


MONTANA DEPARTMENT OF TRANSPORTATION

FEDERAL AID PROJECT NH 50-2(112)47
DIGOUTS, MILL, OVERLAY, SEAL & COVER
BIG SKY - NORTH
GALLATIN COUNTY

LENGTH 13.6 MILES

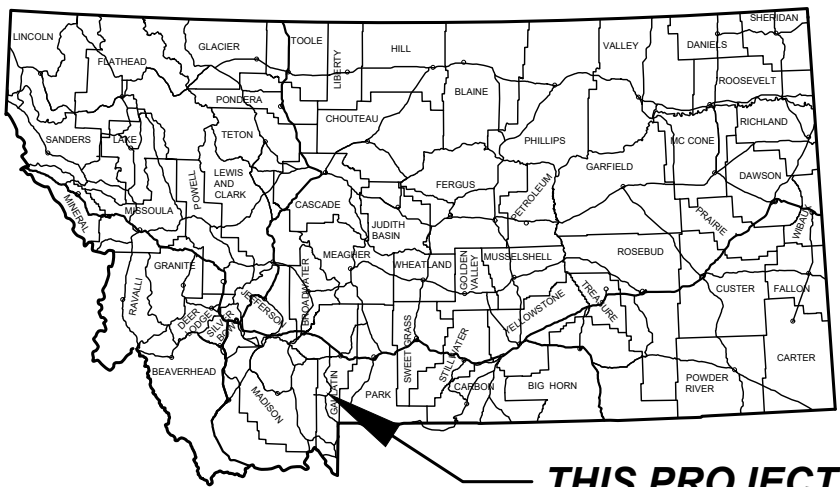

THIS PROJECT

PROJECT DESIGN DATA

PRESENT	2024	A.A.D.T. = 9,270
LETTING	2025	A.A.D.T. = 9,590
DESIGN	2045	A.A.D.T. = 19,080
		D.H.V. = 2,590
		TRUCKS = 7.7%
		V. = 50 MPH
		18 KIP ESAL'S = 571 DAILY
		ANNUAL GROWTH RATE = 3.5%

ASSOCIATED PROJECT
AGREEMENT NUMBERS


R/W	
I. C.	
P. E.	NH 50-2(111)47

SURFACING SOURCES -
CONTRACTOR FURNISHED

STA. 517+35.50 RP 57.30
52.0' x 55.8' BRIDGE
MDT ID 05907, NBI P00050057+02881
NO BRIDGE WORK - THIS CONTRACT

STA. 122+89.69 RP 49.83
28.0' x 160.0' BRIDGE
MDT ID 05905, NBI P00050049+08111
NO BRIDGE WORK - THIS CONTRACT

STA. 27+06.55 RP 48.02
70.0' x 95.1' BRIDGE
MDT ID 05904, NBI P00050047+09981
NO BRIDGE WORK - THIS CONTRACT

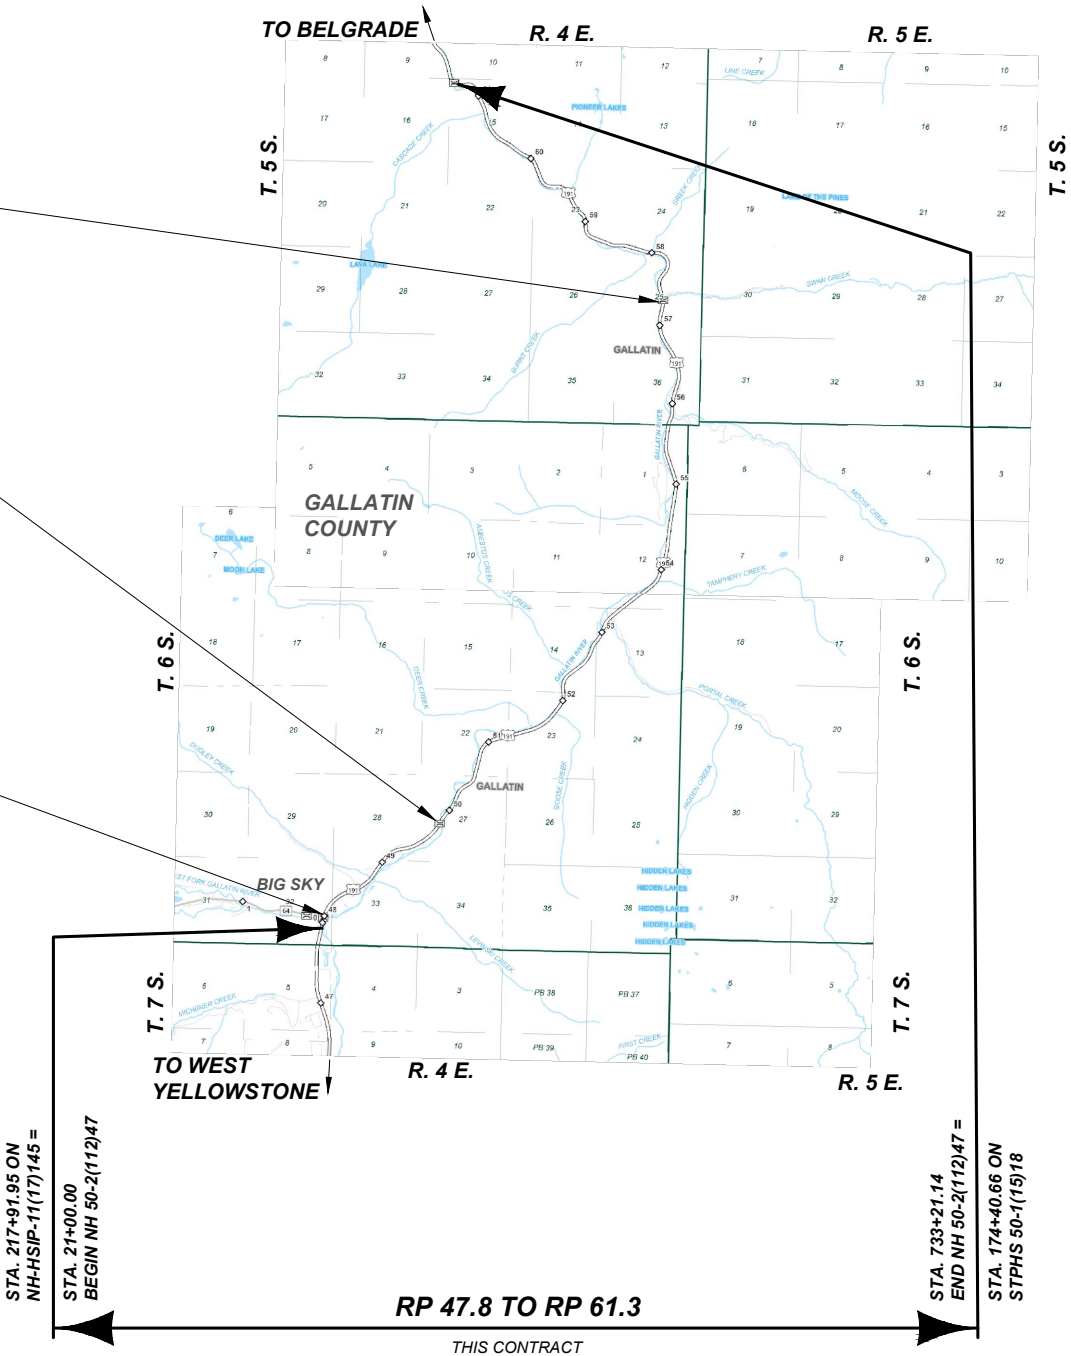

MONTANA DEPARTMENT OF TRANSPORTATION	
APPROVED BY:	
HIGHWAYS ENGINEER	DATE

SHEET NO.

01

TITLE

PROJECT NAME	BIG SKY - NORTH
COUNTY	GALLATIN
PROJECT ID	NH 50-2(112)47
UPN	10558000

DESIGNED BY	J. BRAZILL	03/2025
REVIEWED BY	A. MATHEWS	02/2026
CHECKED BY	T. JOHNSON	03/2026
10558000RDTTL001.DWG		

MONTANA Department of Transportation	ROAD PLANS
5/28/2026 8:31 AM	

TABLE OF CONTENTS

NOTES

ROAD PLANS

SHEET NO.

TITLE SHEET	1
TABLE OF CONTENTS	2
NOTES	2
CENTERLINE COORDINATE TABLE	3
TYPICAL SECTIONS	4-7
SUMMARIES	8-14
SURFACING	8
PAVEMENT MARKINGS	8
RUMBLE STRIPS	8
ADDITIONAL SURFACING	9
GUARDRAIL	10-11
PERMANENT EROSION CONTROL	12
CURB	12
GRADING	13
DIGOUT EXCAVATION	13
BITUMINOUS PAVEMENT REMOVAL	13
REVEGETATION	14
TOPSOIL & SEEDING	14
DETAILS	15-23
DIGOUT	15-16
SHOULDER REPAIR	17
ROADWAY EROSION TREATMENT	18-23
EXISTING RIPRAP BANK STABILIZATION	18
TOE BOULDER BANK STABILIZATION	19
VCBM DRAINAGE CHUTE	20
VCBM INSTALLATION	21
STACKED TOE BOULDER BANK STABILIZATION	22
TRANSITION TO EXISTING	23
EROSION RILL STABILIZATION TREATMENT	24
PLAN SHEETS	25-37
SIGNING PLANS	
SUMMARY	S1
SPECIFICATIONS	S2-S26
DETAILS	S27-S28
PLANS	S29-S42

BASIS OF PLAN QUANTITIES

(QUANTITIES FOR ESTIMATING PURPOSES ONLY)

COMP. AGGREGATE WEIGHT	= 3700 LBS. PER CUBIC YARD
COMP. WEIGHT OF PL. MIX BIT. SURF.	= 3855 LBS. PER CUBIC YARD
ASPHALT BINDER - GRADE S - 1/2" AGG.	= 6.5% OF PL.MIX BIT.SURF.
HYDRATED LIME	= 1.4% OF PL.MIX BIT.SURF.
BITUMINOUS MATERIAL	= 8.5 LBS. PER GAL.
EMULSIFIED ASPHALT - TACK (ALL OTHER SURFACES)	= 0.05 GAL. PER SQ.YARD (UNDILUTED)
EMULSIFIED ASPHALT - FOG SEAL (RUMBLE STRIPS)	= 0.10 GAL. PER SQ.YARD (UNDILUTED)
EMULSIFIED ASPHALT SEAL	= 0.42 GAL. PER SQ.YARD
COVER	= 25 LBS. PER SQ.YARD

UTILITIES

CALL THE UTILITIES UNDERGROUND LOCATION CENTER (811) OR OTHER NOTIFICATION SYSTEM FOR THE MARKING AND LOCATION OF ALL LINES AND SERVICES BEFORE EXCAVATING. ALL CLEARANCES OR DEPTHS PROVIDED FOR UTILITIES ARE FROM EXISTING GROUND LINE.

WETLANDS

WETLANDS EXIST ADJACENT TO THE ROADWAY AND MAY EXIST BEYOND THE PROJECT LIMITS. WETLANDS ADJACENT TO EROSION CONTROL AREAS HAVE BEEN DELINEATED AND ARE SHOWN ON THE PLANS. THERE ARE OTHER WETLANDS WITHIN THE PROJECT LIMITS OUTSIDE OF THE EROSION CONTROL AREAS THAT HAVE NOT BEEN DELINEATED AND ARE NOT SHOWN ON THE PLANS. ANY ACTION IMPACTING A WETLAND WITHOUT PERMITTING OR AUTHORIZATION IS THE RESPONSIBILITY OF THE CONTRACTOR.



DELINEATED WETLAND AREAS

STATIONING

STATIONING USED IN PLANS WAS GENERATED BY A BEST FIT METHOD. IT IS NOT INTENDED TO BE EXACT, BUT REPRESENTS LOCATIONS WERE WORK IS REQUIRED.

STATIONING ON THIS PROJECT RUNS IN THE SAME DIRECTION AS REFERENCE POSTS.

AS-BUILTS

FOR HORIZONTAL ALIGNMENT AND STATIONING, REFER TO THE FOLLOWING "AS-BUILT" PROJECT(S):

- STPHS 50-1(15)8 (SAFETY IMPROVEMENTS - 1998)
- NH 50-2(72)48 (OVERLAY - 2011)
- NH 50-1(28)42 (TURNLANES - 2017)

DO NOT DISTURB

24+92.28 TO 26+29.78 LT. EXISTING GUARDRAIL
24+54.10 TO 28+41.60 LT. EXISTING GUARDRAIL
27+87.90 TO 28+75.40 RT. EXISTING GUARDRAIL
27+57.00 TO 28+75.00 RT. EXISTING RETAINING WALL
510+57.00 TO 517+07.60 LT. EXISTING RETAINING WALL
516+77.60 TO 517+07.60 RT. EXISTING RETAINING WALL
517+63.40 TO 517+93.40 LT. EXISTING RETAINING WALL
517+63.40 TO 517+93.40 RT. EXISTING RETAINING WALL
TREES AND BUSHES LOCATED IN THE EROSION REPAIR AREAS.
WL4 25' SOUTH OF VCBM DRAINAGE CHUTE AT STA 373+89.
WL5 <10' SOUTH OF TOE BOULDER BANK AT STA 374+67.
ALL OTHER WETLANDS AND STREAMS.

LEAVE IN PLACE

VEGETATED OR GRASS COVERED SLOPES AND EXISTING RIPRAP.

WETLAND DELINEATION TABLE					
WETLAND DESIGNATION	STATION		WETLAND AREA (acres)		REMARKS
			DELINEATED AREA	PERMANENT IMPACTED AREA	
	FROM	TO			
WL1	133+87	134+46	0.001	0.000	LOW POINT ON GALLATIN RIVER STREAM BANK
WL2	226+38	226+87	0.001	0.000	SOUTH BANK OF GOOSE CREEK
WL3	226+62	226+89	0.001	0.000	NORTH BANK OF GOOSE CREEK
WL4	372+15	373+63	0.080	0.000	BY PULLOUT
WL5	374+45	374+60	0.001	0.000	OUTLET OF UNNAMED DRAINAGE CULVERT ON GALLATIN RIVER STREAM BANK
TOTAL			0.08	0.00	

TABLE OF CONTENTS AND NOTES

PROJECT NAME		BIG SKY - NORTH	
COUNTY		GALLATIN	
PROJECT ID		NH 50-2(112)47	
UPN		10558000	

DESIGNED BY	03/2025	REVIEWED BY	02/2026	CHECKED BY	03/2026
J. BRAZILL		A. MATHEWS		T. JOHNSON	



MONTANA

Department of Transportation

ROAD PLANS

5/28/2026 8:31 AM

CENTERLINE COORDINATE TABLE

SHEET NO.

03

CENTERLINE
COORDINATE TABLE

BIG SKY - NORTH

GALLATIN

NH 50-2(112)47

10558000

PROJECT NAME

COUNTY

PROJECT ID

UPN

DESIGNED BY

03/2025

REVIEWED BY

02/2026

CHECKED BY

03/2026

10558000RDTTL001.DWG




ROAD PLANS

5/28/2026 8:31 AM

CENTERLINE COORDINATE TABLE - 10558000 RD PA US191				
STATION	DESCRIPTION	NORTHING OR Y COORDINATE	EASTING OR X COORDINATE	REMARKS
10+00.00	BOA	373,654.919	1,516,878.018	
24+58.85	TS	375,082.726	1,517,177.386	
27+08.85	SC	375,326.400	1,517,233.120	
48+14.55	CS	376,853.559	1,518,574.189	
50+64.55	ST	376,940.313	1,518,808.619	
52+55.50	TS	377,003.318	1,518,988.877	
54+55.50	SC	377,071.815	1,519,176.766	
68+58.66	CS	377,917.462	1,520,273.400	
70+58.66	ST	378,081.767	1,520,387.409	
78+30.33	TS	378,721.566	1,520,818.833	
81+30.33	SC	378,965.177	1,520,993.739	
92+30.69	CS	379,544.688	1,521,906.574	
95+30.69	ST	379,599.319	1,522,201.452	
95+53.14	TS	379,602.758	1,522,223.636	
98+53.14	SC	379,657.389	1,522,518.514	
102+61.57	CS	379,801.740	1,522,899.537	
105+61.57	ST	379,956.209	1,523,156.592	
107+58.81	TS	380,062.728	1,523,322.592	
111+58.81	SC	380,286.653	1,523,653.930	
120+05.45	CS	380,887.626	1,524,245.694	
124+05.45	ST	381,222.382	1,524,464.477	
125+78.36	TS	381,369.333	1,524,555.601	
128+28.36	SC	381,578.820	1,524,691.951	
128+94.58	CS	381,632.004	1,524,731.407	
131+44.58	ST	381,823.247	1,524,892.348	
133+07.88	TS	381,945.857	1,525,000.210	
135+07.88	SC	382,098.985	1,525,128.799	
138+21.59	CS	382,366.821	1,525,290.939	
140+21.59	ST	382,551.748	1,525,366.999	
143+41.35	TS	382,850.189	1,525,481.800	
145+41.35	SC	383,034.276	1,525,559.751	
150+56.41	CS	383,415.639	1,525,897.453	
152+56.41	ST	383,515.290	1,526,070.757	
153+01.02	TS	383,536.224	1,526,110.145	
155+01.02	SC	383,637.660	1,526,282.335	
159+35.98	CS	383,975.406	1,526,546.932	
161+35.98	ST	384,166.869	1,526,604.206	
174+36.16	TS	385,427.644	1,526,921.855	
176+36.16	SC	385,619.901	1,526,976.685	
185+71.35	CS	386,267.275	1,527,610.489	
187+71.35	ST	386,326.165	1,527,801.542	
210+12.98	TS	386,919.742	1,529,963.159	
212+12.98	SC	386,975.264	1,530,155.283	
226+39.53	CS	387,762.074	1,531,322.051	
228+39.53	ST	387,919.382	1,531,445.536	
234+80.33	TS	388,428.665	1,531,834.452	
238+00.33	SC	388,696.133	1,532,008.829	
239+80.41	CS	388,867.555	1,532,062.431	
243+00.41	ST	389,186.717	1,532,071.488	
245+74.84	TS	389,460.859	1,532,058.850	
249+24.84	SC	389,810.038	1,532,067.642	
253+80.63	CS	390,215.918	1,532,261.787	
257+30.63	ST	390,441.909	1,532,528.116	
263+18.63	TS	390,789.468	1,533,002.402	
266+38.63	SC	390,986.263	1,533,254.586	
273+87.54	CS	391,584.561	1,533,695.627	
277+07.54	ST	391,883.676	1,533,809.010	
278+27.51	TS	391,997.091	1,533,848.120	
280+27.51	SC	392,182.766	1,533,921.982	
280+83.40	CS	392,231.508	1,533,949.292	
282+83.40	ST	392,391.450	1,534,069.080	
283+19.28	TS	392,419.141	1,534,091.905	
285+79.28	SC	392,623.429	1,534,252.649	
289+69.43	CS	392,961.578	1,534,445.881	
292+29.43	ST	393,203.779	1,534,540.278	
293+33.84	TS	393,301.898	1,534,575.978	
296+33.84	SC	393,577.762	1,534,693.033	
298+58.93	CS	393,760.029	1,534,824.228	
301+58.93	ST	393,958.599	1,535,048.666	
333+04.93	TS	395,917.077	1,537,510.713	
335+04.93	SC	396,046.024	1,537,663.507	
339+41.66	CS	396,398.830	1,537,916.439	
341+41.66	ST	396,584.932	1,537,989.508	
349+09.98	TS	397,307.944	1,538,249.463	
351+09.98	SC	397,496.722	1,538,315.497	
358+03.93	CS	398,171.633	1,538,472.850	
360+03.93	ST	398,370.150	1,538,497.112	
367+66.03	TS	399,127.388	1,538,583.013	
369+66.03	SC	399,326.078	1,538,605.868	
378+25.60	CS	400,177.441	1,538,723.960	
380+25.60	ST	400,374.850	1,538,756.048	
395+30.22	TS	401,859.597	1,538,999.774	
398+30.22	SC	402,157.445	1,539,032.776	
399+92.69	CS	402,319.210	1,539,019.897	
402+92.69	ST	402,608.084	1,538,940.181	
416+31.79	TS	403,878.525	1,538,516.908	
419+31.79	SC	404,165.984	1,538,431.530	
423+07.41	CS	404,538.807	1,538,394.365	
426+07.41	ST	404,837.464	1,538,421.315	
435+26.12	TS	405,749.244	1,538,533.929	
437+26.12	SC	405,946.663	1,538,565.341	
438+24.27	CS	406,040.977	1,538,592.359	
440+24.27	ST	406,225.083	1,538,670.243	
440+26.53	TS	406,227.128	1,538,671.193	

CENTERLINE COORDINATE TABLE - 10558000 RD PA US191				
STATION	DESCRIPTION	NORTHING OR Y COORDINATE	EASTING OR X COORDINATE	REMARKS
442+26.53	SC	406,411.645	1,538,748.008	
444+69.91	CS	406,650.855	1,538,787.796	
445+32.38	ST	406,713.314	1,538,787.238	
446+97.23	TS	406,878.130	1,538,783.674	
449+10.23	SC	407,091.099	1,538,783.026	
453+06.82	CS	407,483.212	1,538,837.465	
455+19.82	ST	407,687.951	1,538,896.104	
463+01.81	TS	408,435.585	1,539,125.353	
465+51.81	SC	408,676.852	1,539,190.409	
470+60.74	PT	409,182.051	1,539,183.585	
470+60.76	TS	409,182.070	1,539,183.581	
473+60.76	SC	409,473.761	1,539,113.559	
483+63.98	CS	410,395.663	1,538,725.745	
486+63.98	ST	410,649.695	1,538,566.200	
488+98.06	TS	410,846.217	1,538,439.038	
490+98.06	SC	411,015.665	1,538,332.827	
507+36.76	CS	412,595.266	1,538,050.271	
509+36.76	ST	412,791.025	1,538,091.155	
513+78.47	TS	413,222.063	1,538,187.676	
515+78.47	SC	413,418.638	1,538,223.894	
518+39.88	CS	413,678.834	1,538,212.602	
520+39.88	ST	413,871.533	1,538,159.490	
524+32.89	TS	414,246.161	1,538,040.710	
526+32.89	SC	414,438.978	1,537,988.092	
532+97.44	CS	415,069.922	1,538,129.182	
534+97.44	ST	415,221.962	1,538,258.915	
535+60.61	TS	415,268.309	1,538,301.835	
536+79.61	SC	415,357.779	1,538,380.242	
552+95.53	CS	416,526.425	1,537,811.239	
554+14.53	ST	416,519.885	1,537,692.455	
554+96.97	TS	416,513.096	1,537,610.296	
556+15.97	SC	416,506.559	1,537,491.511	
557+73.03	CS	416,523.571	1,537,335.682	
558+92.03	ST	416,555.583	1,537,221.106	
570+92.59	TS	416,910.280	1,536,074.135	
573+92.59	SC	416,983.714	1,535,783.600	
574+00.00	CS	416,984.739	1,535,776.270	
577+00.00	ST	416,993.835	1,535,476.737	
577+71.26	TS	416,992.267	1,535,405.486	
580+71.26	SC	417,001.363	1,535,105.953	
581+43.09	CS	417,013.702	1,535,035.213	
584+43.09	ST	417,106.555	1,534,750.290	
593+01.05	TS	417,414.712	1,533,949.579	
595+01.05	SC	417,496.125	1,533,767.140	
600+36.14	CS	417,917.078	1,533,462.741	
602+36.14	ST	418,115.839	1,533,442.581	
605+07.23	TS	418,386.605	1,533,429.375	
607+07.23	SC	418,585.366	1,533,409.215	
610+57.43	CS	418,891.950	1,533,249.270	
612+57.43	ST	419,022.199	1,533,097.785	
612+89.22	TS	419,041.635	1,533,072.629	
614+89.22	SC	419,171.883	1,532,921.145	
615+76.48	CS	419,239.274	1,532,865.822	
617+76.48	ST	419,413.230	1,532,767.579	
625+47.10	TS	420,103.148	1,532,424.249	
628+47.10	SC	420,359.786	1,532,270.322	
632+62.49	CS	420,572.091	1,531,921.835	
635+62.49	ST	420,591.172	1,531,623.184	
637+17.67	TS	420,588.891	1,531,468.028	
640+17.67	SC	420,607.973	1,531,169.376	
644+96.91	CS	420,871.188	1,530,782.409	
647+96.91	ST	421,141.948	1,530,654.949	
656+02.38	TS	421,895.368	1,530,370.094	
659+02.38	SC	422,167.369	1,530,244.934	
661+45.52	CS	422,345.952	1,530,081.656	
664+45.52	ST	422,494.917	1,529,821.927	
665+95.46	TS	422,560.264	1,529,686.977	
669+95.46	SC	422,746.959	1,529,333.439	
670+34.14	CS	422,767.695	1,529,300.787	
674+34.14	ST	423,008.294	1,528,981.481	
674+57.47	TS	423,022.978	1,528,963.345	
677+57.47	SC	423,205.549	1,528,725.399	
677+91.76	CS	423,224.715	1,528,696.965	
680+91.76	ST	423,376.796	1,528,438.465	
682+50.07	TS	423,453.472	1,528,299.964	
684+90.07	SC	423,576.910	1,528,094.278	
687+35.79	CS	423,738.167	1,527,909.505	
689+75.79	ST	423,925.262	1,527,759.374	
689+91.01	PC	423,937.461	1,527,750.266	
698+98.61	CS	424,752.009	1,527,363.565	
701+38.61	ST	424,986.696	1,527,313.485	
701+65.02	TS	425,012.618	1,527,308.425	
704+45.02	SC	425,286.236	1,527,249.206	
708+07.79	CS	425,628.718	1,527,130.745	
710+87.79	ST	425,880.450	1,527,008.249	
719+21.62	TS	426,622.637	1,526,628.212	
721+21.62	SC	426,791.524	1,526,522.221	
724+11.31	CS	426,916.197	1,526,268.388	
726+11.31	ST	426,896.838	1,526,069.938	
726+88.88	TS	426,882.611	1,525,993.685	
728+88.88	SC	426,855.716	1,525,795.699	
737+20.76	CS	427,283.843	1,525,143.602	
739+20.76	ST	427,476.202	1,525,089.565	
740+45.23	EOA	427,597.553	1,525,061.865	


TYPICAL SECTION NO. 1
MAINLINE

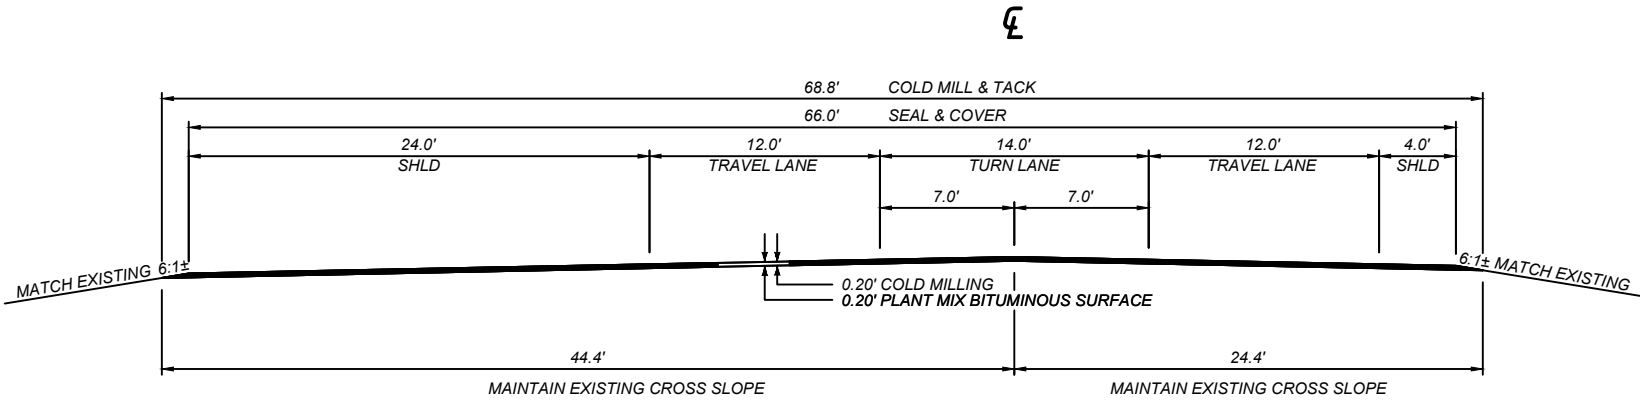

QUANTITIES						
UNIT	AGGREGATE		UNIT	BITUMINOUS MATERIAL		
	COVER	PLANT MIX		ASPHALT BINDER	EMULSIFIED ASPHALT SEAL	EMULSIFIED ASPHALT TACK*
AREA square feet		13.48	square yards PER STATION		733	764
cubic yards PER STATION		49.9	tons PER STATION	6.25	1.31	
tons PER STATION		96.2	gals. PER STATION		38	
square yards PER STATION	733					

* BASED ON 1 APPLICATION

TYPICAL SECTION NO. 2
MAINLINE

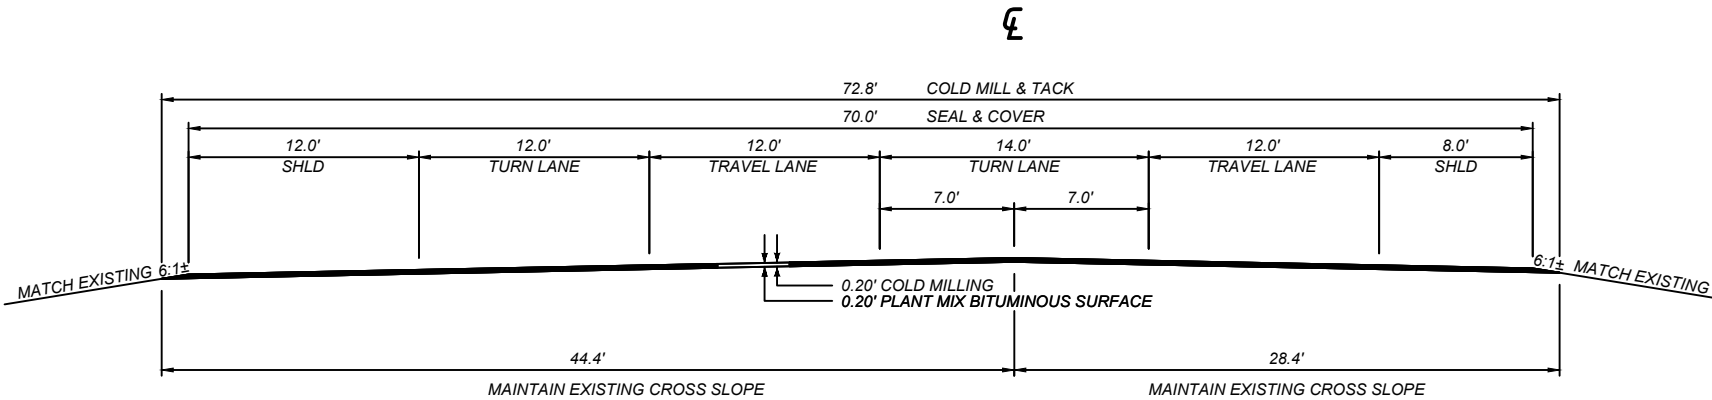

QUANTITIES						
UNIT	AGGREGATE		UNIT	BITUMINOUS MATERIAL		
	COVER	PLANT MIX		ASPHALT BINDER	EMULSIFIED ASPHALT SEAL	EMULSIFIED ASPHALT TACK*
AREA square feet		14.28	square yards PER STATION		778	809
cubic yards PER STATION		52.9	tons PER STATION	6.63	1.39	
tons PER STATION		102.0	gals. PER STATION		40	
square yards PER STATION	778					

* BASED ON 1 APPLICATION

21+00.00 TO 22+68.00 BEGIN PROJECT
21+00.00 TO 24+93.00 TRANS. TYP. NO. 1 TO TYP. NO. 2
22+68.00 TO 24+93.00

SHEET NO.

04

TYPICAL SECTIONS

BIG SKY - NORTH

GALLATIN

NH 50-2(112)47

10558000

PROJECT NAME

COUNTY

PROJECT ID

UPN

DESIGNED BY

J. BRAZILL 03/2025

REVIEWED BY

A. MATHEWS 02/2026

CHECKED BY

T. JOHNSON 03/2026

10558000RDTYP001.DWG




ROAD PLANS

5/28/2026 8:31 AM

TYPICAL SECTION NO. 3

MAINLINE

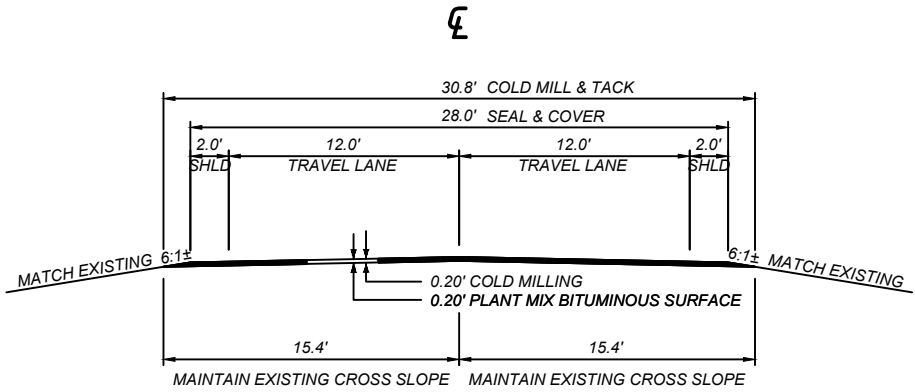


QUANTITIES						
UNIT	AGGREGATE		UNIT	BITUMINOUS MATERIAL		
	COVER	PLANT MIX		ASPHALT BINDER	EMULSIFIED ASPHALT SEAL	EMULSIFIED ASPHALT TACK*
AREA square feet		5.88	square yards PER STATION		311	342
cubic yards PER STATION		21.8	tons PER STATION	2.73	0.56	
tons PER STATION		42.0	gals. PER STATION		17	
square yards PER STATION	311					

* BASED ON 1 APPLICATION

34+68.00	TO	122+09.69	BE
123+69.69	BE TO	139+00.00	
155+00.00	TO	187+75.00	
201+50.00	TO	368+25.00	
378+75.00	TO	402+00.00	
418+50.00	TO	441+00.00	
446+00.00	TO	447+00.00	
447+00.00	TO	449+50.00	TRANS. TYP. NO. 3 TO TYP. NO. 4
461+50.00	TO	511+50.00	
511+50.00	TO	514+00.00	TRANS. TYP. NO. 3 TO TYP. NO. 5
530+00.00	TO	557+00.00	
557+00.00	TO	559+50.00	TRANS. TYP. NO. 3 TO TYP. NO. 8
578+00.00	TO	593+00.00	
598+00.00	TO	682+00.00	
686+50.00	TO	733+21.14	BE END PROJECT

TYPICAL SECTION NO. 4

MAINLINE

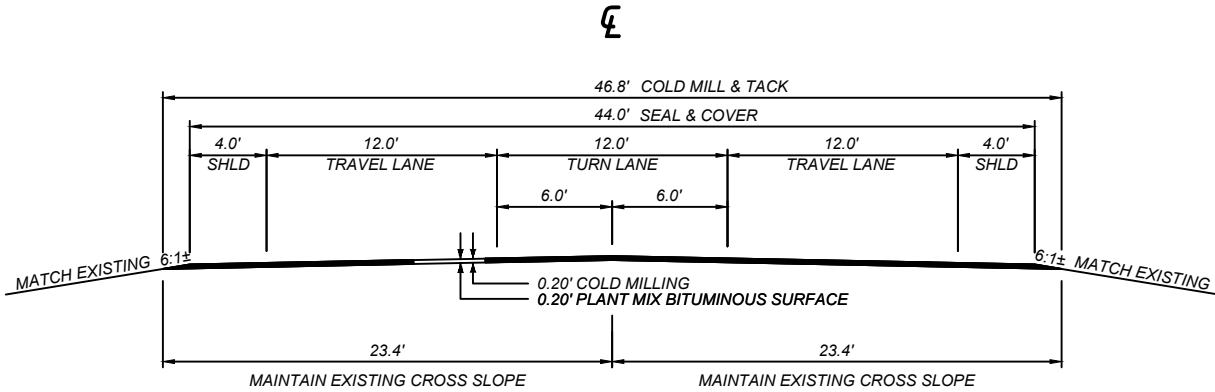

QUANTITIES						
UNIT	AGGREGATE		UNIT	BITUMINOUS MATERIAL		
	COVER	PLANT MIX		ASPHALT BINDER	EMULSIFIED ASPHALT SEAL	EMULSIFIED ASPHALT TACK*
AREA square feet		9.08	square yards PER STATION		489	520
cubic yards PER STATION		33.6	tons PER STATION	4.21	0.87	
tons PER STATION		64.8	gals. PER STATION		26	
square yards PER STATION	489					

* BASED ON 1 APPLICATION

449+50.00	TO	459+00.00	
459+00.00	TO	461+50.00	TRANS. TYP. NO. 4 TO TYP. NO. 3

SHEET NO.

05

TYPICAL SECTIONS

BIG SKY - NORTH

GALLATIN

NH 50-2(112)47

10558000

PROJECT NAME

COUNTY

PROJECT ID

UPN

DESIGNED BY

J. BRAZILL

REVIEWED BY

A. MATHEWS

CHECKED BY

T. JOHNSON

10558000RDTYP001.DWG




ROAD PLANS

5/28/2026 8:31 AM

TYPICAL SECTION NO. 5
MAINLINE

514+00.00 TO 515+07.60 THEN TO TYP. NO. 6
519+63.40 TO 527+50.00
527+50.00 TO 530+00.00 TRANS. TYP. NO. 5 TO TYP. NO. 3

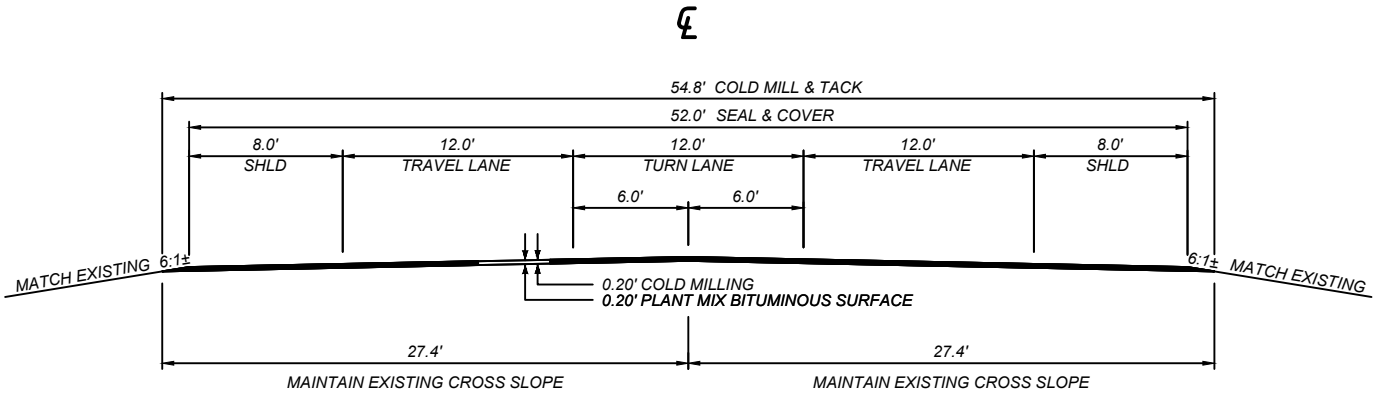


QUANTITIES						
UNIT	AGGREGATE		UNIT	BITUMINOUS MATERIAL		
	COVER	PLANT MIX		ASPHALT BINDER	EMULSIFIED ASPHALT SEAL	EMULSIFIED ASPHALT TACK*
AREA square feet		10.68	square yards PER STATION		578	609
cubic yards PER STATION		39.6	tons PER STATION	4.96	1.03	
tons PER STATION		76.3	gals. PER STATION		30	
square yards PER STATION	578					

* BASED ON 1 APPLICATION

TYPICAL SECTION NO. 6
MAINLINE

515+07.60 TO 517+07.60 BE
517+63.40 BE TO 518+35.00 THEN TO TYP. NO. 7

= REMOVE EXISTING PLANT MIX. REGRADE AND RECOMPACT CRUSHED AGGREGATE COURSE.

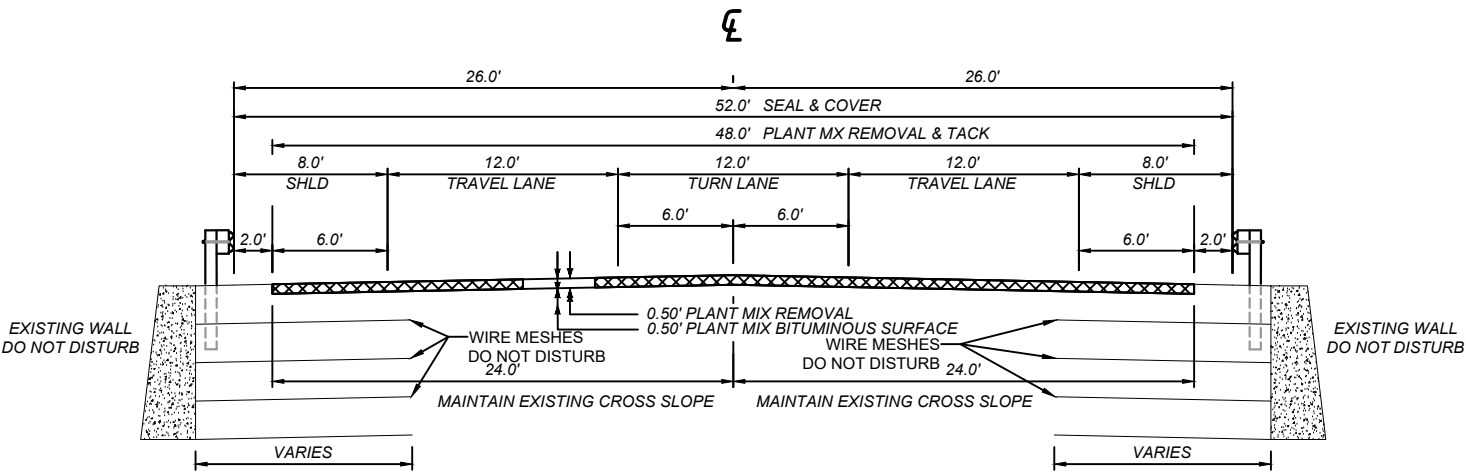

QUANTITIES							
UNIT	AGGREGATE		UNIT	BITUMINOUS MATERIAL			PLANT MIX REMOVAL
	COVER	PLANT MIX		ASPHALT BINDER	EMULSIFIED ASPHALT SEAL	EMULSIFIED ASPHALT TACK*	
AREA square feet		24.00	square yards PER STATION		578	1,600	533
cubic yards PER STATION		88.9	tons PER STATION	11.14	1.03		
tons PER STATION		171.4	gals. PER STATION			80	
square yards PER STATION	578						

* BASED ON 3 APPLICATIONS

SHEET NO.

06

TYPICAL SECTIONS

PROJECT NAME

BIG SKY - NORTH

COUNTY

GALLATIN

PROJECT ID

NH 50-2(112)47

UPN

10558000

DESIGNED BY

J. BRAZILL

03/2025

REVIEWED BY

A. MATHEWS

02/2026

CHECKED BY

T. JOHNSON

03/2026

10558000RDTYP001.DWG

MONTANA

Department of Transportation


ROAD PLANS

5/28/2026 8:31 AM

TYPICAL SECTION NO. 7

MAINLINE

 = REMOVE EXISTING PLANT MIX. REGRADE AND RECOMPACT CRUSHED AGGREGATE COURSE.

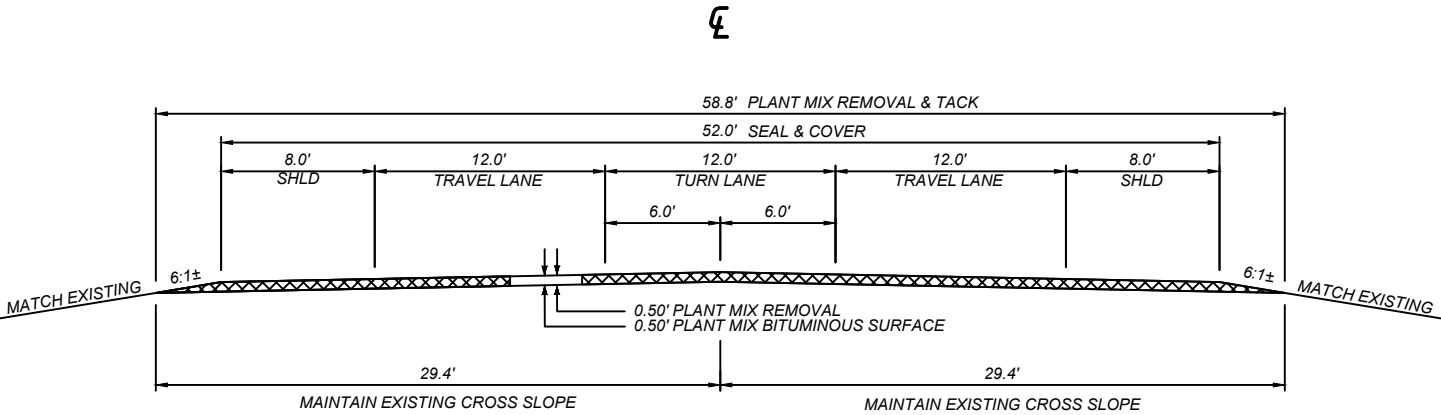


QUANTITIES						
UNIT	AGGREGATE		UNIT	BITUMINOUS MATERIAL		
	COVER	PLANT MIX		ASPHALT BINDER	EMULSIFIED ASPHALT SEAL	EMULSIFIED ASPHALT TACK*
AREA square feet		27.70	square yards PER STATION		578	1,960
cubic yards PER STATION		102.6	tons PER STATION	12.86	1.03	
tons PER STATION		197.8	gals. PER STATION		98	
square yards PER STATION	578					

* BASED ON 3 APPLICATIONS

TYPICAL SECTION NO. 8

MAINLINE

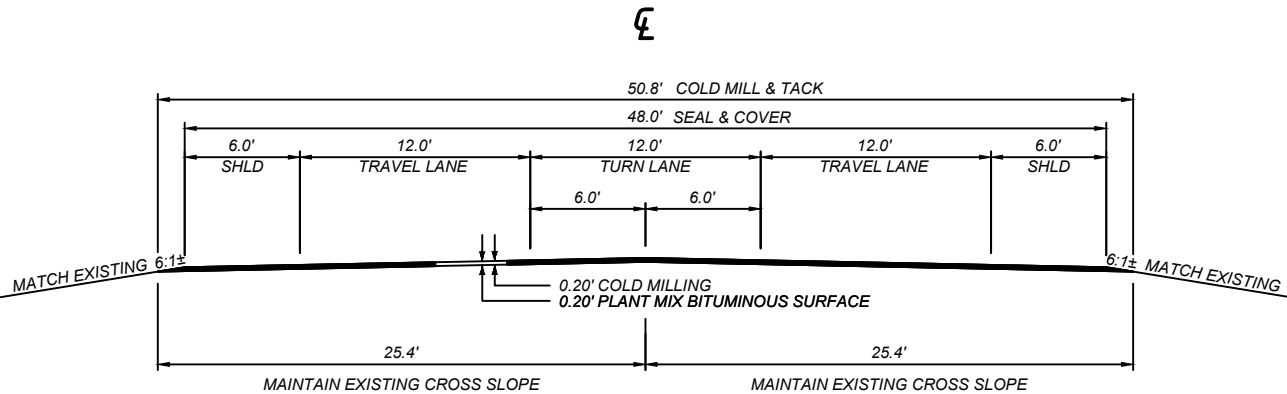

QUANTITIES						
UNIT	AGGREGATE		UNIT	BITUMINOUS MATERIAL		
	COVER	PLANT MIX		ASPHALT BINDER	EMULSIFIED ASPHALT SEAL	EMULSIFIED ASPHALT TACK*
AREA square feet		9.88	square yards PER STATION		533	564
cubic yards PER STATION		36.6	tons PER STATION	4.58	0.95	
tons PER STATION		70.5	gals. PER STATION		28	
square yards PER STATION	533					

* BASED ON 1 APPLICATION

SUMMARY SHEET

GUARDRAIL *																							
STATION		linear feet										each											REMARKS
		REMOVE GUARDRAIL		MGS GUARDRAIL		MGS GUARDRAIL LONG POST **		GUARDRAIL - STEEL BEAM UNIT **		MGS INTERSECTING ROADWAY TERMINAL SECTION		MASH W-BEAM TERMINAL SECTION		MGS ONE-WAY DEPARTURE TERMINAL SECTION		BRIDGE APPROACH SECTION TYPE 1		BRIDGE APPROACH SECTION TYPE 3		GUARDRAIL END SECTION WIDENING			
FROM	TO	LEFT	RIGHT	LEFT	RIGHT	LEFT	RIGHT	LEFT	RIGHT	LEFT	RIGHT	LEFT	RIGHT	LEFT	RIGHT	LEFT	RIGHT	LEFT	RIGHT	LEFT	RIGHT		
NEW RAIL																							
21+06.43	26+28.30				# 462.5								1				1				1		
53+96.74	68+90.50				1,437.5					50.0			1							1	16' RADIUS IRT		
74+24.50	77+55.75				262.5								2							2			
121+45.63	122+05.00												1						1	1			
121+52.63	122+12.00											1						1		1			
123+65.00	124+49.38				# 25.0								1					1		1			
123+72.00	126+31.38			# 200.0									1					1		1			
133+69.50	146+00.75					1,162.5							2							2			
150+71.75	153+53.00			212.5									2							2			
154+19.03	162+23.00					775.0							1		1						25.0' SHOP BENT RAIL, 25.0' RADIUS, ONE-WAY INTO BRIDGE		
172+09.50	175+65.75					287.5							2							2			
209+71.73	213+13.27					312.5							1			1				1	25.0' SHOP BENT RAIL, 25.0' RADIUS, ONE-WAY INTO BRIDGE		
213+37.44	294+29.68					8,100.0							1			1				1	275.0' SHOP BENT RAIL, 25.0' RADIUS, ONE-WAY INTO BRIDGE		
219+69.25	226+13.00				575.0									2							2		
226+78.00	227+59.25				12.5									2									
297+90.25	301+59.00			300.0									2							2			
297+98.75	300+17.50				150.0									2							2		
326+49.25	335+80.50			862.5									2							2			
337+21.50	345+27.75					737.5							2							2			
360+77.50	381+83.75					2,037.5							2							2	125.0' SHOP BENT RAIL, 25.0' RADIUS		
395+42.25	408+73.50					1,262.5							2							2			
431+91.13	448+00.50					1,575.0							1							1	50.0' SHOP BENT RAIL, 50.0' RADIUS		
441+45.44	443+11.38						100.0				37.5			1							1 24' RADIUS IRT - 12.5' CUSTOM LENGTH OF BENT RAIL		
509+09.00	509+21.50							12.5													RAIL ONLY		
524+41.00	524+91.00								50.0												RAIL & BLOCKS ONLY		
525+33.00	525+58.00							25.0													RAIL ONLY		
529+80.00	530+05.00							25.0													RAIL ONLY		
545+64.00	545+89.00							25.0															
547+51.00	547+76.00							25.0													RAIL ONLY		
549+05.00	550+30.00							125.0													RAIL ONLY		
551+68.00	552+18.00							50.0													RAIL ONLY		
553+47.00	553+72.00							25.0													RAIL ONLY		
558+63.00	558+88.00							25.0													RAIL ONLY		
565+92.00	566+42.00							50.0															
576+61.00	576+86.00							25.0													RAIL ONLY		
581+09.00	581+34.00							25.0													RAIL ONLY		
592+62.00	592+87.00							25.0															
594+40.00	594+90.00							50.0															
595+39.00	595+89.00							50.0													RAIL ONLY		
596+88.00	597+63.00							75.0													RAIL ONLY		
620+08.00	621+33.00							125.0													RAIL ONLY		
621+57.00	622+57.00							100.0															
634+73.00	635+48.00							75.0													RAIL ONLY		
636+02.00	636+27.00							25.0													RAIL ONLY		
644+23.00	644+48.00							25.0													RAIL ONLY		
648+53.00	648+78.00							25.0															
661+53.00	662+03.00							50.0													RAIL ONLY		
674+48.00	676+23.00							175.0													RAIL ONLY		
678+47.00	678+97.00							50.0													RAIL ONLY		
684+06.00	686+56.00							250.0													RAIL ONLY		
720+91.50	721+25.88												1								1		
723+07.00	725+57.00							250.0													RAIL ONLY		
724+10.00	724+60.00							50.0													RAIL ONLY		
732+10.00	732+35.00							25.0													RAIL ONLY		

* USE LEAVE OUTS FOR POSTS INSTALLED IN SURFACING PER THE DETAILED DRAWINGS. CRACK SEAL OR ASPHALT BINDER AND CAC FOR LEAVE OUTS IS INCLUDED IN THE COST OF OTHER ITEMS.

** SEE SPECIAL PROVISIONS

INCLUDES GUARDRAIL HEIGHT TRANSITION OVER 25' FROM MGS RAIL TO BRIDGE APPROACH SECTION

 MONTANA Department of Transportation	DESIGNED BY		J. BRAZILL	03/2025	PROJECT NAME
	REVIEWED BY		A. MATTHEWS	02/2026	COUNTY
	CHECKED BY		T. JOHNSON	03/2026	PROJECT ID
					UPN
ROAD PLANS					
5/28/2026 8:32 AM					
10558000RDSUM001.DWG					
					BIG SKY - NORTH
					GALLATIN
					NH 50-2(112)47
					10558000

SUMMARY SHEET

GUARDRAIL (cont.) *																						
STATION		REMOVE GUARDRAIL		MGS GUARDRAIL		linear feet		GUARDRAIL - STEEL BEAM UNIT **		MGS INTERSECTING ROADWAY TERMINAL SECTION		MASH W-BEAM TERMINAL SECTION		MGS ONE-WAY DEPARTURE TERMINAL SECTION		each		BRIDGE APPROACH SECTION TYPE 3		GUARDRAIL END SECTION WIDENING		REMARKS
						BRIDGE APPROACH SECTION TYPE 1																
FROM	TO	LEFT	RIGHT	LEFT	RIGHT	LEFT	RIGHT	LEFT	RIGHT	LEFT	RIGHT	LEFT	RIGHT	LEFT	RIGHT	LEFT	RIGHT	LEFT	RIGHT	LEFT	RIGHT	
REMOVE RAIL																						
21+03.30	26+28.30		525.0																			
53+84.50	68+90.50		1,534.8																		16' IRT	
74+12.00	77+62.00		350.0																			
121+30.00	122+05.00		75.0																			
121+37.00	122+12.00	75.0																				
123+65.00	124+52.50		87.5																			
123+72.00	126+34.50		262.5																			
133+57.00	146+07.00	1,250.0																				
150+65.50	153+65.50	300.0																				
154+02.00	162+27.00	825.0																			25' SHOP BENT RAIL	
171+97.00	175+72.00	375.0																				
209+67.00	213+17.00	350.0																			25' SHOP BENT RAIL	
213+34.00	294+34.00	8,151.2																			275' SHOP BENT RAIL	
219+63.00	226+25.50		662.5																			
226+65.50	227+65.50		100.0																			
297+84.00	301+71.50	387.5																				
297+92.50	300+30.00		237.5																			
326+43.00	335+93.00	950.0																				
337+09.00	345+34.00	825.0																				
360+65.00	381+95.00	2,130.0																			125' SHOP BENT RAIL	
395+36.00	408+86.00	1,350.0																				
431+82.00	448+00.50	1,618.5																			50' SHOP BENT RAIL	
441+45.44	443+14.50		175.0																		24' IRT	
509+09.00	509+21.50	12.5																			RAIL ONLY	
524+41.00	524+91.00	50.0																			RAIL & BLOCKS ONLY	
525+33.00	525+58.00	25.0																			RAIL ONLY	
529+80.00	530+05.00	25.0																			RAIL ONLY	
545+64.00	545+89.00	25.0																				
547+51.00	547+76.00	25.0																			RAIL ONLY	
549+05.00	550+30.00	125.0																			RAIL ONLY	
551+68.00	552+18.00	50.0																			RAIL ONLY	
553+47.00	553+72.00	25.0																			RAIL ONLY	
558+63.00	558+88.00	25.0																			RAIL ONLY	
565+92.00	566+42.00	50.0																				
576+61.00	576+86.00	25.0																			RAIL ONLY	
581+09.00	581+34.00	25.0																			RAIL ONLY	
592+62.00	592+87.00	25.0																				
594+40.00	594+90.00	50.0																				
595+39.00	595+89.00	50.0																			RAIL ONLY	
596+88.00	597+63.00	75.0																			RAIL ONLY	
620+08.00	621+33.00	125.0																			RAIL ONLY	
621+57.00	622+57.00	100.0																				
634+73.00	635+48.00	75.0																			RAIL ONLY	
636+02.00	636+27.00	25.0																			RAIL ONLY	
644+23.00	644+48.00	25.0																			RAIL ONLY	
648+53.00	648+78.00	25.0																				
661+53.00	662+03.00	50.0																			RAIL ONLY	
674+48.00	676+23.00	175.0																			RAIL ONLY	
678+47.00	678+97.00	50.0																			RAIL ONLY	
684+06.00	686+56.00	250.0																			RAIL ONLY	
720+79.00	721+25.88		46.9																			
723+07.00	725+57.00		250.0																			
724+10.00	724+60.00	50.0																			RAIL ONLY	
732+10.00	732+35.00	25.0																			RAIL ONLY	

* USE LEAVE OUTS FOR POSTS INSTALLED IN SURFACING PER THE DETAILED DRAWINGS. CRACK SEAL OR ASPHALT BINDER AND CAC FOR LEAVE OUTS IS INCLUDED IN THE COST OF OTHER ITEMS.

** SEE SPECIAL PROVISIONS

INCLUDES GUARDRAIL HEIGHT TRANSITION OVER 25' FROM MGS RAIL TO BRIDGE APPROACH SECTION

 MONTANA Department of Transportation	DESIGNED BY		J. BRAZILL	03/2025	PROJECT NAME	BIG SKY - NORTH
	REVIEWED BY					
	CHECKED BY		A. MATHEWS	02/2026	COUNTY	GALLATIN
			T. JOHNSON	03/2026	PROJECT ID	NH 50-2(112)47
ROAD PLANS					UPN	10558000
5/28/2026 8:32 AM 10558000RDSUM001.DWG						

SUMMARY

BIG SKY - NORTH

GALLATIN

NH 50-2(112)47

10558000

PROJECT NAME

COUNTY

PROJECT ID

UPN

DESIGNED BY

J. BRAZILL

REVIEWED BY

A. MATHEWS

CHECKED BY

T. JOHNSON

10558000RD\SUM001.DWG



ROAD PLANS

5/28/2026 8:32 AM

PERMANENT EROSION CONTROL * @									
STATION		each	cu. yards			sq. yards			REMARKS
		BOULDER	RANDOM RIPRAP		TOPSOIL	CRUSHED AGG. COURSE	GEOTEXTILE	VEGETATED	EROSION
							PERM. EROS. CNTRL.	CONCRETE BLOCK MAT	CONTROL BLANKET
							HIGH SURV. CLASS B	FLEXAMAT	LONG TERM
FROM	TO		CL. 1	CL. 2					
EROSION TREATMENT SITE 1									
133+70.00	137+50.00				23			211	LT. #
EROSION TREATMENT SITE 2									
156+86.00	158+84.00				12			110	LT. #
EROSION TREATMENT SITE 3									
218+40.00	229+75.00				70			631	LT. #
229+75.00	230+50.00				9			83	LT. #
230+50.00	232+61.00				13			117	LT. #
EROSION TREATMENT SITE 4									
238+30.00	242+25.00				24			219	LT. #
242+25.00	246+45.00				26	19		233	LT. SALVAGE RIPRAP IN PLACE
246+45.00	246+55.00				1	1		6	LT. TRANSITION TO EXISTING
246+55.00	246+75.00	3	11.1		2	2	22	22	LT. #
246+75.00	246+85.00				1	1		11	LT. TRANSITION TO EXISTING
246+85.00	254+46.00				47			423	LT. #
254+46.00	254+56.00				1			6	LT. TRANSITION TO EXISTING
254+56.00	254+76.00	4	11.1		2	2	22	22	LT. 2 BOULDERS ON EACH SIDE OF EXISTING BOULDER
254+76.00	254+86.00				1			6	LT. TRANSITION TO EXISTING
254+86.00	263+00.00				100			904	LT. #
263+00.00	265+00.00				12			111	LT. #
265+00.00	267+00.00				12	9		111	LT. SALVAGE RIPRAP IN PLACE
267+00.00	276+00.00				56			500	LT. #
276+00.00	277+25.00				15			139	LT. #
277+25.00	278+00.00				5			42	LT. #
EROSION TREATMENT SITE 5									
283+50.00	292+58.00				56			504	LT. #
EROSION TREATMENT SITE 6									
365+00.00	368+75.00				23			208	LT. #
368+75.00	373+75.00				31			278	LT. #
373+80.00	374+00.00						51		LT. 19' TO 40'
374+60.00	374+70.00				2			22	LT. TRANSITION TO EXISTING
374+70.00	374+90.00	5	11.1	18.5	5	4	44	44	LT. #
374+90.00	375+00.00				2			22	LT. TRANSITION TO EXISTING
EROSION TREATMENT SITE 7									
398+00.00	404+00.00				37			333	LT. #
EROSION TREATMENT SITE 8									
434+50.00	435+35.00				5			47	LT. #
EROSION TREATMENT SITE 9									
439+50.00	441+75.00				14			125	LT. #
441+75.00	442+75.00				12			111	LT. #
442+75.00	448+00.00				32			292	LT. #
TOTAL									
		12	33.3	18.5	651	38	88	51	5,893

* SEE DETAILS
@ SEE REVEGETATION FRAME FOR SEEDING QUANTITIES
SEE GRADING FRAME FOR CRUSHED AGG. COURSE QUANTITIES

CURB				
STATION		linear feet		REMARKS
		CONCRETE CURB #		
FROM	TO	LEFT	RIGHT	
373+63.00	373+92.00	29		
SUBTOTAL		29	~	
TOTAL		29		

SEE VCBM DETAIL

SUMMARY

PROJECT NAME	BIG SKY - NORTH	
	COUNTY	
	GALLATIN	
	PROJECT ID	
UPN	NH 50-2(112)47	
	10558000	
	10558000RD SUM001.DWG	

DESIGNED BY	J. BRAZILL	
	03/2025	
	REVIEWED BY	
	A. MATHEWS	
CHECKED BY	T. JOHNSON	
	03/2026	
	10558000RD SUM001.DWG	



MONTANA

Department of Transportation

ROAD PLANS

GRADING					
STATION		cu. yards			REMARKS
		EXC.	CRUSHED AGG. COURSE	EMB. IN PLACE	
FROM	TO				
EROSION TREATMENT SITE 1					
133+70.00	137+50.00	35	35		LT.
EROSION TREATMENT SITE 2					
156+86.00	158+84.00	20	20		LT.
EROSION TREATMENT SITE 3					
218+40.00	229+75.00	105	105		LT.
229+75.00	230+50.00	10	10		LT.
230+50.00	232+61.00	20	20		LT.
EROSION TREATMENT SITE 4					
238+30.00	242+25.00	35	35		LT.
242+25.00	246+45.00	40	40		LT.
246+45.00	246+55.00	5			LT.
246+55.00	246+75.00	15	10		LT.
246+75.00	246+85.00	5			LT.
246+85.00	254+46.00	125	125		LT.
254+46.00	254+56.00	5			LT.
254+56.00	254+76.00	15	10		LT.
254+76.00	254+86.00	5			LT.
254+86.00	263+00.00	130	130		LT.
263+00.00	265+00.00	20	20		LT.
265+00.00	267+00.00	20	20		LT.
267+00.00	276+00.00	85	85		LT.
276+00.00	277+25.00	20	20		LT.
277+25.00	278+00.00	5	5		LT.
EROSION TREATMENT SITE 5					
283+50.00	292+58.00	145	145		LT.
EROSION TREATMENT SITE 6					
365+00.00	368+75.00	60	60		LT.
368+75.00	373+75.00	45	45		LT.
373+80.00	374+00.00	15			LT. 19' TO 44'
374+60.00	374+70.00	5			LT.
374+70.00	374+90.00	40			LT.
374+90.00	375+00.00	5	5		LT.
EROSION TREATMENT SITE 7					
398+00.00	404+00.00	55	55		LT.
EROSION TREATMENT SITE 8					
434+50.00	435+35.00	10	10		LT.
EROSION TREATMENT SITE 9					
439+50.00	441+75.00	20	20		LT.
441+75.00	442+75.00	15	15		LT.
442+75.00	448+00.00	50	50		LT.
DIGOUT AREAS					
				2,640	TOPSOIL REPLACEMENT
TOTAL					
		# 1,185	1,095	2,640	

FOR INFORMATION ONLY

DIGOUT EXCAVATION *					
STATION		cu. yards		sq. yards	REMARKS
		DIGOUT EXCAVATION	SPECIAL BORROW NEAT LINE	GEOTEXT. STABILIZATION	
FROM	TO				
DIGOUT AREA 1					
139+00.00	145+61.00	1,859	961	2,915	DIGOUT DETAIL A
145+61.00	148+18.00	723	374	1,133	DIGOUT DETAIL B PULLOUT LT.
148+18.00	150+65.50	840	463	1,413	DIGOUT DETAIL C
150+65.50	153+65.50	844	436	1,323	DIGOUT DETAIL A
153+65.50	155+00.00	457	252	768	DIGOUT DETAIL C
DIGOUT AREA 2					
187+75.00	191+36.00	1,226	675	2,061	DIGOUT DETAIL C
191+36.00	197+95.00	1,854	958	2,906	DIGOUT DETAIL B PULLOUT RT.
197+95.00	201+50.00	1,205	664	2,027	DIGOUT DETAIL C
DIGOUT AREA 3					
368+25.00	369+60.00	380	196	595	DIGOUT DETAIL A
369+60.00	373+32.00	1,046	541	1,641	DIGOUT DETAIL B PULLOUT LT.
373+32.00	378+75.00	1,527	790	2,395	DIGOUT DETAIL A
DIGOUT AREA 4					
402+00.00	405+00.00	844	436	1,323	DIGOUT DETAIL A
405+00.00	407+00.00	748	392	1,190	TRANS. DIGOUT DETAIL A TO DIGOUT DETAIL D
407+00.00	414+20.00	3,362	1,773	5,393	DIGOUT DETAIL D
414+20.00	416+70.00	1,008	542	1,650	TRANS. DIGOUT DETAIL D TO DIGOUT DETAIL C
416+70.00	418+50.00	611	337	1,028	DIGOUT DETAIL C
DIGOUT AREA 5					
441+00.00	446+00.00	1,407	727	2,205	DIGOUT DETAIL A
DIGOUT AREA 6					
593+00.00	598+00.00	1,698	935	2,855	DIGOUT DETAIL C
DIGOUT AREA 7					
682+00.00	686+50.00	1,266	654	1,985	DIGOUT DETAIL A
TOTAL					
		22,905	12,106	36,806	

* SEE DETAILS

BITUMINOUS PAVEMENT REMOVAL			
STATION		sq. yards	REMARKS
		REMOVE BITUMINOUS PAVEMENT	
FROM	TO		
515+07.60	517+07.60 BE	1,066	SWAN CREEK, TYP. NO. 6
517+63.40 BE	518+35.00	382	SWAN CREEK, TYP. NO. 6
518+35.00	519+63.40	838	SWAN CREEK, TYP. NO. 7
TOTAL			
		2,286	

REVEGETATION					
STATION		lump sum	sq. yards		REMARKS
			REVEGE- TATION	SEED NO. 3	
FROM	TO				
EROSION TREATMENT SITE 1					
133+70.00	137+50.00		211	211	LT.
EROSION TREATMENT SITE 2					
156+86.00	158+84.00		110	110	LT.
EROSION TREATMENT SITE 3					
218+40.00	229+75.00		631	631	LT.
229+75.00	230+50.00		83	83	LT.
230+50.00	232+61.00		117	117	LT.
EROSION TREATMENT SITE 4					
238+30.00	242+25.00		219	219	LT.
242+25.00	246+55.00		239	239	LT.
246+55.00	246+75.00		22	22	LT.
246+75.00	254+56.00		434	434	LT.
254+56.00	254+76.00		11	11	LT.
254+76.00	263+00.00		916	916	LT.
263+00.00	265+00.00		111	111	LT.
265+00.00	267+00.00		111	111	LT.
267+00.00	276+00.00		500	500	LT.
276+00.00	277+25.00		139	139	LT.
277+25.00	278+00.00		42	42	LT.
EROSION TREATMENT SITE 5					
283+50.00	292+58.00		504	504	LT.
EROSION TREATMENT SITE 6					
365+00.00	368+75.00		208	208	LT.
368+75.00	373+75.00		278	278	LT.
373+80.00	374+00.00		11	11	LT.
374+70.00	374+90.00		44	44	LT.
EROSION TREATMENT SITE 7					
398+00.00	404+00.00		333	333	LT.
EROSION TREATMENT SITE 8					
434+50.00	435+35.00		47	47	LT.
EROSION TREATMENT SITE 9					
439+50.00	441+75.00		125	125	LT.
441+75.00	442+75.00		111	111	LT.
442+75.00	448+00.00		292	292	LT.
TOTAL		1	# 5849	# 5849	

FOR INFORMATION ONLY

TOPSOIL & SEEDING					
STATION		cu. yards TOPSOIL SALVAGING & PLACING	acres		REMARKS
			SEED	CONDITION SEEDBED #	
FROM	TO		NO. 3		
139+00.00	145+61.00	245	0.5	0.5	
145+61.00	148+18.00	95	0.2	0.2	
148+18.00	150+65.50	92	0.2	0.2	
150+65.50	153+65.50	111	0.2	0.2	
153+65.50	155+00.00	50	0.1	0.1	
187+75.00	191+36.00	134	0.2	0.2	
191+36.00	197+95.00	244	0.5	0.5	
197+95.00	201+50.00	131	0.2	0.2	
368+25.00	369+60.00	50	0.1	0.1	
369+60.00	373+32.00	138	0.3	0.3	
373+32.00	378+75.00	201	0.4	0.4	
402+00.00	405+00.00	111	0.2	0.2	
405+00.00	407+00.00	74	0.1	0.1	
407+00.00	414+20.00	267	0.5	0.5	
414+20.00	416+70.00	93	0.2	0.2	
416+70.00	418+50.00	67	0.1	0.1	
441+00.00	446+00.00	185	0.3	0.3	
593+00.00	598+00.00	185	0.3	0.3	
682+00.00	686+50.00	167	0.3	0.3	
TOTAL		2,640	4.9	~	

FOR INFORMATION ONLY - INCLUDED IN THE COST OF SEEDING AREA NO. 3

SHEET NO.
14

SUMMARY

PROJECT NAME

BIG SKY - NORTH

COUNTY

GALLATIN

PROJECT ID

NH 50-2(112)47

UPN

10558000

DESIGNED BY

J. BRAZILL

REVIEWED BY

A. MATHEWS

CHECKED BY

T. JOHNSON

MONTANA


Department of Transportation

ROAD PLANS

5/28/2026 8:32 AM

10558000RDSUM001.DWG

DETAIL A
MAINLINE (REVERSE FOR GUARDRAIL ON RT. SIDE)

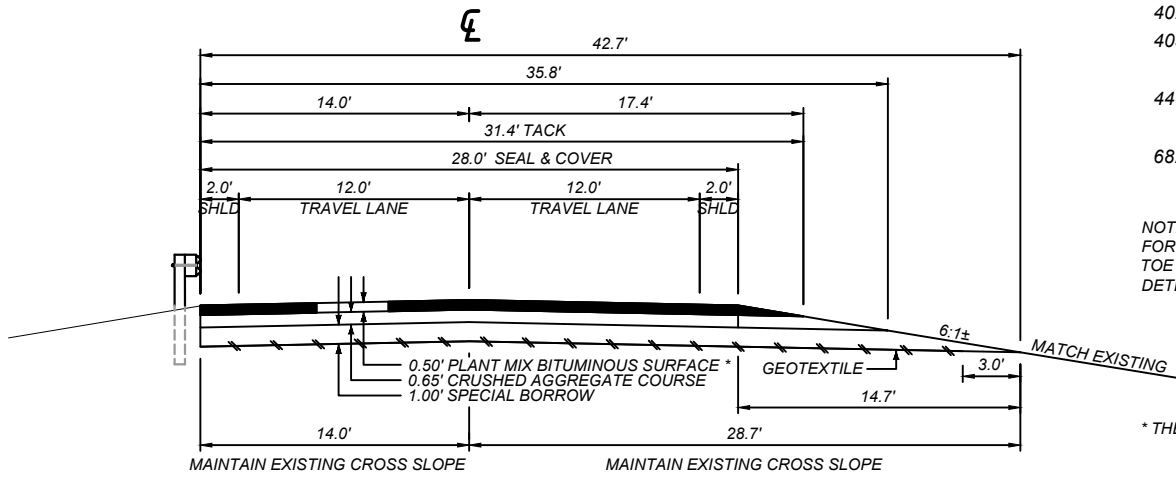


* THE FINAL 0.2' LIFT TO BE COMPLETED WITH THE FINAL PAVING OPERATION.

QUANTITIES									
UNIT	AGGREGATE				UNIT	BITUMINOUS MATERIAL			GEOTEXTILE STABILIZATION
	COVER	PLANT MIX	CR. AGG. COURSE	SPECIAL BORROW		ASPHALT BINDER	EMULSIFIED ASPHALT SEAL	EMULSIFIED ASPHALT TACK*	
AREA square feet		14.85	21.84	39.25	square yards PER STATION		311	1047	441
cubic yards PER STATION		55.0	80.9	145.4	tons PER STATION	6.89	0.56		
tons PER STATION		106.0			gals. PER STATION		52		
square yards PER STATION	311								

* BASED ON 3 APPLICATIONS

DETAIL B
MAINLINE (REVERSE FOR PULLOUT ON RT. SIDE)

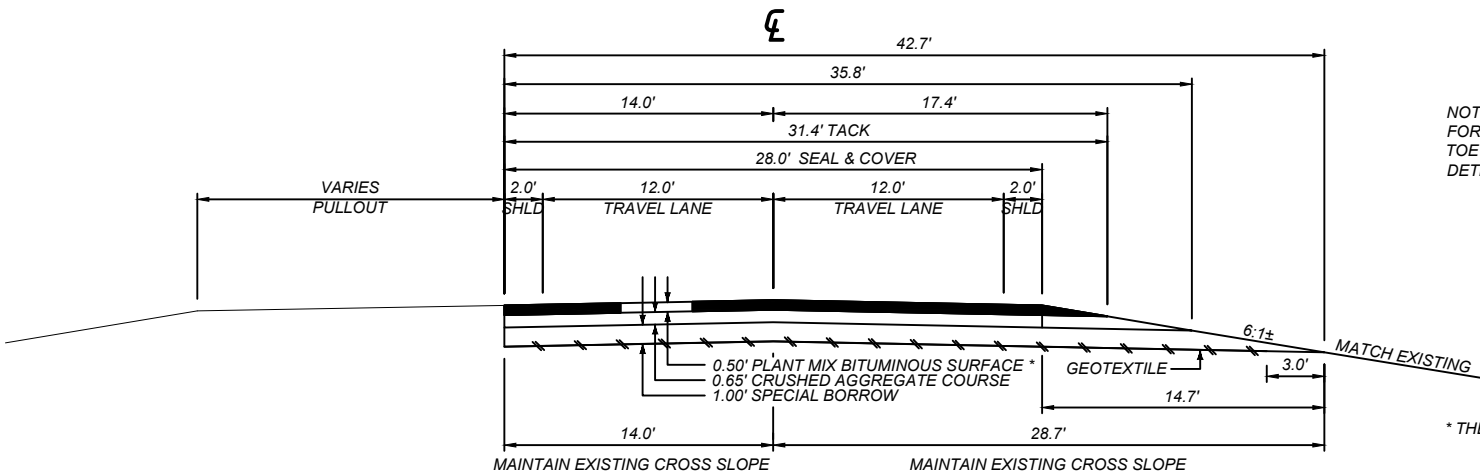

* THE FINAL 0.2' LIFT TO BE COMPLETED WITH THE FINAL PAVING OPERATION.

QUANTITIES									
UNIT	AGGREGATE				UNIT	BITUMINOUS MATERIAL			GEOTEXTILE STABILIZATION
	COVER	PLANT MIX	CR. AGG. COURSE	SPECIAL BORROW		ASPHALT BINDER	EMULSIFIED ASPHALT SEAL	EMULSIFIED ASPHALT TACK*	
AREA square feet		14.85	21.84	39.25	square yards PER STATION		311	1,047	441
cubic yards PER STATION		55.0	80.9	145.4	tons PER STATION	6.89	0.56		
tons PER STATION		106.0			gals. PER STATION		52		
square yards PER STATION	311								

* BASED ON 3 APPLICATIONS

SHEET NO.

15

DIGOUT DETAIL

BIG SKY - NORTH

GALLATIN

NH 50-2(112)47

10558000

PROJECT NAME

COUNTY

PROJECT ID

UPN

DESIGNED BY

J. BRAZILL

REVIEWED BY

A. MATHEWS

CHECKED BY

T. JOHNSON

10558000RDET001.DWG




ROAD PLANS

5/28/2026 8:32 AM

DETAIL C

MAINLINE

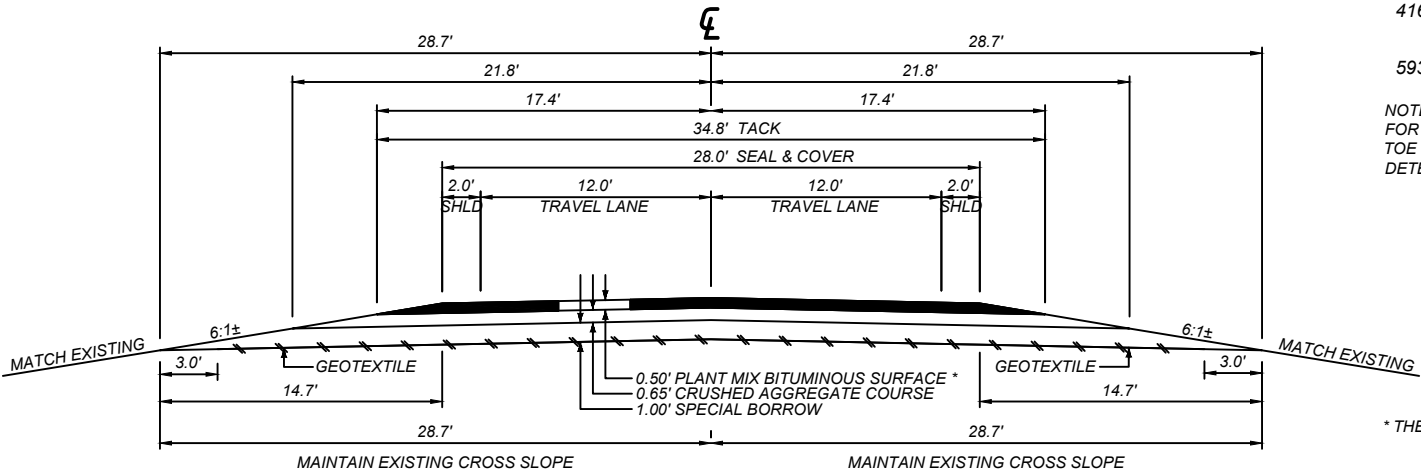

148+18.00	TO	150+65.50	THEN TO DETAIL A
153+65.50	TO	155+00.00	
187+75.00	TO	191+36.00	THEN TO DETAIL B
197+95.00	TO	201+50.00	
416+70.00	TO	418+50.00	
593+00.00	TO	598+00.00	

NOTE: FOR LOCATIONS WHERE AN EXISTING DITCH DOES NOT ALLOW FOR FULL SPECIAL BORROW WIDTH, A 1.5:1 BATHTUB SLOPE FROM THE TOE OF THE CRUSHED AGGREGATE COURSE MAY BE USED AS DETERMINED BY THE ENGINEERING PROJECT MANAGER.


* THE FINAL 0.2' LIFT TO BE COMPLETED WITH THE FINAL PAVING OPERATION.

QUANTITIES									
UNIT	AGGREGATE				UNIT	BITUMINOUS MATERIAL			GEOTEXTILE STABILIZATION
	COVER	PLANT MIX	CR. AGG. COURSE	SPECIAL BORROW		ASPHALT BINDER	EMULSIFIED ASPHALT SEAL	EMULSIFIED ASPHALT TACK*	
AREA square feet		15.70	25.48	50.50	square yards PER STATION		311	1,160	571
cubic yards PER STATION		58.1	94.4	187.0	tons PER STATION	7.28	0.56		
tons PER STATION		112.0			gals. PER STATION		58		
square yards PER STATION	311								

* BASED ON 3 APPLICATIONS

DETAIL D

MAINLINE

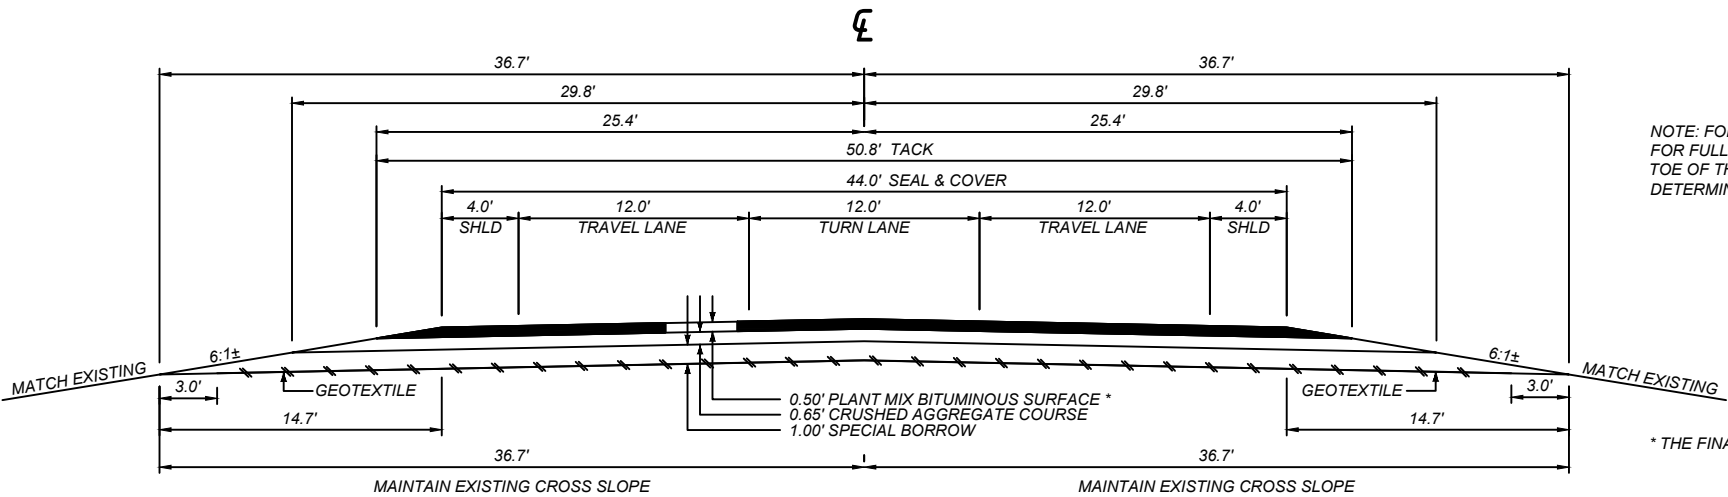

407+00.00	TO	414+20.00	
414+20.00	TO	416+70.00	TRANS. DETAIL D TO DETAIL C

NOTE: FOR LOCATIONS WHERE AN EXISTING DITCH DOES NOT ALLOW FOR FULL SPECIAL BORROW WIDTH, A 1.5:1 BATHTUB SLOPE FROM THE TOE OF THE CRUSHED AGGREGATE COURSE MAY BE USED AS DETERMINED BY THE ENGINEERING PROJECT MANAGER.

* THE FINAL 0.2' LIFT TO BE COMPLETED WITH THE FINAL PAVING OPERATION.

QUANTITIES									
UNIT	AGGREGATE				UNIT	BITUMINOUS MATERIAL			GEOTEXTILE STABILIZATION
	COVER	PLANT MIX	CR. AGG. COURSE	SPECIAL BORROW		ASPHALT BINDER	EMULSIFIED ASPHALT SEAL	EMULSIFIED ASPHALT TACK*	
AREA square feet		23.70	35.88	66.50	square yards PER STATION		489	1692	749
cubic yards PER STATION		87.8	132.9	246.3	tons PER STATION	11.00	0.87		
tons PER STATION		169.2			gals. PER STATION		85		
square yards PER STATION	489								

* BASED ON 3 APPLICATIONS

SHEET NO.

16

DIGOUT DETAIL

BIG SKY - NORTH

GALLATIN

NH 50-2(112)47

10558000

PROJECT NAME

COUNTY

PROJECT ID

UPN

DESIGNED BY

J. BRAZILL 03/2025

REVIEWED BY

A. MATHEWS 02/2026

CHECKED BY

T. JOHNSON 03/2026

10558000RDET001.DWG



ROAD PLANS

5/28/2026 8:32 AM


SHOULDER REPAIR
DETAIL

SHOULDER REPAIR AREAS

- SITE 1
STA. 133+70 TO 137+50 L.T.
SITE 2
STA. 156+86 TO 158+84 L.T.
SITE 3
STA. 218+40 TO 229+75 L.T.
STA. 230+50 TO 232+61 L.T.
SITE 4
STA. 238+30 TO 242+25 L.T.
STA. 246+85 TO 254+46 L.T.
STA. 263+00 TO 265+00 L.T.
STA. 267+00 TO 276+00 L.T.
STA. 277+25 TO 278+00 L.T.
SITE 6
STA. 368+75 TO 373+75 L.T.
SITE 7
STA. 398+00 TO 404+00 L.T.
SITE 8
STA. 434+50 TO 435+35 L.T.
SITE 9
STA. 439+50 TO 441+75 L.T.
STA. 442+75 TO 448+00 L.T.

NOTE

* NEW PLANT MIX WILL BE PLACED WITH MAINLINE PAVING OPERATIONS.

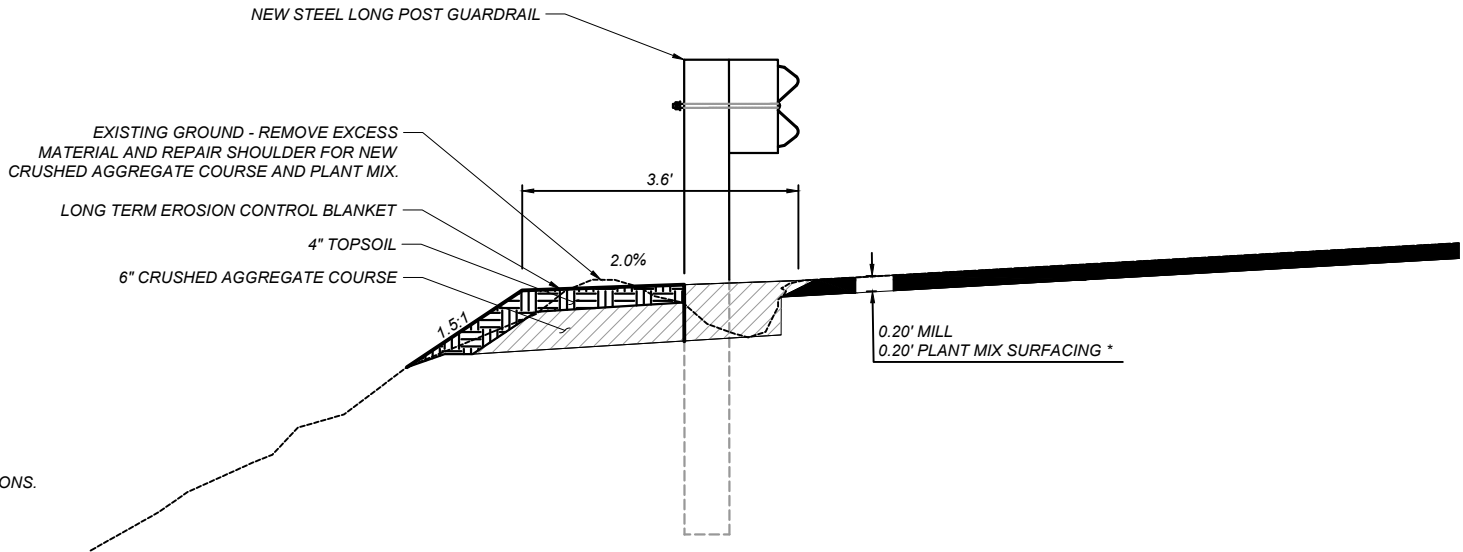


SHOULDER REPAIR AREAS

- SITE 3
STA. 229+75 TO 230+50 L.T.
SITE 4
STA. 254+86 TO 263+00 L.T.
STA. 276+00 TO 277+25 L.T.
SITE 5
STA. 283+50 TO 292+58 L.T.
SITE 6
STA. 365+00 TO 368+75 L.T.
SITE 9
STA. 441+75 TO 442+75 L.T.

NOTE

* NEW PLANT MIX WILL BE PLACED WITH MAINLINE PAVING OPERATIONS.

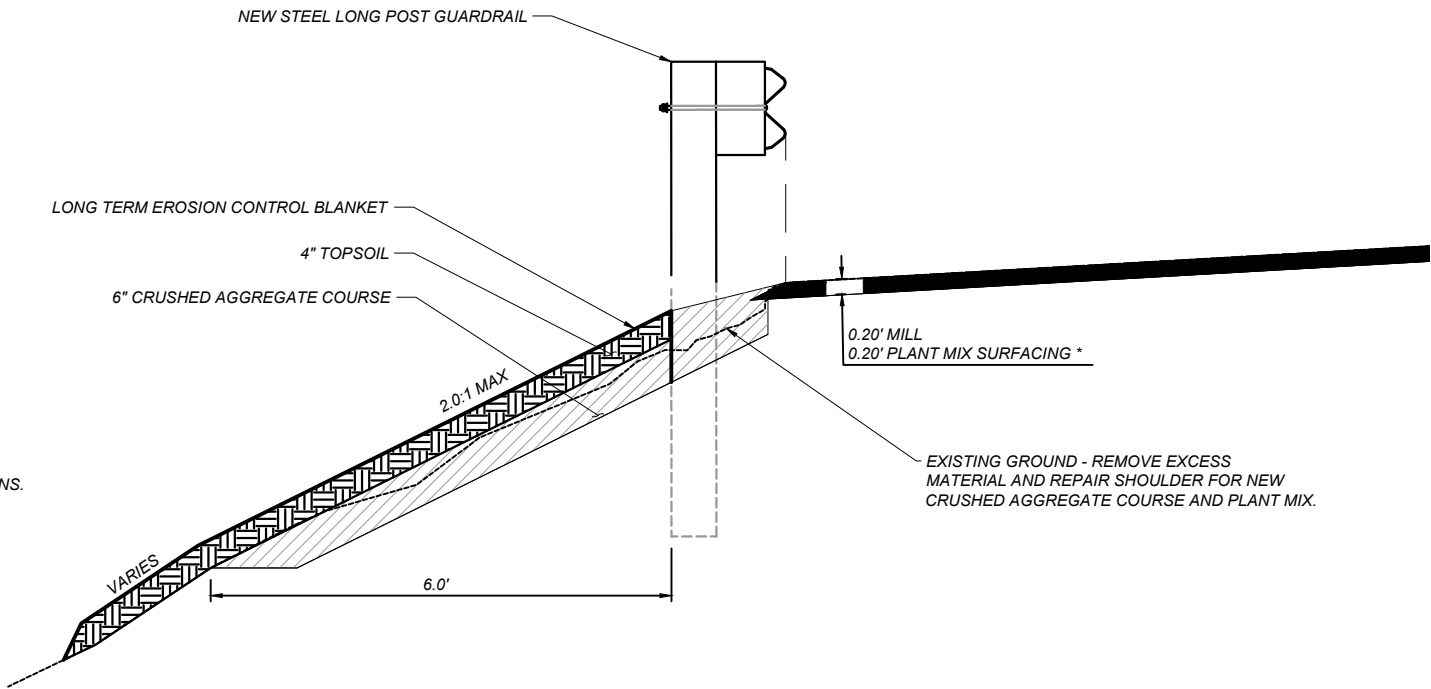

BIG SKY - NORTH

PROJECT NAME

COUNTY

DESIGNED BY
J. BRAZILL
03/2025

REVIEWED BY
A. MATHEWS
02/2026

CHECKED BY
T. JOHNSON
03/2026

10558000RDEDT001.DWG

GALLATIN

PROJECT ID

NH 50-2(112)47

UPN

10558000

ROAD PLANS

MONTANA
Department of Transportation

5/28/2026 8:32 AM

PS&E

PRELIMINARY

ADVERTISED COPY
DETAIL

STA 242+25 LT. TO STA 246+45 LT.
STA 265+00 LT. TO STA 267+00 LT.

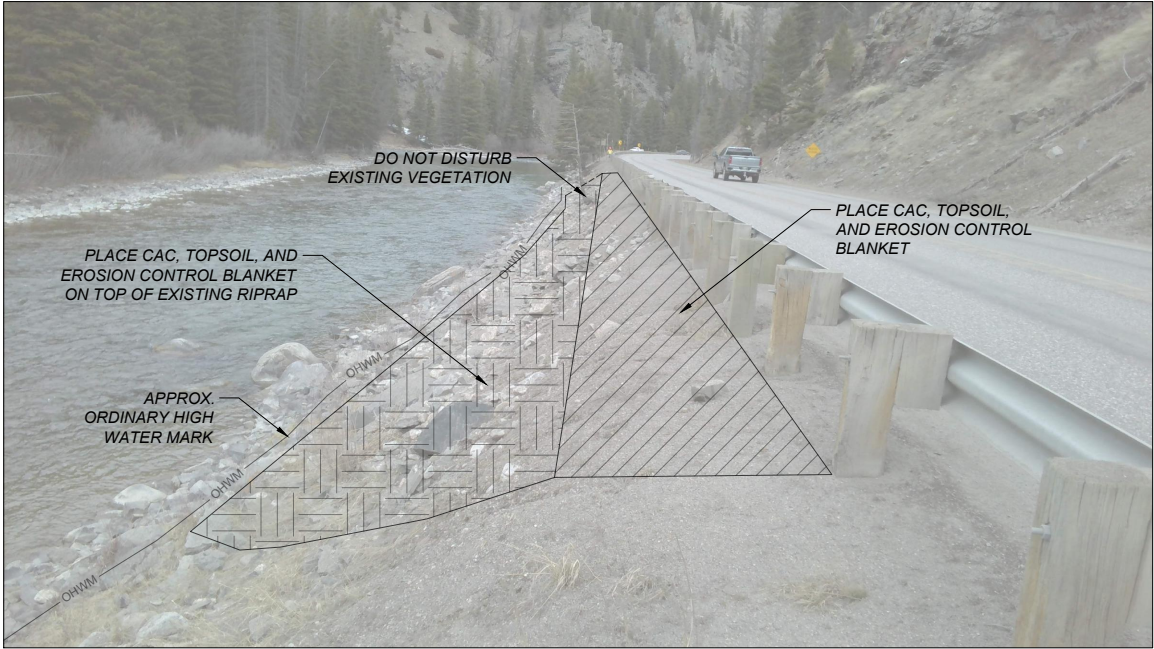
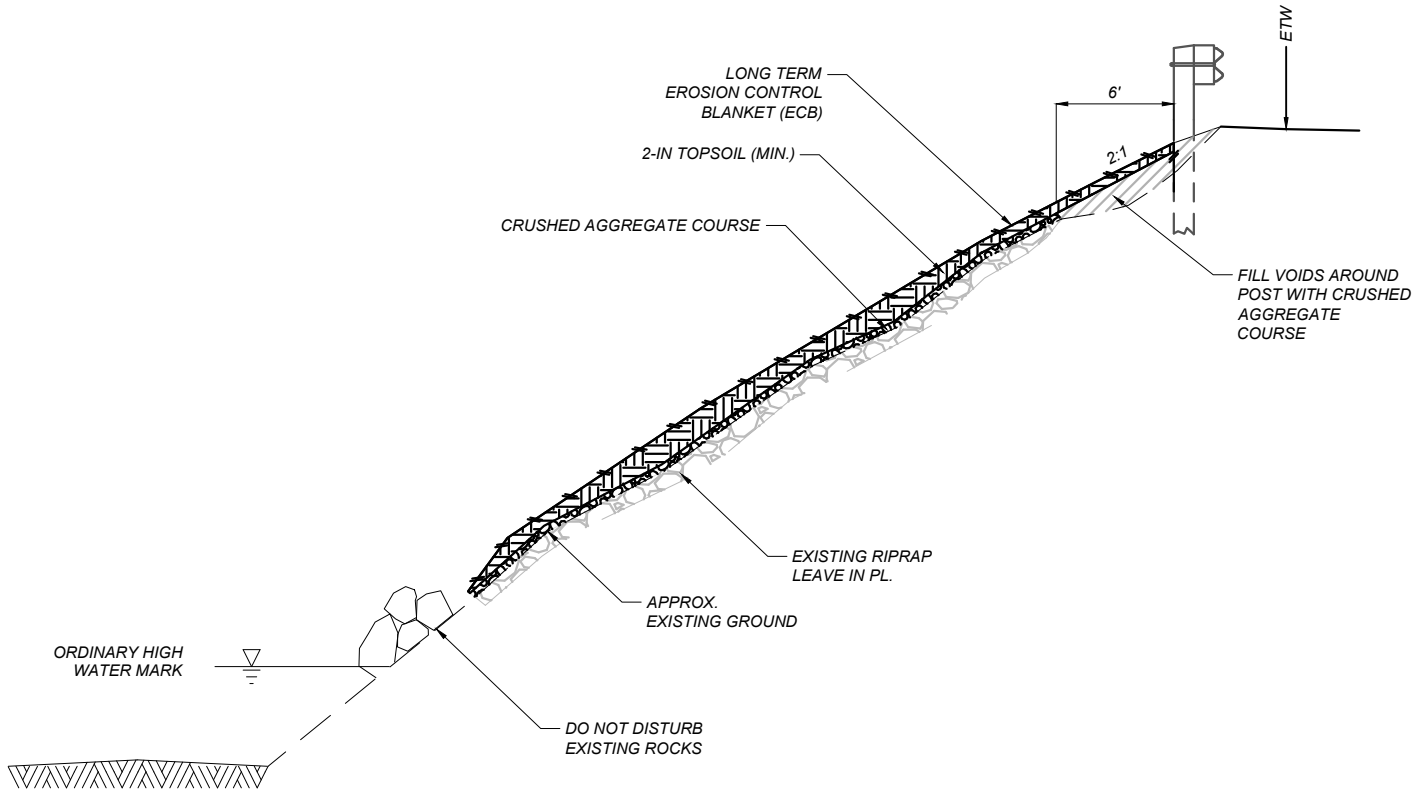


PHOTO OF EXISTING RIPRAP
BANK STABILIZATION EXAMPLE

- NOTES:
1. FILL RIPRAP VOIDS WITH CRUSHED AGGREGATE COURSE OR A MATERIAL OF SIMILAR GRADATION OBTAINED ON SITE TO PROVIDE A UNIFORM SURFACE FOR THE PLACEMENT OF TOPSOIL, AS APPROVED BY THE PROJECT MANAGER.
 2. PLACE TOPSOIL WITH A MINIMUM THICKNESS OF 2 INCHES.
 3. THIS DETAIL IS TO BE USED AS A VISUAL GUIDE FOR RIPRAP REVEGETATION. REFER TO ANNOTATED PHOTOS FOR GEOMETRIC CONFIGURATION OF THE RIPRAP LAYOUT.
 4. REFER TO THE SPECIAL PROVISIONS FOR SEEDING SPECIFICATION AND ORDINARY HIGH WATER MARK DESCRIPTION.
 5. SEE SUBSECTION 713.12(A) FOR EROSION CONTROL BLANKET MATERIAL REQUIREMENTS.

SHEET NO. 18		ROADWAY EROSION TREATMENT DETAIL - EXISTING RIPRAP BANK STABILIZATION	
 MONTANA Department of Transportation	DESIGNED BY J. CHRISTENSEN	PROJECT NAME BIG SKY - NORTH	
	REVIEWED BY T. R. LITTLE	COUNTY GALLATIN	
	CHECKED BY T. JOHNSON	PROJECT ID NH 50-2(112)47	
		UPN 10558000	
ROAD PLANS		10558000HYDET001.DWG	
5/28/2026 8:33 AM			

ADVERTISED COPY
DETAIL


STA 246+55 LT. TO STA 246+75 LT.
STA 254+56 LT. TO STA 254+76 LT.

NOTE:

DETAIL TO BE APPLIED WHERE EMBANKMENT IS OVER-STEEP, LACKING VEGETATION, AND ERODING AT GUARDRAIL.

STA 246+55 LT. TO STA 246+75 LT.
PLACE 3 BOULDERS ABOVE OHWM TO ALLOW FOR 1.5:1 OR FLATTER SLOPES ABOVE THE BOULDER.

STA 254+56 LT. TO STA 254+76 LT.
PLACE 2 BOULDERS ON EACH SIDE OF EXISTING LARGE BOULDER TO STABILIZE UPSLOPE.

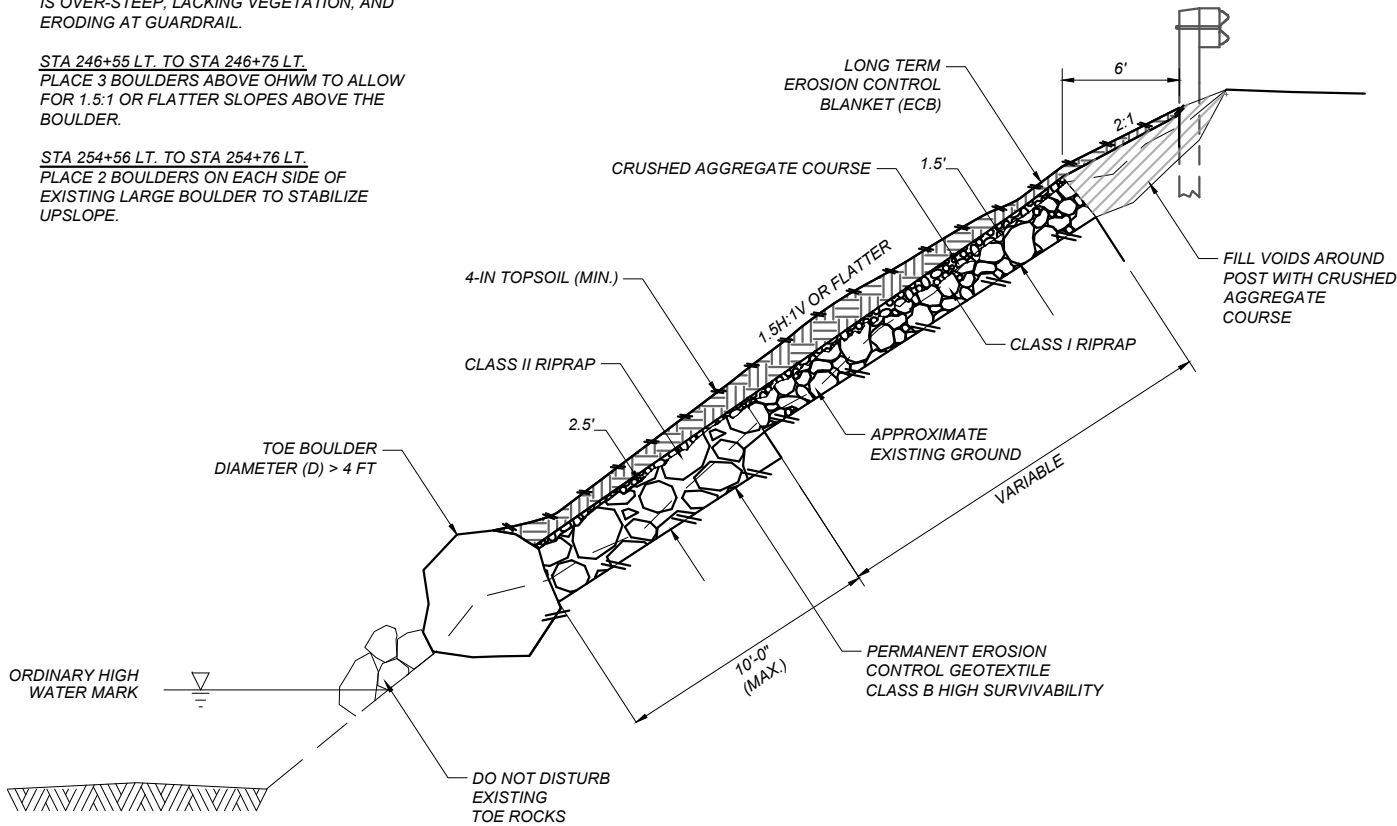

NOTES:

1. FILL VOIDS BEHIND GUARDRAIL AND RIPRAP VOIDS WITH CRUSHED AGGREGATE COURSE OR A MATERIAL OF SIMILAR GRADATION OBTAINED ON SITE TO PROVIDE A UNIFORM SURFACE FOR THE PLACEMENT OF TOPSOIL, AS APPROVED BY THE PROJECT MANAGER.
2. PLACE TOPSOIL WITH A MINIMUM THICKNESS OF 4 INCHES.
3. THIS DETAIL IS TO BE USED AS A VISUAL GUIDE FOR RIPRAP REVEGETATION. REFER TO ANNOTATED PHOTOS FOR GEOMETRIC CONFIGURATION OF THE RIPRAP LAYOUT.
4. REFER TO THE SPECIAL PROVISIONS FOR SEEDING SPECIFICATION AND ORDINARY HIGH WATER MARK DESCRIPTION.
5. SEE MDT STANDARD SPECIFICATIONS FOR PERMANENT EROSION CONTROL GEOTEXTILE AND EROSION CONTROL BLANKET MATERIAL REQUIREMENTS.
6. TO PREVENT ADDITIONAL EROSION ON ADJACENT SLOPES, TRANSITION TO EXISTING PER DETAIL.
7. SET FRACTURED OR SOILED SIDE OF ROCK INTO EARTH. WEATHERED SIDE SHOULD FACE UP.



PHOTO OF STA 246+55 LT. TO 246+75 LT.

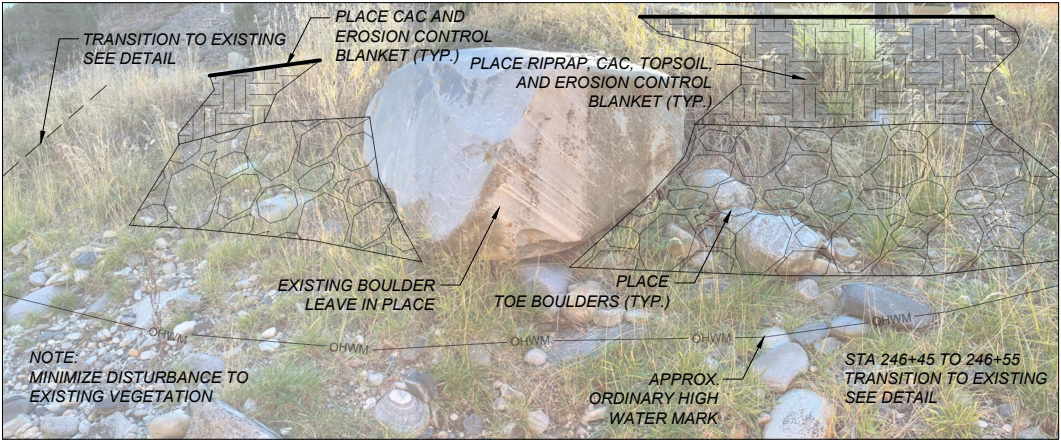



PHOTO OF STA 254+56 LT. TO STA 254+76 LT.

PS&E


PRELIMINARY

ADVERTISED COPY
DETAIL

STA 373+80 LT. TO STA 374+00 LT.

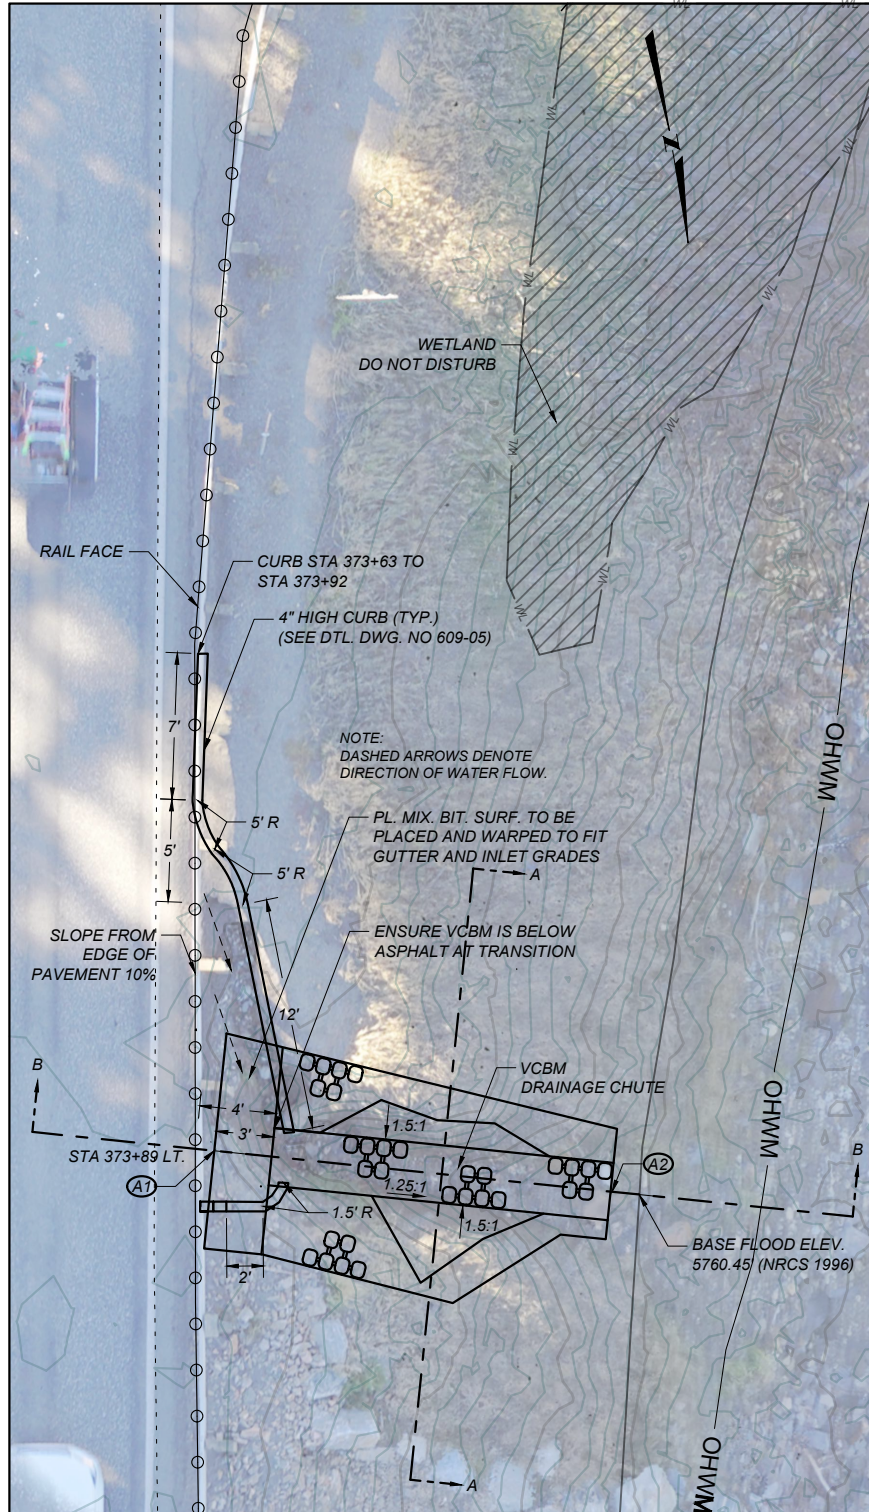


PLAN VIEW
NO SCALE

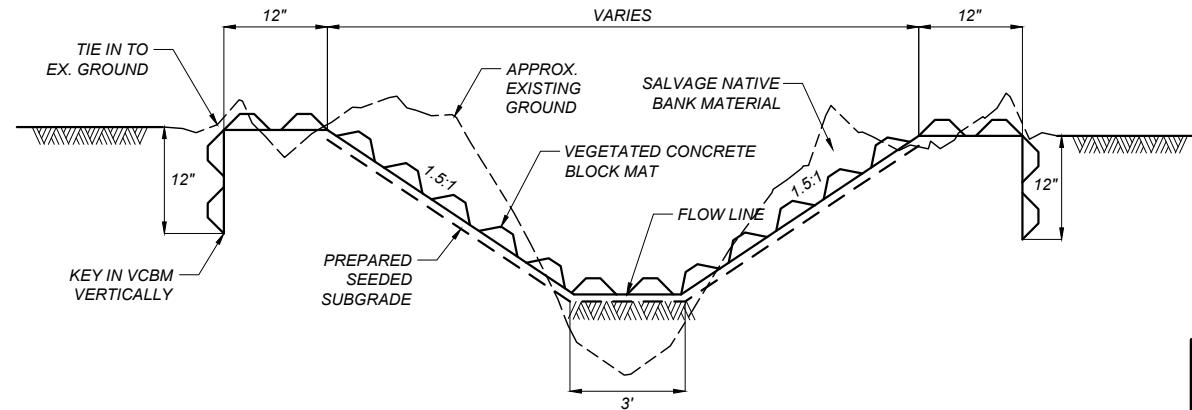

SECTION A-A

QUANTITIES - FOR INFORMATION ONLY			
STATION	LENGTH (FT.)	MAX WIDTH (FT.)	QUANTITY (SQ.YD.)
373+89 LT.	27'	17'	51.0

NOTE: ANCHOR TRENCHES ARE NOT INCLUDED IN LENGTH OF MAT.

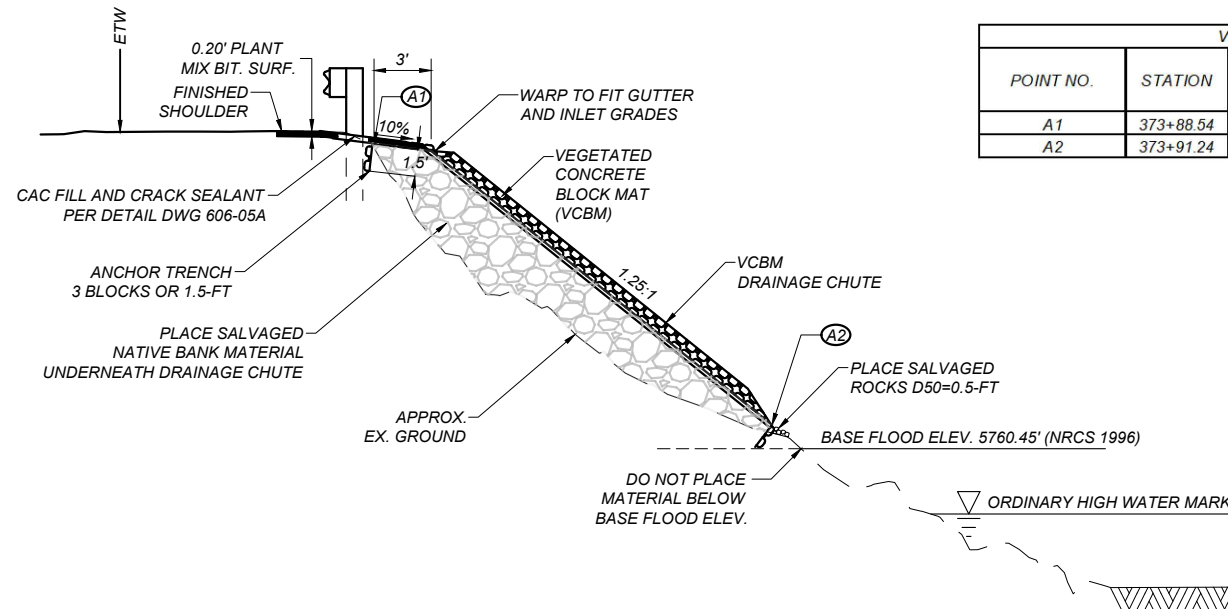

SECTION B-B

VCBM DRAINAGE CHUTE COORDINATE TABLE					
POINT NO.	STATION	OFFSET	N OR Y COORDINATE (FT)	E OR X COORDINATE (FT)	REMARKS
A1	373+88.54	18.80 LT.	399,747.731	1,538,641.001	BEGIN DRAINAGE CHUTE
A2	373+91.24	39.38 LT.	399,753.230	1,538,620.988	END DRAINAGE CHUTE

NOTES:

- GRADE DRAINAGE CHUTE SO THAT WATER WILL FLOW DOWN THE CHUTE AND BE CONFINED TO THE MAT.
- REFER TO THE SPECIAL PROVISIONS FOR SEEDING SPECIFICATION AND ORDINARY HIGH WATER MARK DESCRIPTION.
- INCLUDE CAC FILL AND CRACK SEALANT IN COST OF GUARDRAIL WITH POSTS IN ASPHALT

VEGETATED CONC. BLOCK MAT
(VCBM) DRAINAGE CHUTE

SHEET NO.

20

ROADWAY EROSION
TREATMENT DETAIL -
VCBM DRAINAGE CHUTE

PROJECT NAME
BIG SKY - NORTH

COUNTY
GALLATIN

PROJECT ID
NH 50-2(112)47

UPN
10558000

DESIGNED BY
J. CHRISTENSEN
12/11/2025

REVIEWED BY
T. R. LITTLE
03/24/2026

CHECKED BY
T. JOHNSON
03/2026

10558000HYDET001.DWG


MONTANA
Department of Transportation

ROAD PLANS


5/28/2026 8:33 AM

DESIGNED BY J. CHRISTENSEN 04/09/2026	PROJECT NAME BIG SKY - NORTH	
	COUNTY GALLATIN	
	PROJECT ID NH 50-2(112)47	
	CHECKED BY T. JOHNSON 03/2026	UPN 10558000

 MONTANA Department of Transportation	ROAD PLANS	
	5/28/2026 8:34 AM	

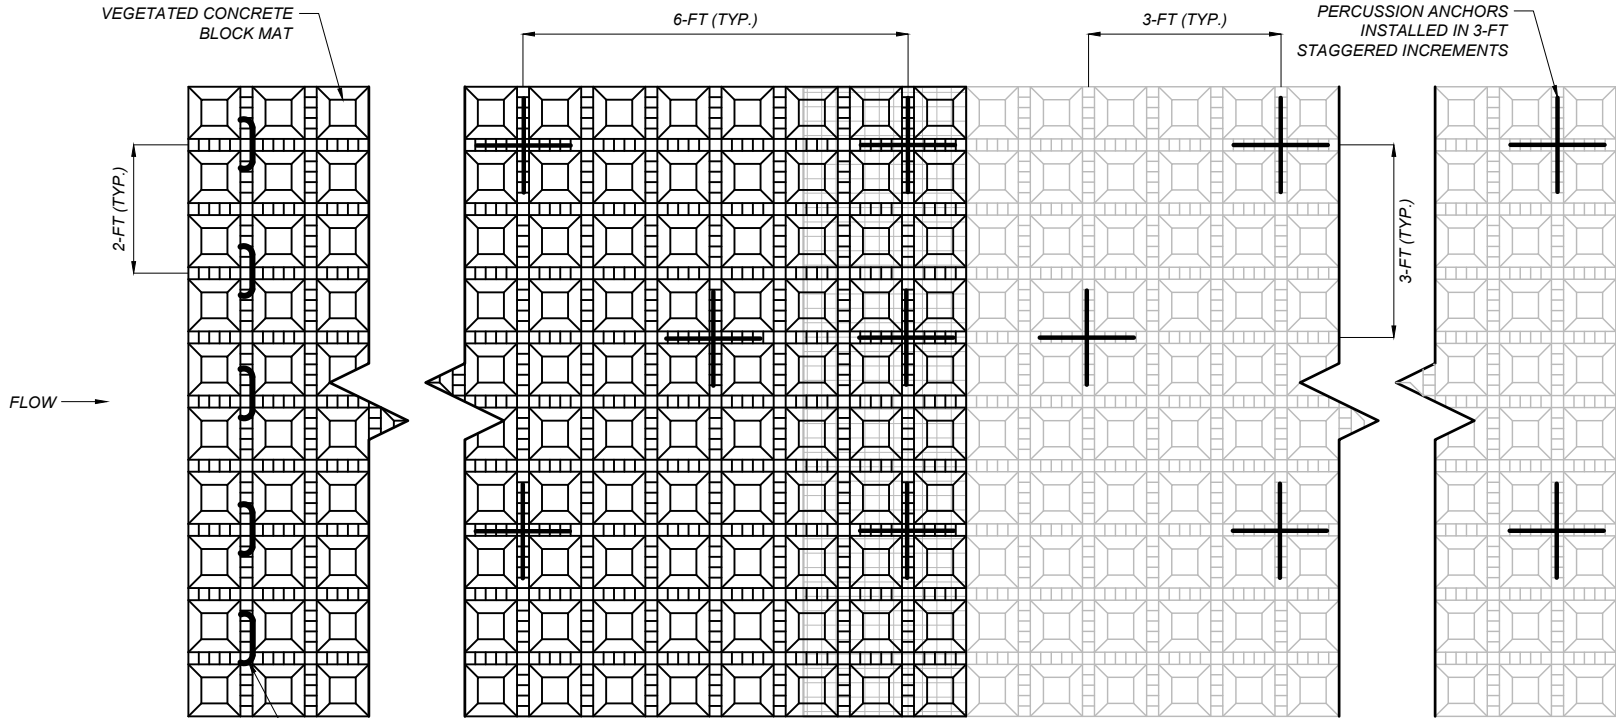


PLAN - VCBM LAYOUT DETAIL

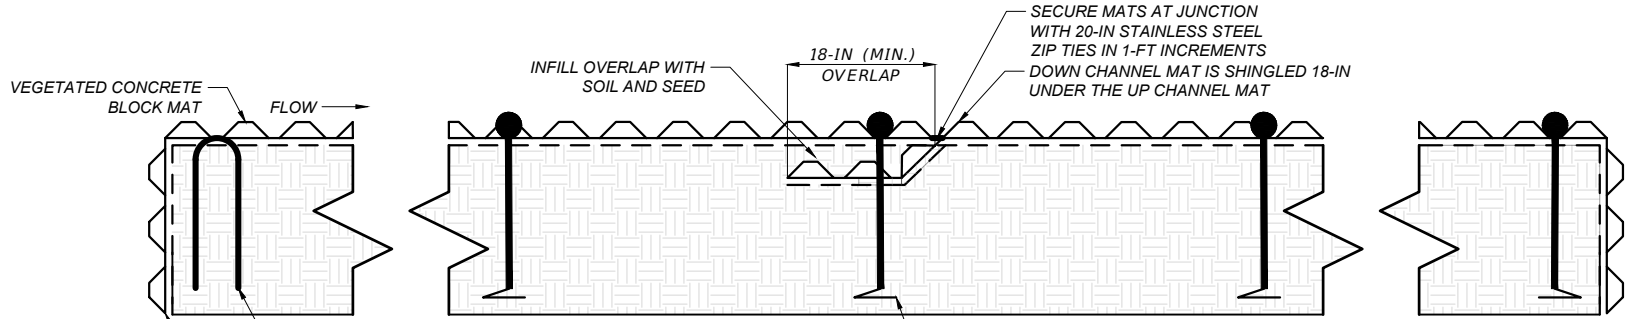


PROFILE - TRANSVERSE SEAM
VCBM OVERLAP DETAIL

NOTES:


1. PROVIDE FOR A MANUFACTURER'S REPRESENTATIVE TO BE ONSITE FOR THE INSTALLATION.
2. PREPARE SUBGRADE SURFACES SMOOTH AND FREE OF ROCKS, STICKS, ROOTS, PROTRUSIONS, AND DEBRIS.
3. PRIOR TO VCBM INSTALLATION, SEED AND FERTILIZE TOPSOIL WITH SITE SPECIFIC SEED MIX. SEE DITCH TYPICAL SECTIONS FOR LOCATIONS. DO NOT TOPSOIL AND SEED BELOW THE ORDINARY HIGH WATER MARK.
4. INSTALL VCBM ROLLS THAT INCLUDE A GEOGRID EXTENSION AND UNDERLAYMENT EXTENSION. THESE SEAMS ARE PARALLEL TO FLOW. INSTALL THE ADJACENT MAT OVER THE EXTENSIONS. ENSURE EXTENSIONS ARE LAYING FLAT ON SUBGRADE PRIOR TO INSTALLING ADJACENT MAT. SECURE SEAM WITH PERCUSSION ANCHORS ALONG THE SEAM AT THE SPACING SHOWN.
5. INSTALL PERCUSSION ANCHORS THROUGHOUT THE VCBM PER THE ANCHOR SPACING DETAIL.
6. FOR OUTSIDE LONGITUDINAL EDGES, RECESS A MINIMUM 12-IN LONG VCBM SECTION VERTICALLY INTO THE SUBGRADE.
7. AT THE INITIAL LEADING EDGE OF THE VCBM DRAINAGE CHUTE, EMBED THE MAT 3 BLOCKS OR 1.5-FT IN A VERTICAL ANCHOR TRENCH. SECURE TRENCH WITH 18-IN U-ANCHORS INSTALLED BEHIND THE FIRST ROW OF EXPOSED BLOCKS IN 2-FT INCREMENTS. AT ENDING EDGE OF THE CHUTE, EMBED THE MAT IN A 1.5-FT VERTICAL ANCHOR TRENCH PER DETAIL. FILL AND COMPACT ALL TRENCHES WITH SUITABLE BACKFILL.
8. SEE SCHEDULE FOR ESTIMATED ROLL DIMENSIONS. CONTRACTOR TO VERIFY ROLL SIZES AND MATERIAL QUANTITIES PRIOR TO ORDERING.
9. PROVIDE PERCUSSION ANCHORS SPECIFICALLY DESIGNED FOR USE WITH VCBM SYSTEMS RECOMMENDED BY MANUFACTURER AND MADE OF CORROSION RESISTANT MATERIALS THAT ALLOWS FOR RE-TENSIONING WITH AN ULTIMATE ASSEMBLY STRENGTH OF 1,100 LBS AND ULTIMATE CABLE STRENGTH OF 1,800 LBS.
10. INSTALL ANCHORS PER MANUFACTURER RECOMMENDATIONS.
11. PERCUSSION ANCHORS ARE INCIDENTAL AND NOT MEASURED FOR PAYMENT, INCLUDE IN THE UNIT BID PRICE PER SQUARE YARD OF VCBM.
12. U-ANCHORS ARE #3 REBAR BENT IN U-SHAPE WITH 18-IN LONG LEGS.

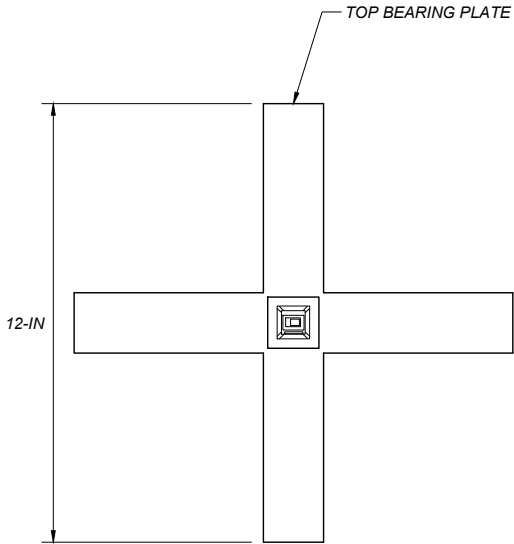

PLAN

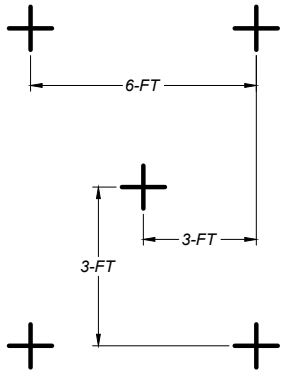

PERCUSSION
ANCHOR SPACING
0.75 ANCHOR PER S.Y.

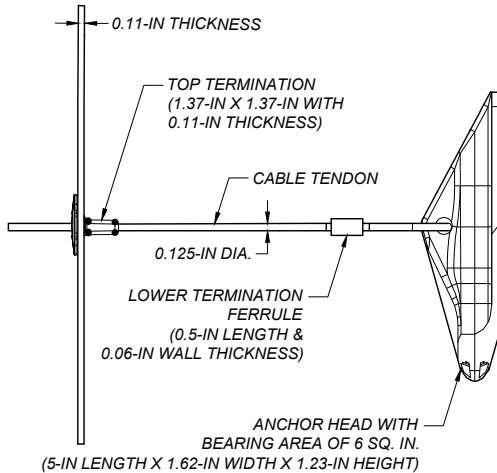

ELEVATION


PERCUSSION ANCHOR

PS&E

PRELIMINARY

ADVERTISED COPY
DETAIL

STA 374+70 LT. TO STA 374+90 LT.

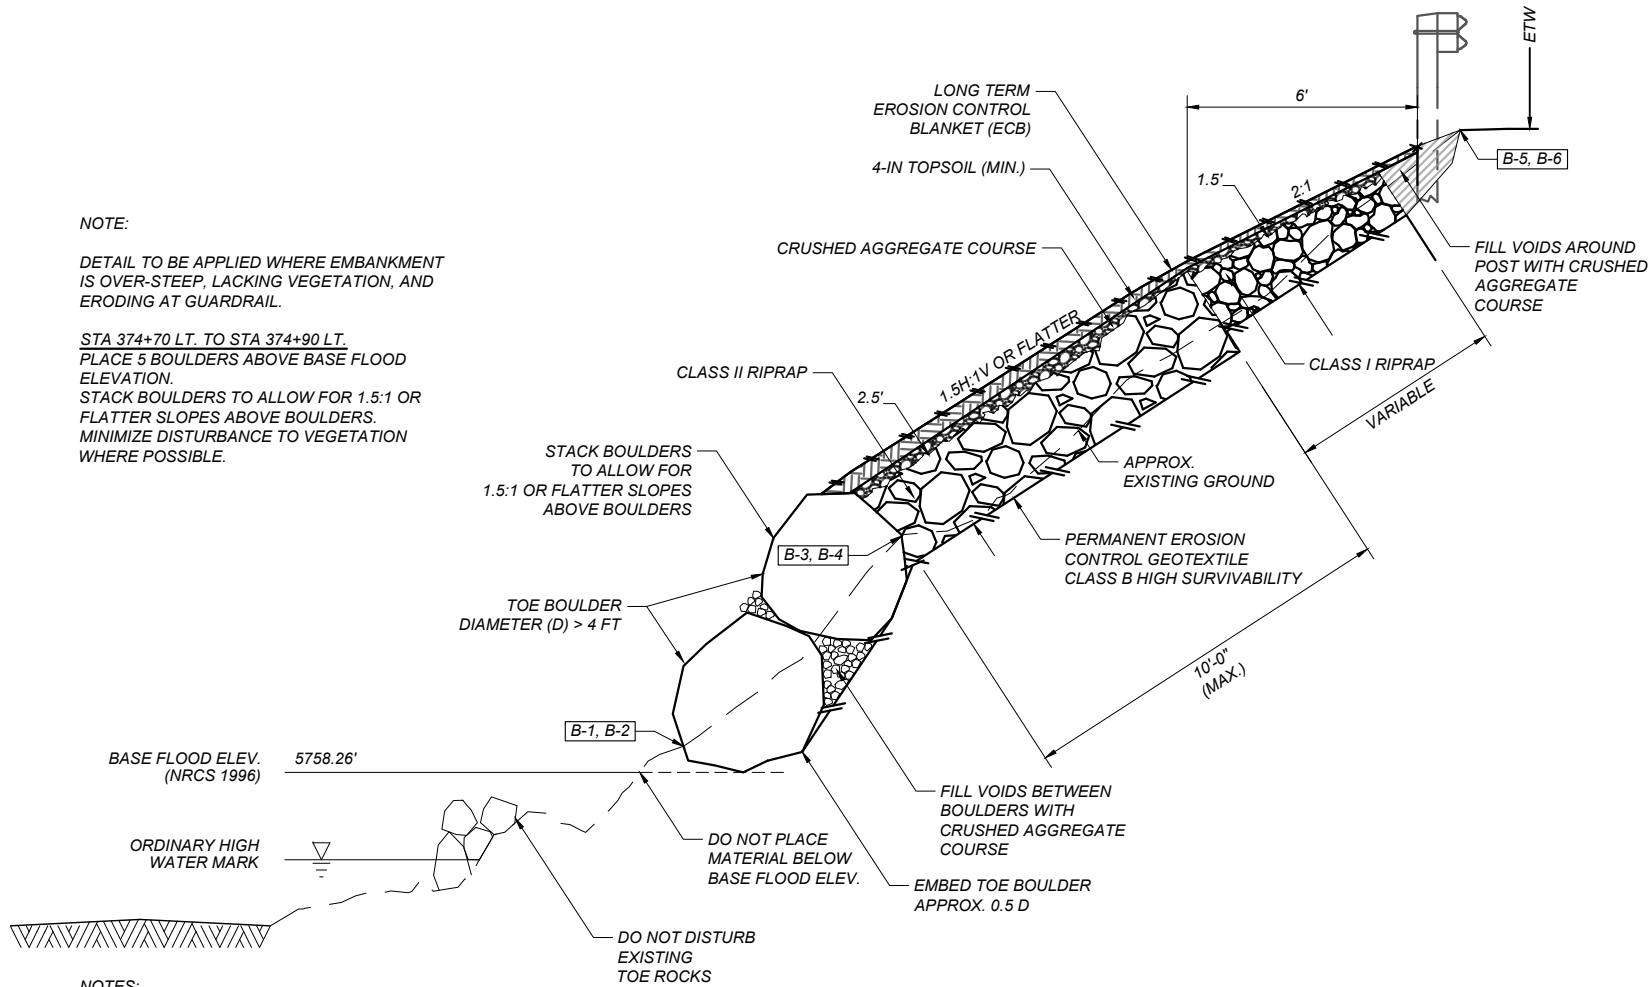

NOTE:

DETAIL TO BE APPLIED WHERE EMBANKMENT IS OVER-STEEP, LACKING VEGETATION, AND ERODING AT GUARDRAIL.

STA 374+70 LT. TO STA 374+90 LT.
PLACE 5 BOULDERS ABOVE BASE FLOOD ELEVATION.
STACK BOULDERS TO ALLOW FOR 1.5:1 OR FLATTER SLOPES ABOVE BOULDERS.
MINIMIZE DISTURBANCE TO VEGETATION WHERE POSSIBLE.

NOTES:

1. FILL RIPRAP VOIDS WITH CRUSHED AGGREGATE COURSE OR A MATERIAL OF SIMILAR GRADATION OBTAINED ON SITE TO PROVIDE A UNIFORM SURFACE FOR THE PLACEMENT OF TOPSOIL, AS APPROVED BY THE PROJECT MANAGER.
2. PLACE TOPSOIL WITH A MINIMUM THICKNESS OF 4 INCHES.
3. THIS DETAIL IS TO BE USED AS A VISUAL GUIDE FOR RIPRAP REVEGETATION. REFER TO ANNOTATED PHOTOS FOR GEOMETRIC CONFIGURATION OF THE RIPRAP LAYOUT.
4. REFER TO THE SPECIAL PROVISIONS FOR SEEDING SPECIFICATION AND ORDINARY HIGH WATER MARK DESCRIPTION.
5. SEE MDT STANDARD SPECIFICATIONS FOR PERMANENT EROSION CONTROL GEOTEXTILE AND EROSION CONTROL BLANKET MATERIAL REQUIREMENTS.
6. TO PREVENT ADDITIONAL EROSION ON ADJACENT SLOPES, TRANSITION TO EXISTING PER DETAIL.
7. SET FRACTURED OR SOILED SIDE OF ROCK INTO EARTH. WEATHERED SIDE SHOULD FACE UP.

TOE BOULDER COORDINATE TABLE						
POINT NO.	STATION	OFFSET	N OR Y COORDINATE (FT)	E OR X COORDINATE (FT)	ELEVATION (FT)	REMARKS
B1	374+78.22	34.62' LT	399,838.845	1,538,637.823	5758.9	BEGIN TOE BOULDER
B2	374+70.82	35.17' LT	399,831.591	1,538,636.235	5759.3	BEGIN TOE BOULDER
B3	374+82.40	28.48' LT	399,842.120	1,538,644.497	5763.7	END BOULDER, BEGIN RIPRAP
B4	374+75.26	28.17' LT	399,835.008	1,538,643.793	5764.1	END BOULDER, BEGIN RIPRAP
B5	374+88.30	15.94' LT	399,846.198	1,538,657.751	5774.3	END RIPRAP, REPAIR SHOULDER
B6	374+72.24	16.42' LT	399,830.356	1,538,655.001	5774.5	END RIPRAP, REPAIR SHOULDER

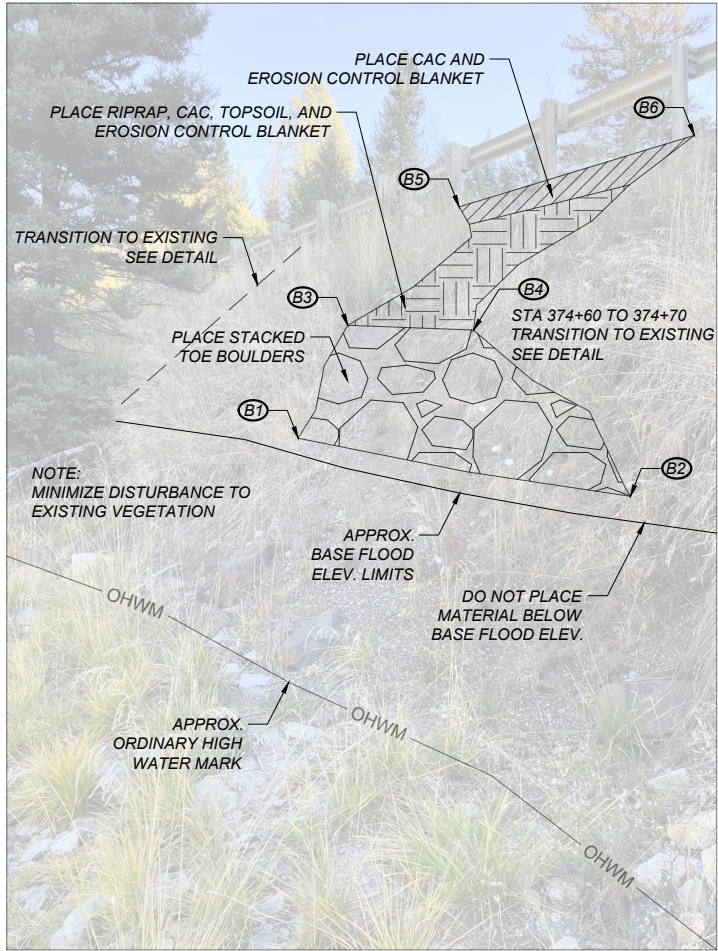


PHOTO OF STA 374+70 LT. TO STA 374+90 LT.

SHEET NO.

22

ROADWAY EROSION
TREATMENT DETAIL -
STACKED TOE BOULDER
BANK STABILIZATION

PROJECT NAME
BIG SKY - NORTH

COUNTY
GALLATIN

PROJECT ID
NH 50-2(112)47

UPN
10558000

DESIGNED BY
J. CHRISTENSEN

REVIEWED BY
T. R. LITTLE

CHECKED BY
T. JOHNSON

10558000HYDET001.DWG



ROAD PLANS


5/28/2026 8:34 AM

TRANSITION TO EXISTING

STA 246+45 LT. TO STA 246+55 LT.
STA 246+75 LT. TO STA 246+85 LT.

STA 254+46 LT. TO STA 254+56 LT.
STA 254+76 LT. TO STA 254+86 LT.

STA 374+60 LT. TO STA 374+70 LT. Δ
STA 374+90 LT. TO STA 375+00 LT. Δ

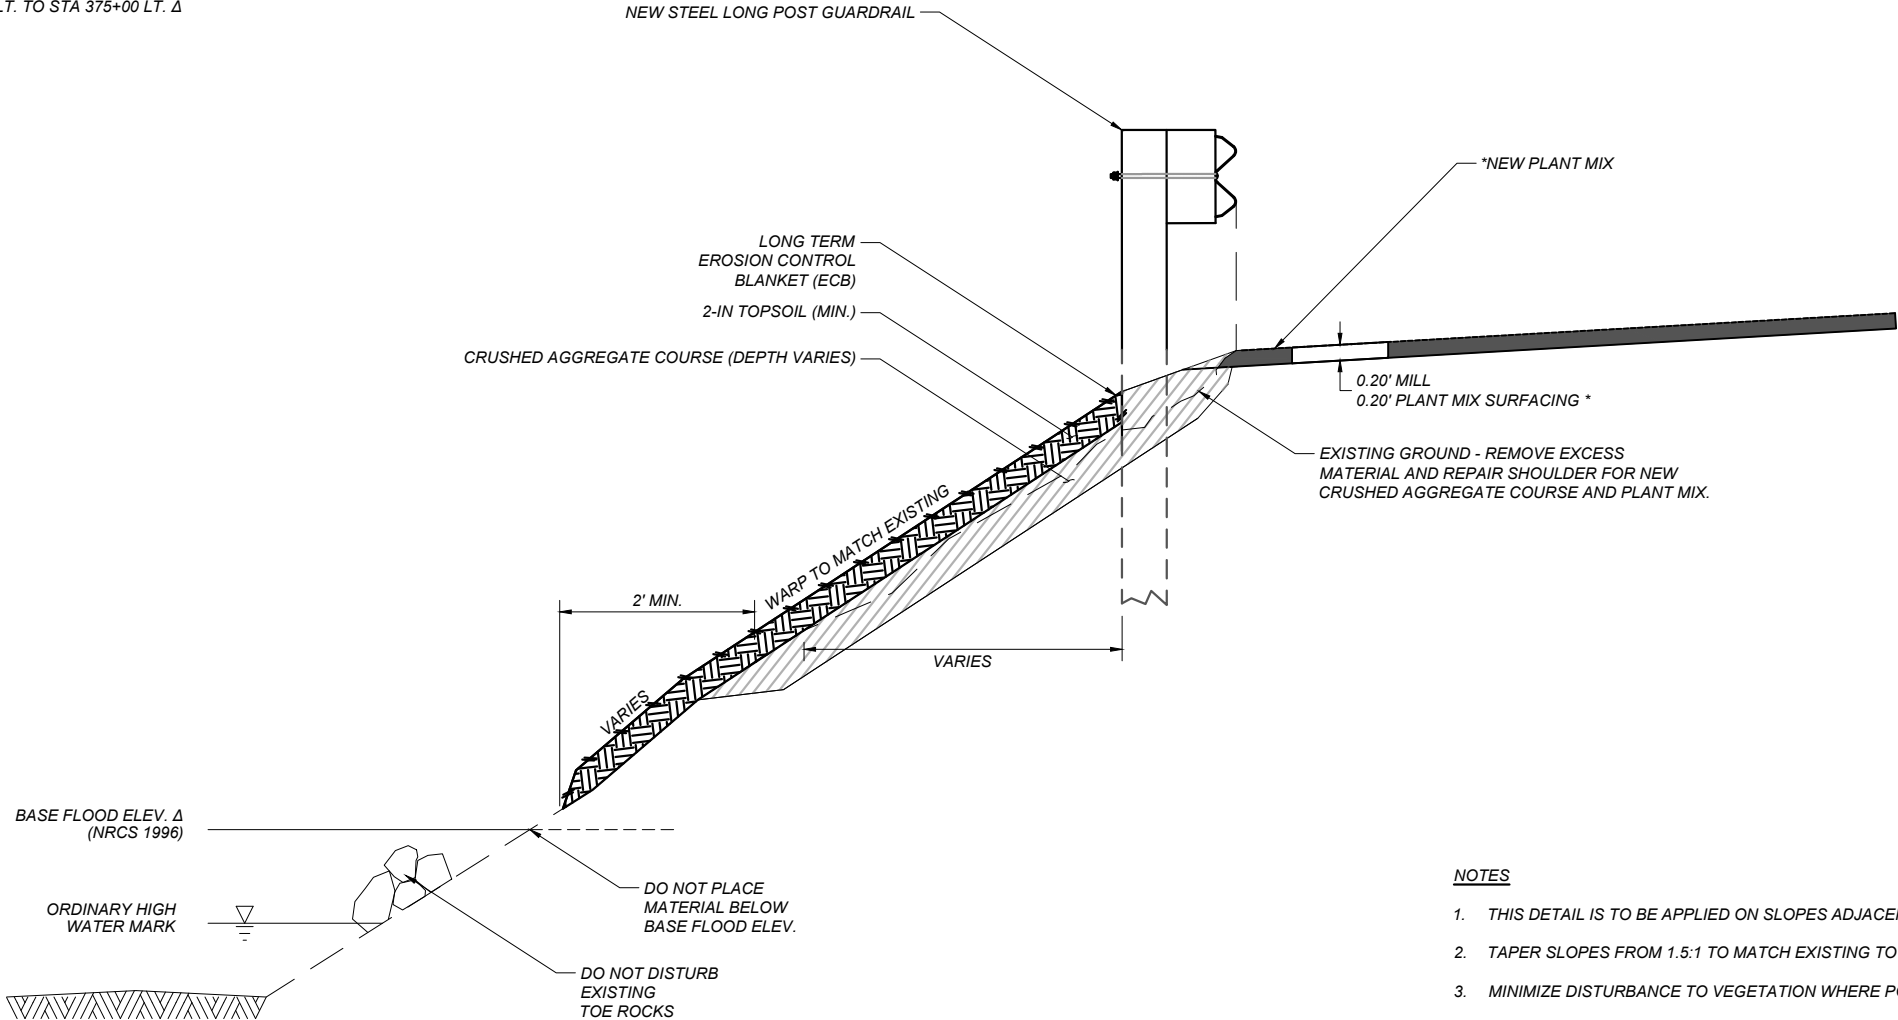

NOTES

1. THIS DETAIL IS TO BE APPLIED ON SLOPES ADJACENT TO TOE BOULDER EROSION TREATMENTS.
2. TAPER SLOPES FROM 1.5:1 TO MATCH EXISTING TO PREVENT ADDITIONAL EROSION.
3. MINIMIZE DISTURBANCE TO VEGETATION WHERE POSSIBLE.
4. PLACE TOPSOIL WITH MINIMUM THICKNESS OF 2 INCHES.
5. REFER TO THE SPECIAL PROVISIONS FOR SEEDING SPECIFICATION AND ORDINARY HIGH WATER MARK DESCRIPTION.
6. SEE MDT STANDARD SPECIFICATIONS FOR PERMANENT EROSION CONTROL GEOTEXTILE AND EROSION CONTROL BLANKET MATERIAL REQUIREMENTS.

* NEW PLANT MIX WILL BE PLACED WITH MAINLINE PAVING OPERATIONS.

Δ STA 374+60 LT. TO STA 374+70 LT. DO NOT PLACE MATERIAL BELOW 5759.44-FT (BFE).
STA 374+90 LT. TO STA 375+00 LT. DO NOT PLACE MATERIAL BELOW 5758.53-FT (BFE).

ROADWAY EROSION
TREATMENT DETAIL -
TRANSITION TO EXISTING

 MONTANA Department of Transportation	PROJECT NAME		BIG SKY - NORTH	
	COUNTY		GALLATIN	
	PROJECT ID		NH 50-2(112)47	
	UPN		10558000	
ROAD PLANS	DESIGNED BY	02/19/2026		
	REVIEWED BY			
	CHECKED BY	03/24/2026		
	T. JOHNSON	03/2026		
5/28/2026 8:34 AM		10558000HYDET001.DWG		

PS&E


PRELIMINARY

ADVERTISED COPY


SHEET NO.

24

EROSION RILL
STABILIZATION
TREATMENT DETAIL

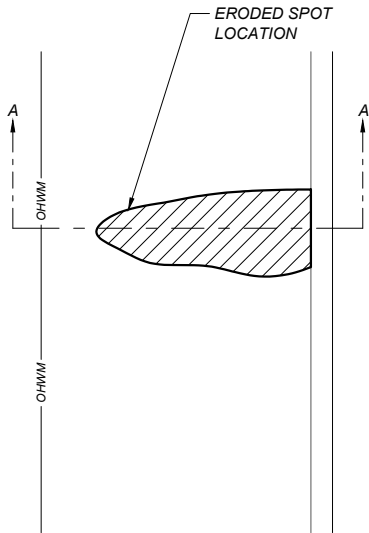

PLAN VIEW

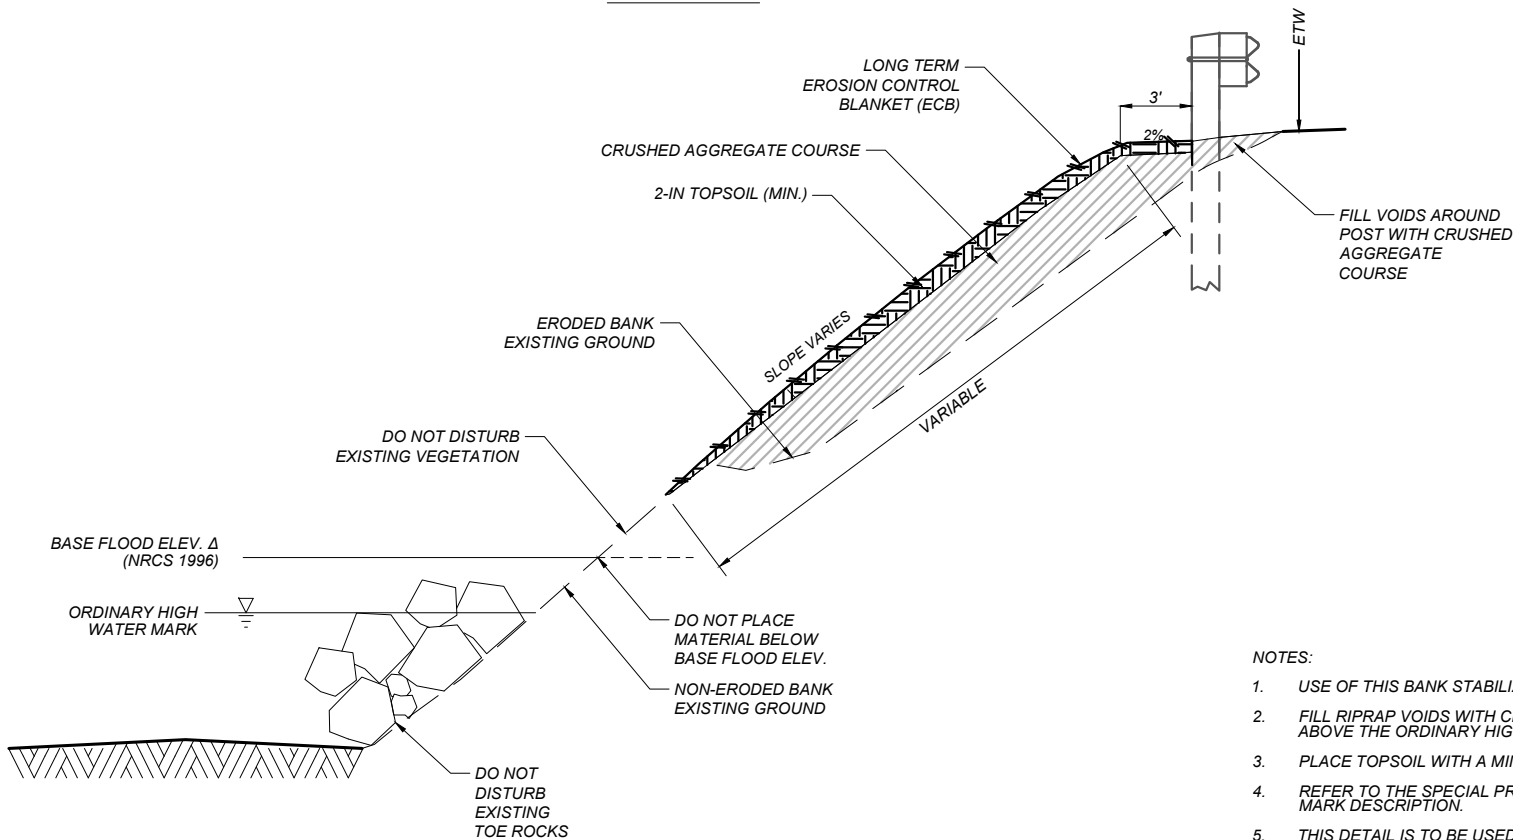

SECTION A-A

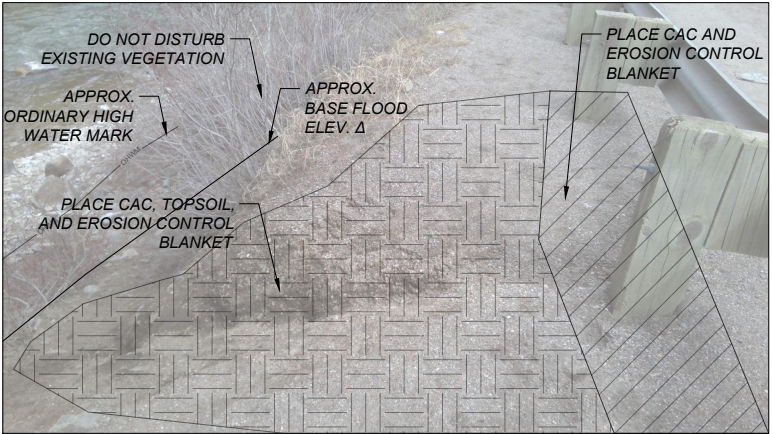


PHOTO OF EROSION RILL
STABILIZATION EXAMPLE

NOTES:

- USE OF THIS BANK STABILIZATION TREATMENT IS AT THE DISCRETION OF THE EPM.
- FILL RIPRAP VOIDS WITH CRUSHED AGGREGATE COURSE. PLACE IN AREAS ABOVE THE ORDINARY HIGH WATER MARK, AS APPROVED BY THE PROJECT MANAGER.
- PLACE TOPSOIL WITH A MINIMUM THICKNESS OF 2 INCHES.
- REFER TO THE SPECIAL PROVISIONS FOR SEEDING SPECIFICATION AND ORDINARY HIGH WATER MARK DESCRIPTION.
- THIS DETAIL IS TO BE USED AS A VISUAL GUIDE FOR RIPRAP REVEGETATION AT INTERMITTENT EROSION RILLS. REFER TO THE ANNOTATED PHOTO FOR EXAMPLE OF GEOMETRIC CONFIGURATION OF THE RIPRAP LAYOUT.
- SEE MDT STANDARD SPECIFICATIONS FOR PERMANENT EROSION CONTROL GEOTEXTILE AND EROSION CONTROL BLANKET MATERIAL REQUIREMENTS.
- PRIOR TO CONSTRUCTION, STAKE BASE FLOOD ELEVATION (BFE) IF PLACING DETAIL IN THE STATIONS LISTED UNDER "BASE FLOOD ELEVATIONS (BFE)". LOCATIONS OUTSIDE OF THESE STATION RANGES DO NOT REQUIRE STAKING OF THE BFE. CALCULATE BFE PER EQUATIONS UNDER "BASE FLOOD ELEVATIONS (BFE)". IF NECESSARY, CONTACT HYDRAULICS FOR MORE INFORMATION.

BASE FLOOD ELEVATION (BFE)

STA 00+00 TO STA 69+17
USE EQN: BFE = -0.0044*STA + 5996.7

STA 69+17 TO STA 122+00
USE EQN: BFE = -0.0053*STA + 6002.8

STA 122+00 TO STA 162+08
USE EQN: BFE = -0.0094*STA + 6052.7

STA 162+08 TO STA 168+46
USE EQN: BFE = -0.0075*STA + 6022.1

STA 335+24 TO STA 412+03
USE EQN: BFE = -0.0065*STA + 6001.4

STA 412+03 TO STA 439+60
USE EQN: BFE = -0.0055*STA + 5959.4

PROJECT NAME

BIG SKY - NORTH

COUNTY

GALLATIN

PROJECT ID

NH 50-2(112)47

UPN

10558000

DESIGNED BY

J. CHRISTENSEN

12/11/2025

REVIEWED BY

T. R. LITTLE

03/24/2026

CHECKED BY

T. JOHNSON

03/2026

10558000HYDET001.DWG

DESIGNED BY

J. CHRISTENSEN

12/11/2025

REVIEWED BY

T. R. LITTLE

03/24/2026

CHECKED BY

T. JOHNSON


03/2026

10558000HYDET001.DWG



ROAD PLANS

5/28/2026 8:34 AM

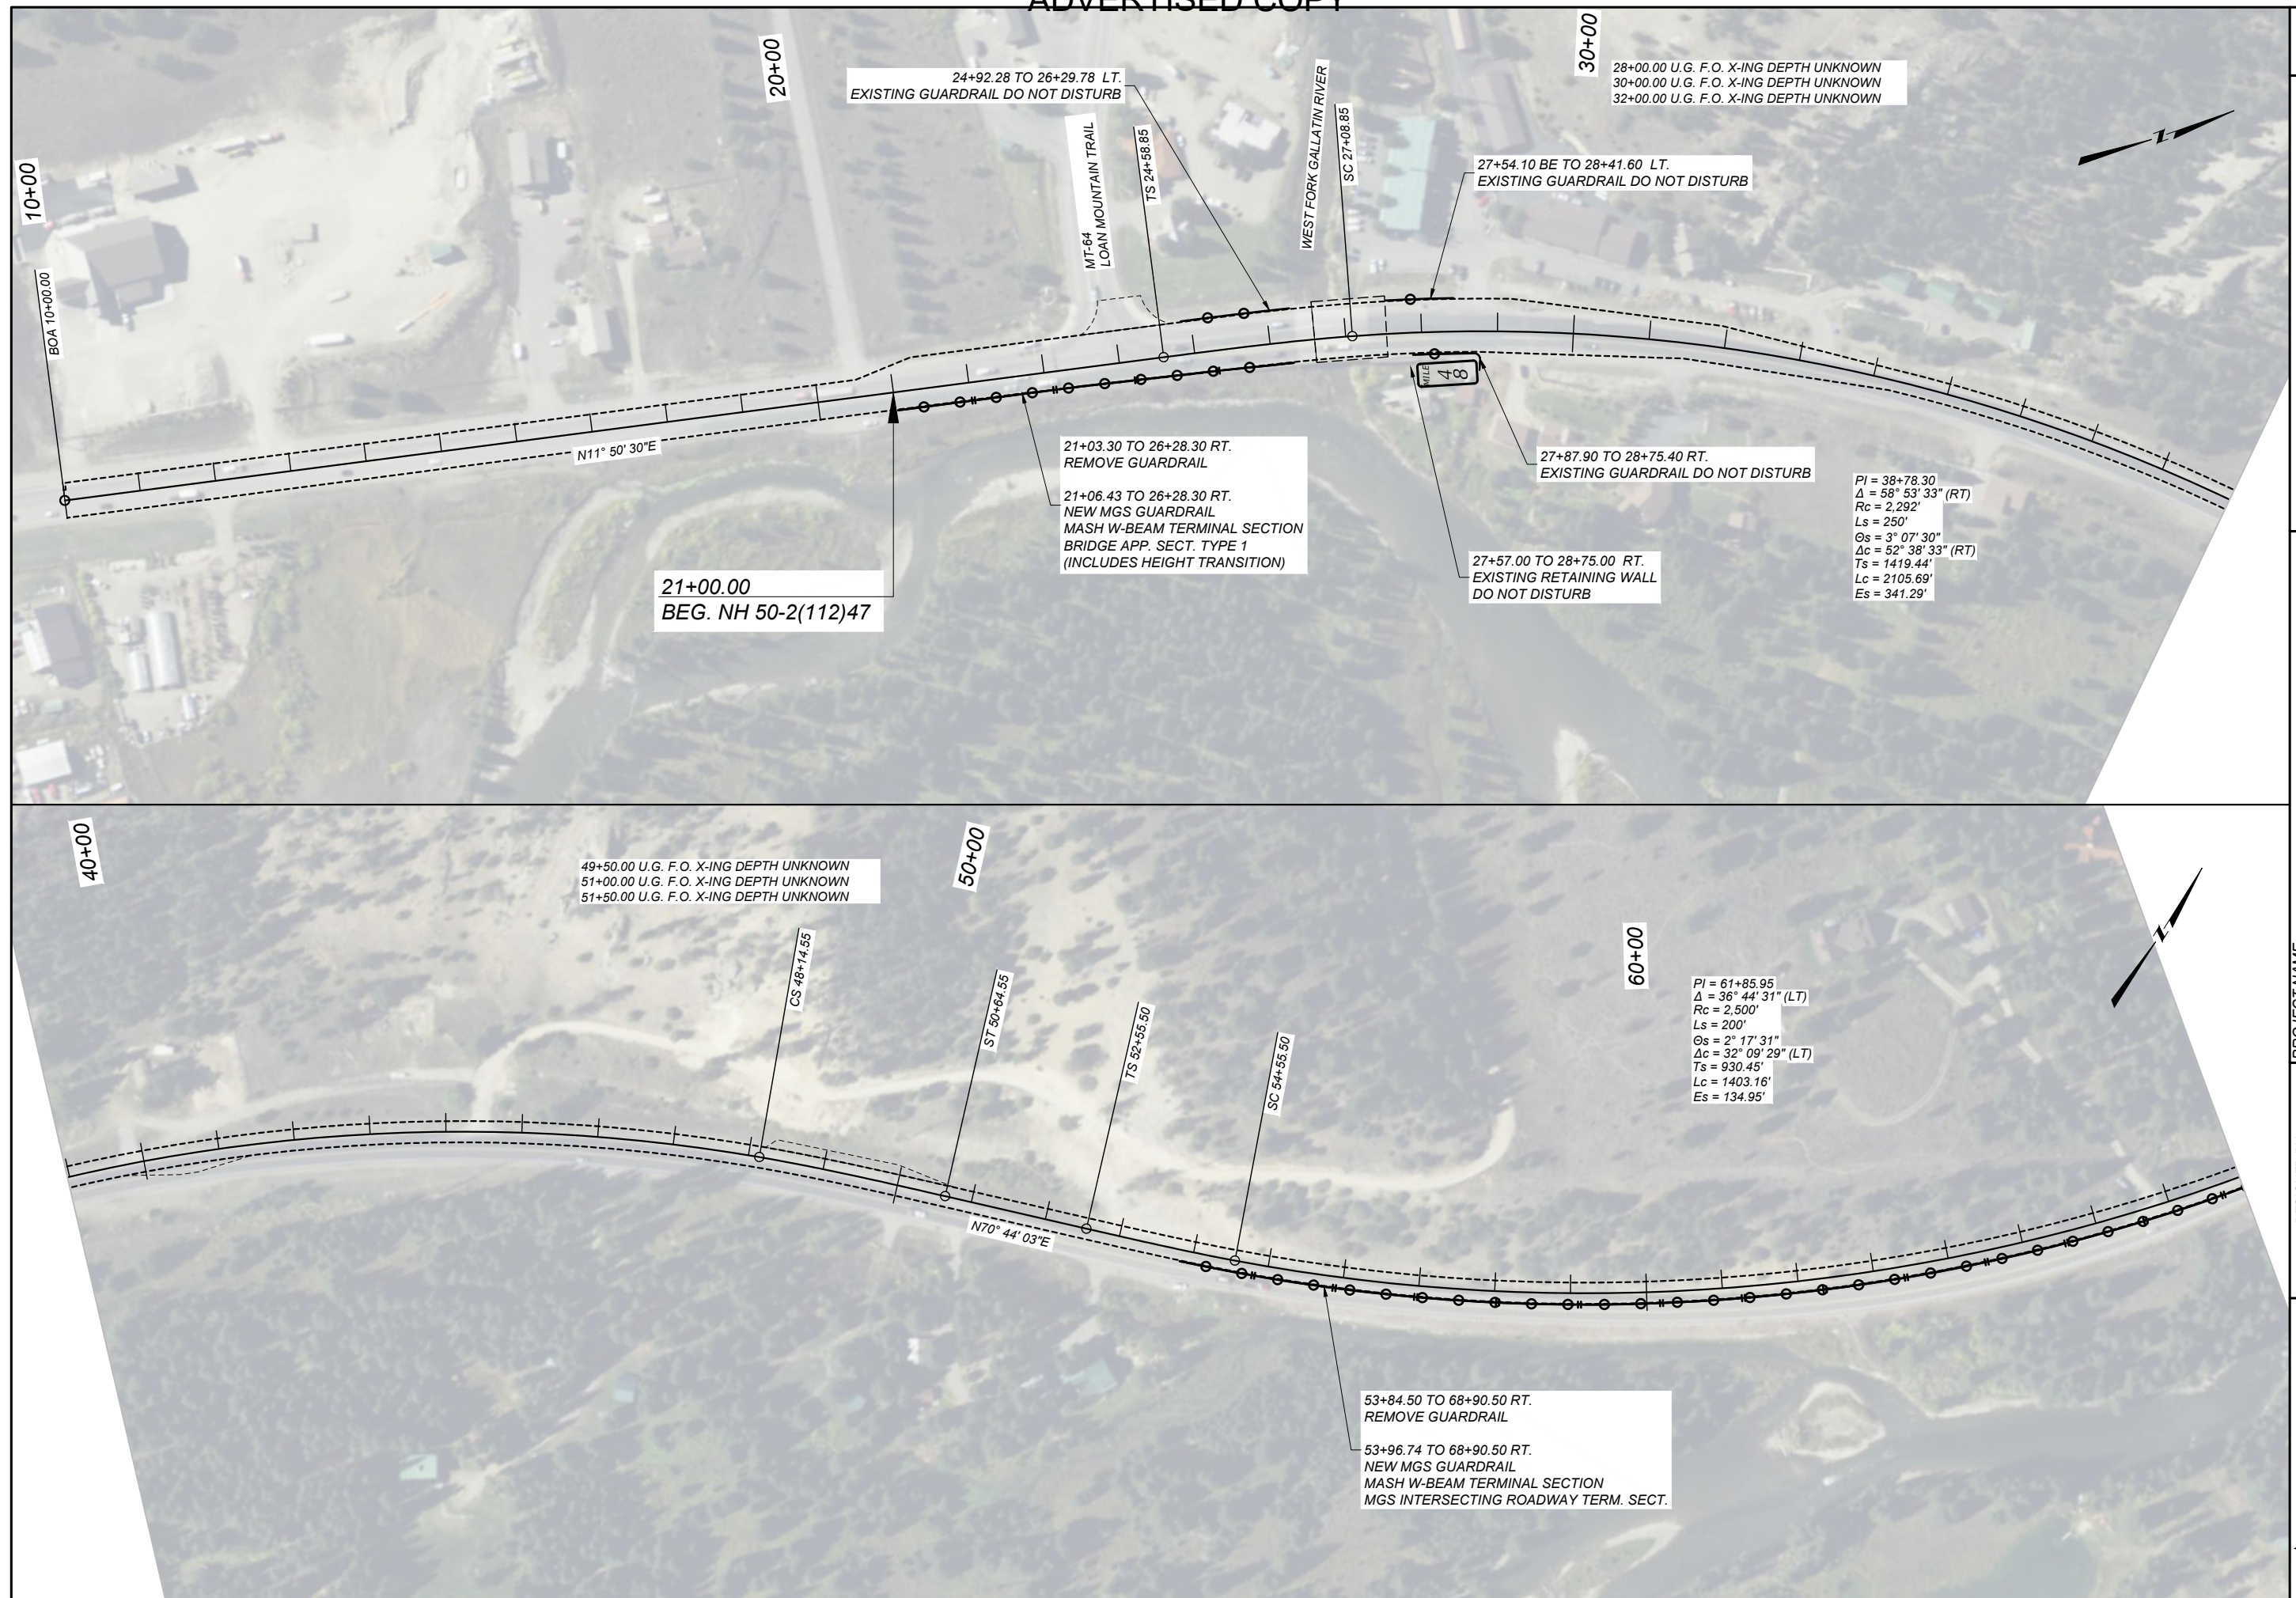

SHEET NO.

5

PLAN SHEET I

BIG SKY - NORTH

GALLATIN

NH 50-2(112)47

10558000

PROJECT / NAME

COUNTY

PROJECT ID

UPN

DESIGNED BY	03/2025
1 BRAZIL	

REVIEWED BY

CHECKED BY	
------------	--

03/2026

MONTANA
Department of Transportation

Department of Transportation

10558000_RD_VFG_MAINLINE

5/28/2026 8:36 AM

FLANCAJ 17711

BIG 341 - MONDAY

GALLATIN

IN 1130-Z(112)41

10558000

PROJECT / NAME

COUNTY

PROJECT ID

UPN

DESIGNED BY	03/2025
-------------	---------

U.S. DIA/ILL	REVIEWED BY	00/2020
--------------	-------------	---------

0707100

REVIEWED BY
A MATHEMATICIAN

A. MATHEWS

0202/20

CHECKED BY _____

T. JOHNSON

03/2026


10558000RDPLN001.DWG


MONTANA
Department of Transportation


Department of Transportation

110558000_RD_VFG_MAINLINE



5/28/2026 8:36 AM


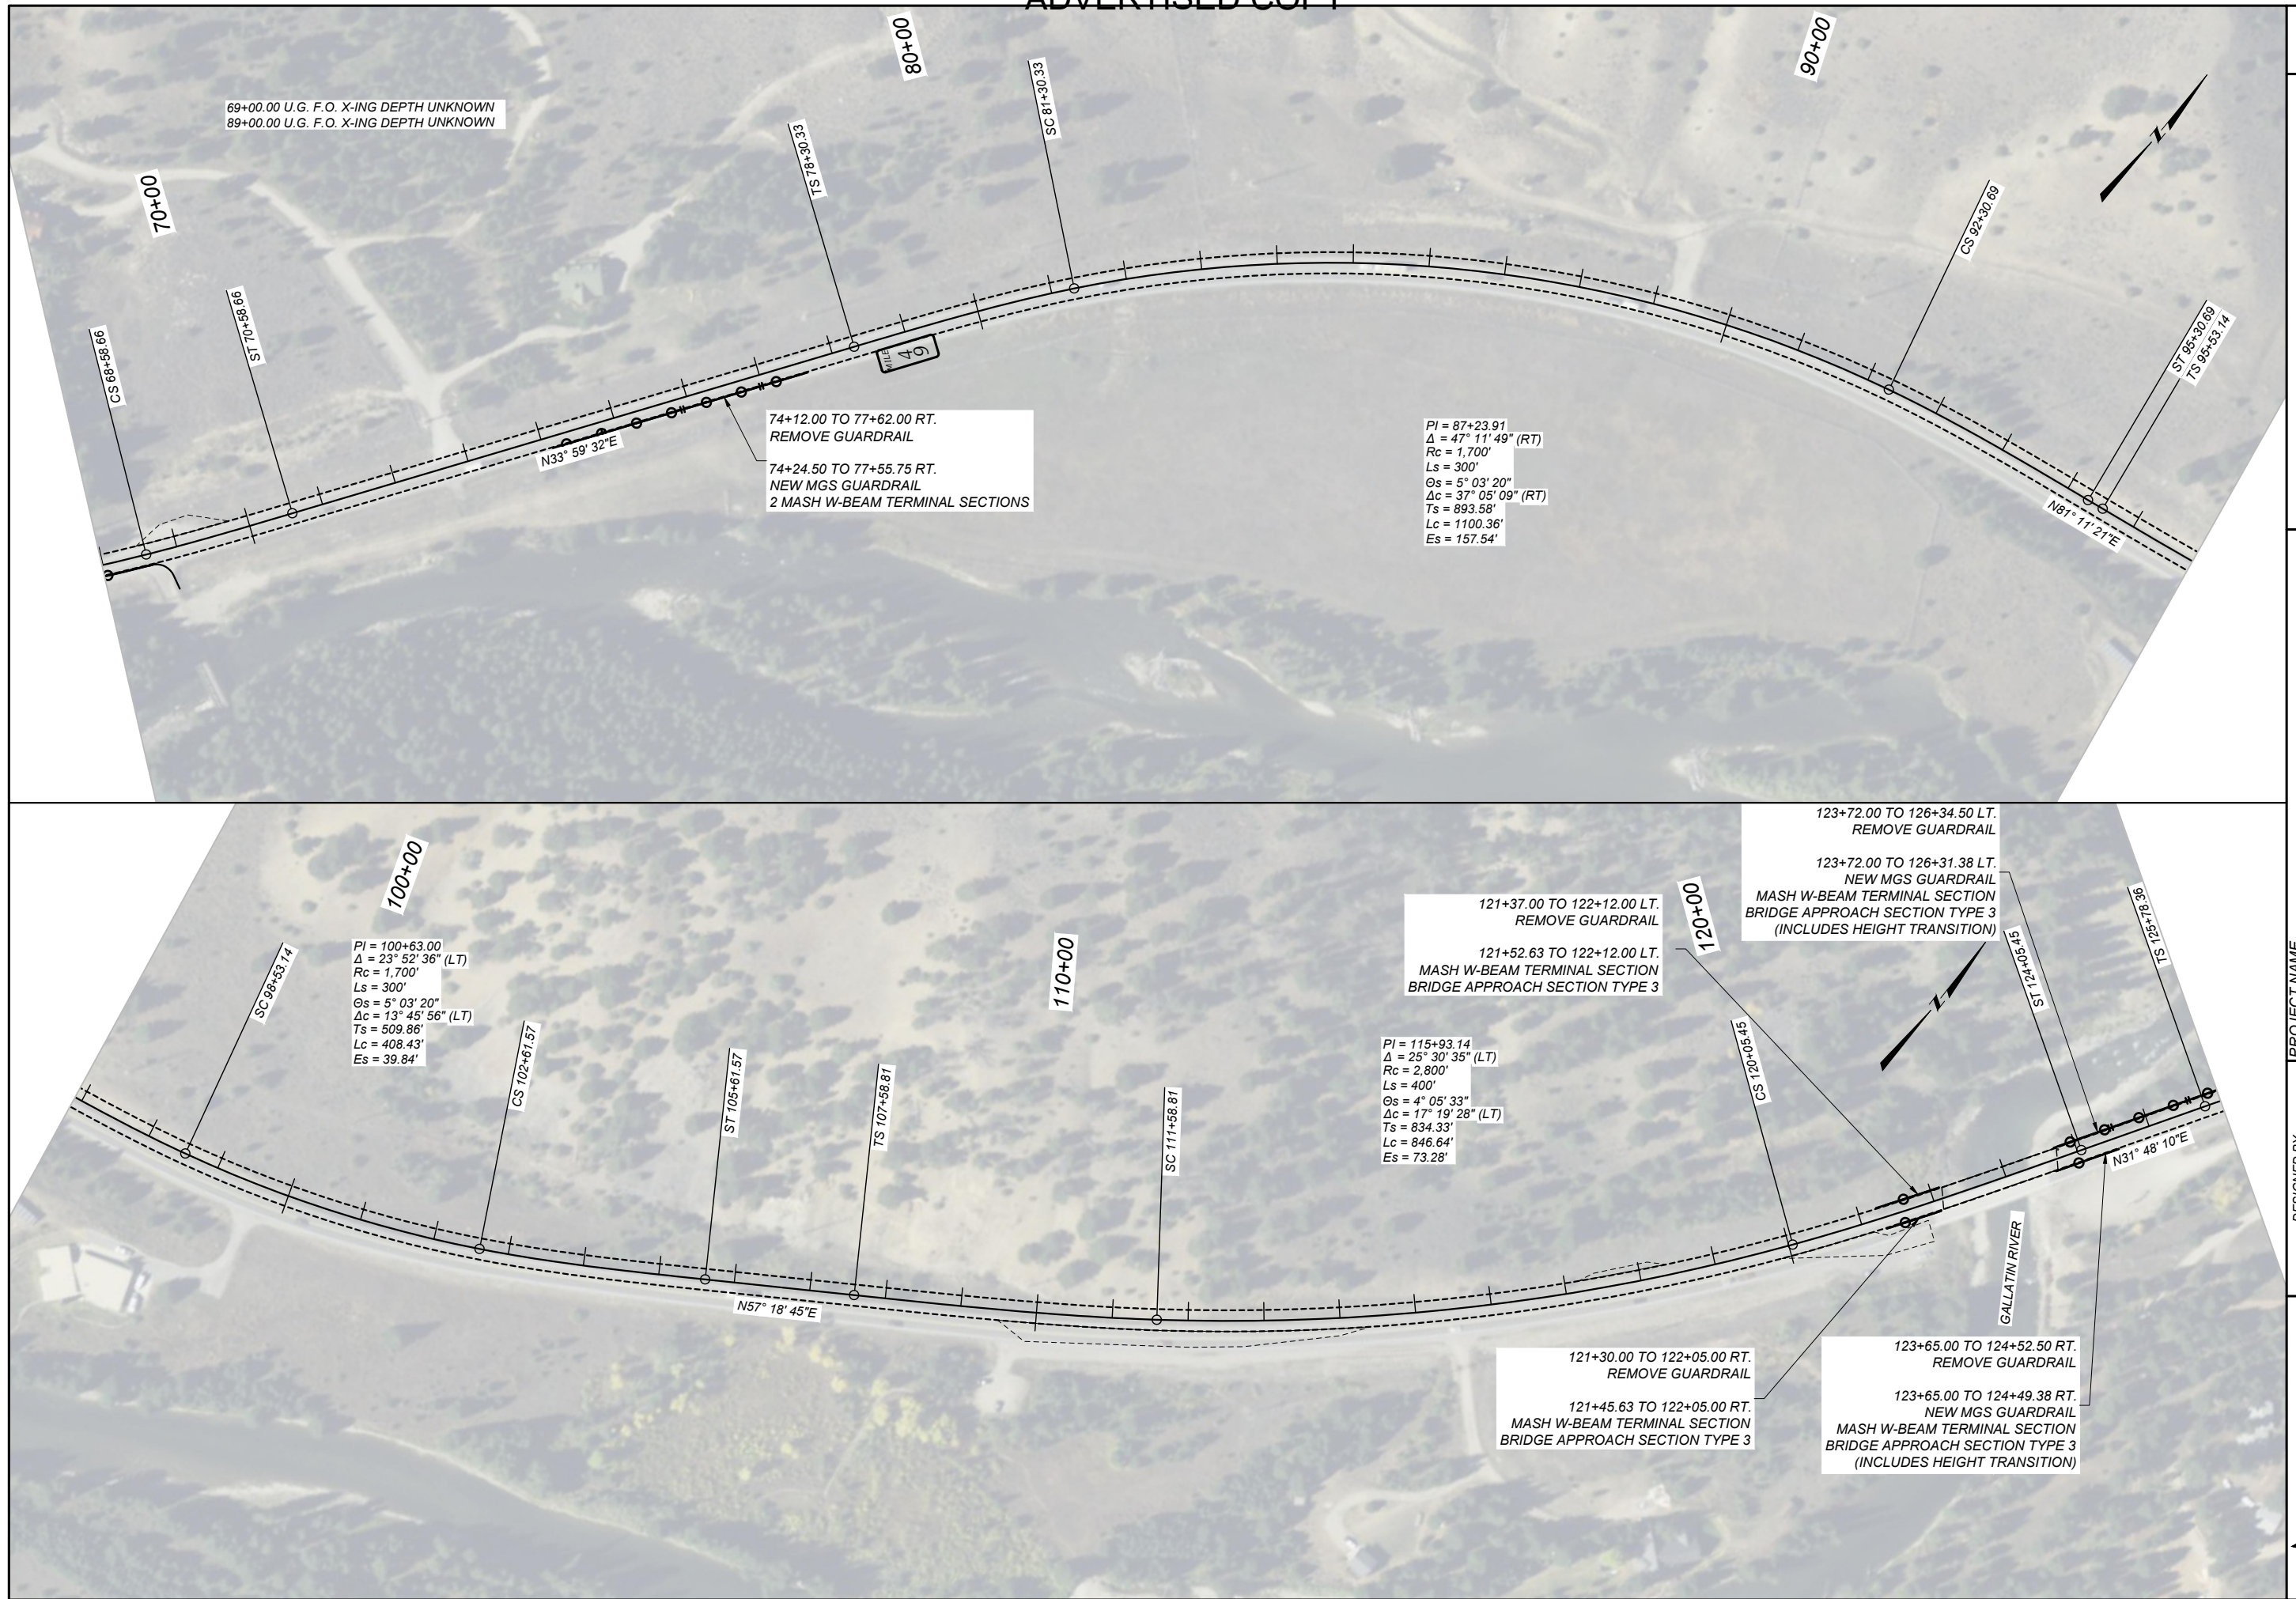


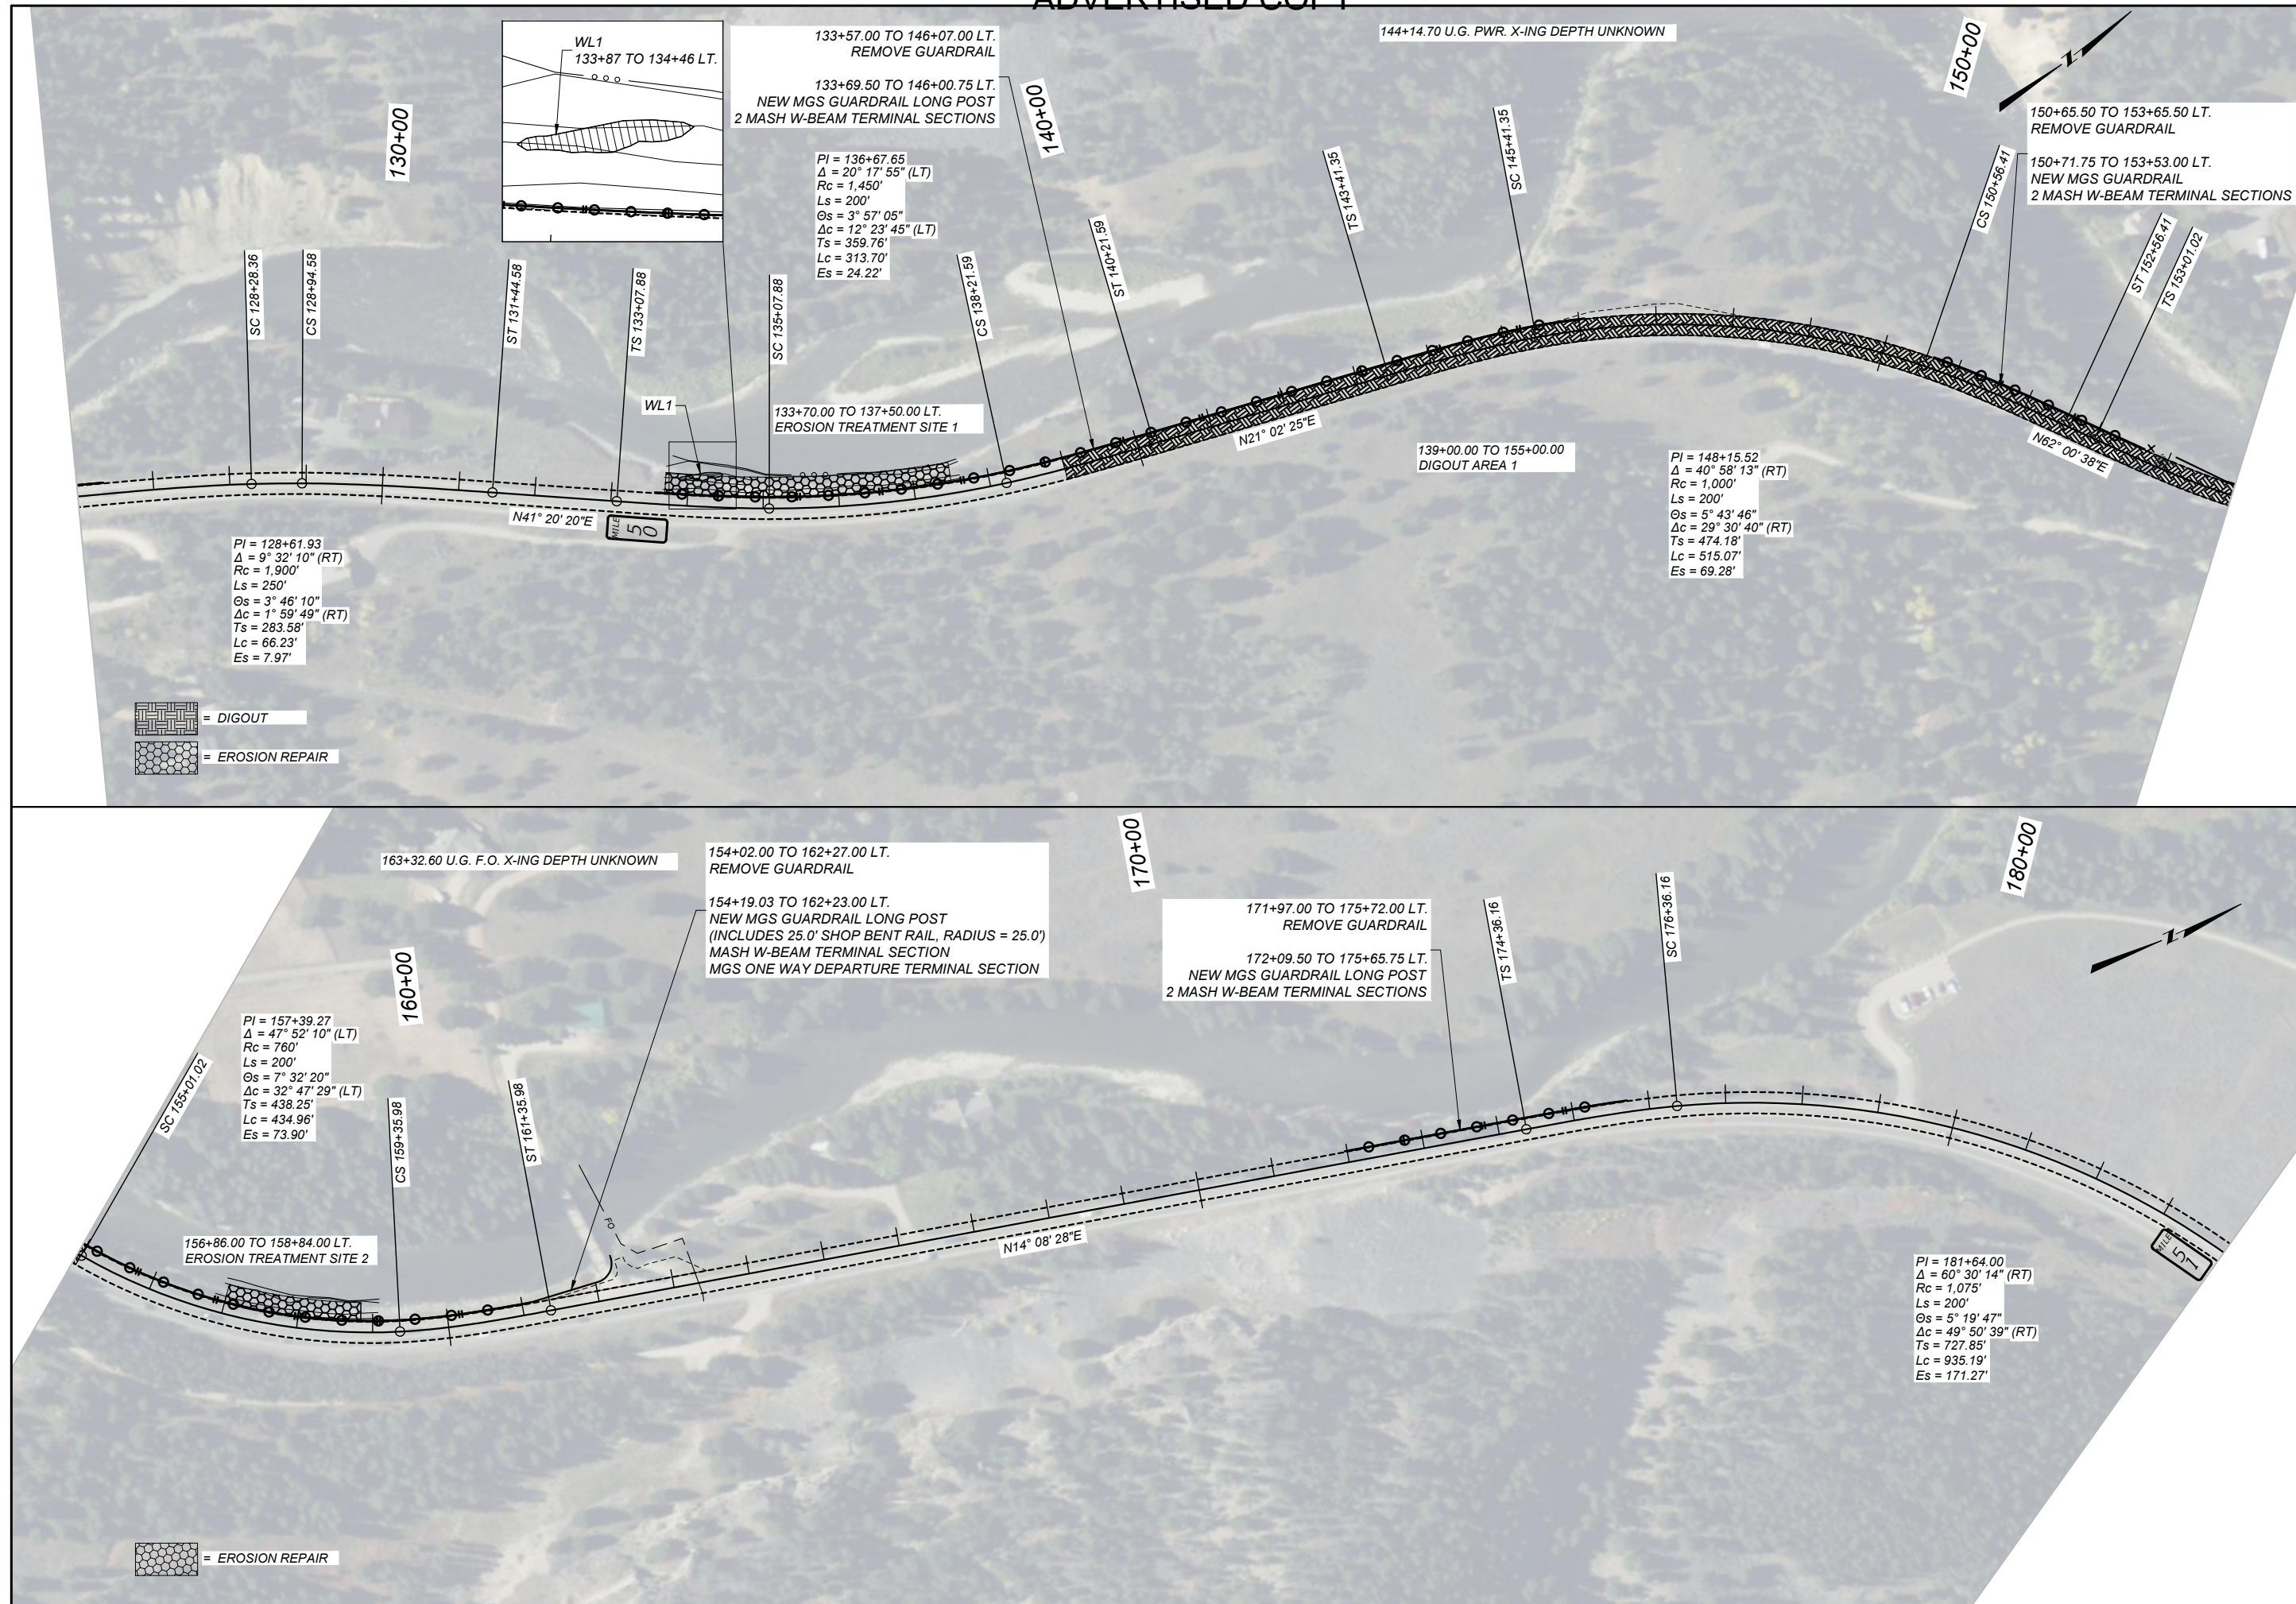


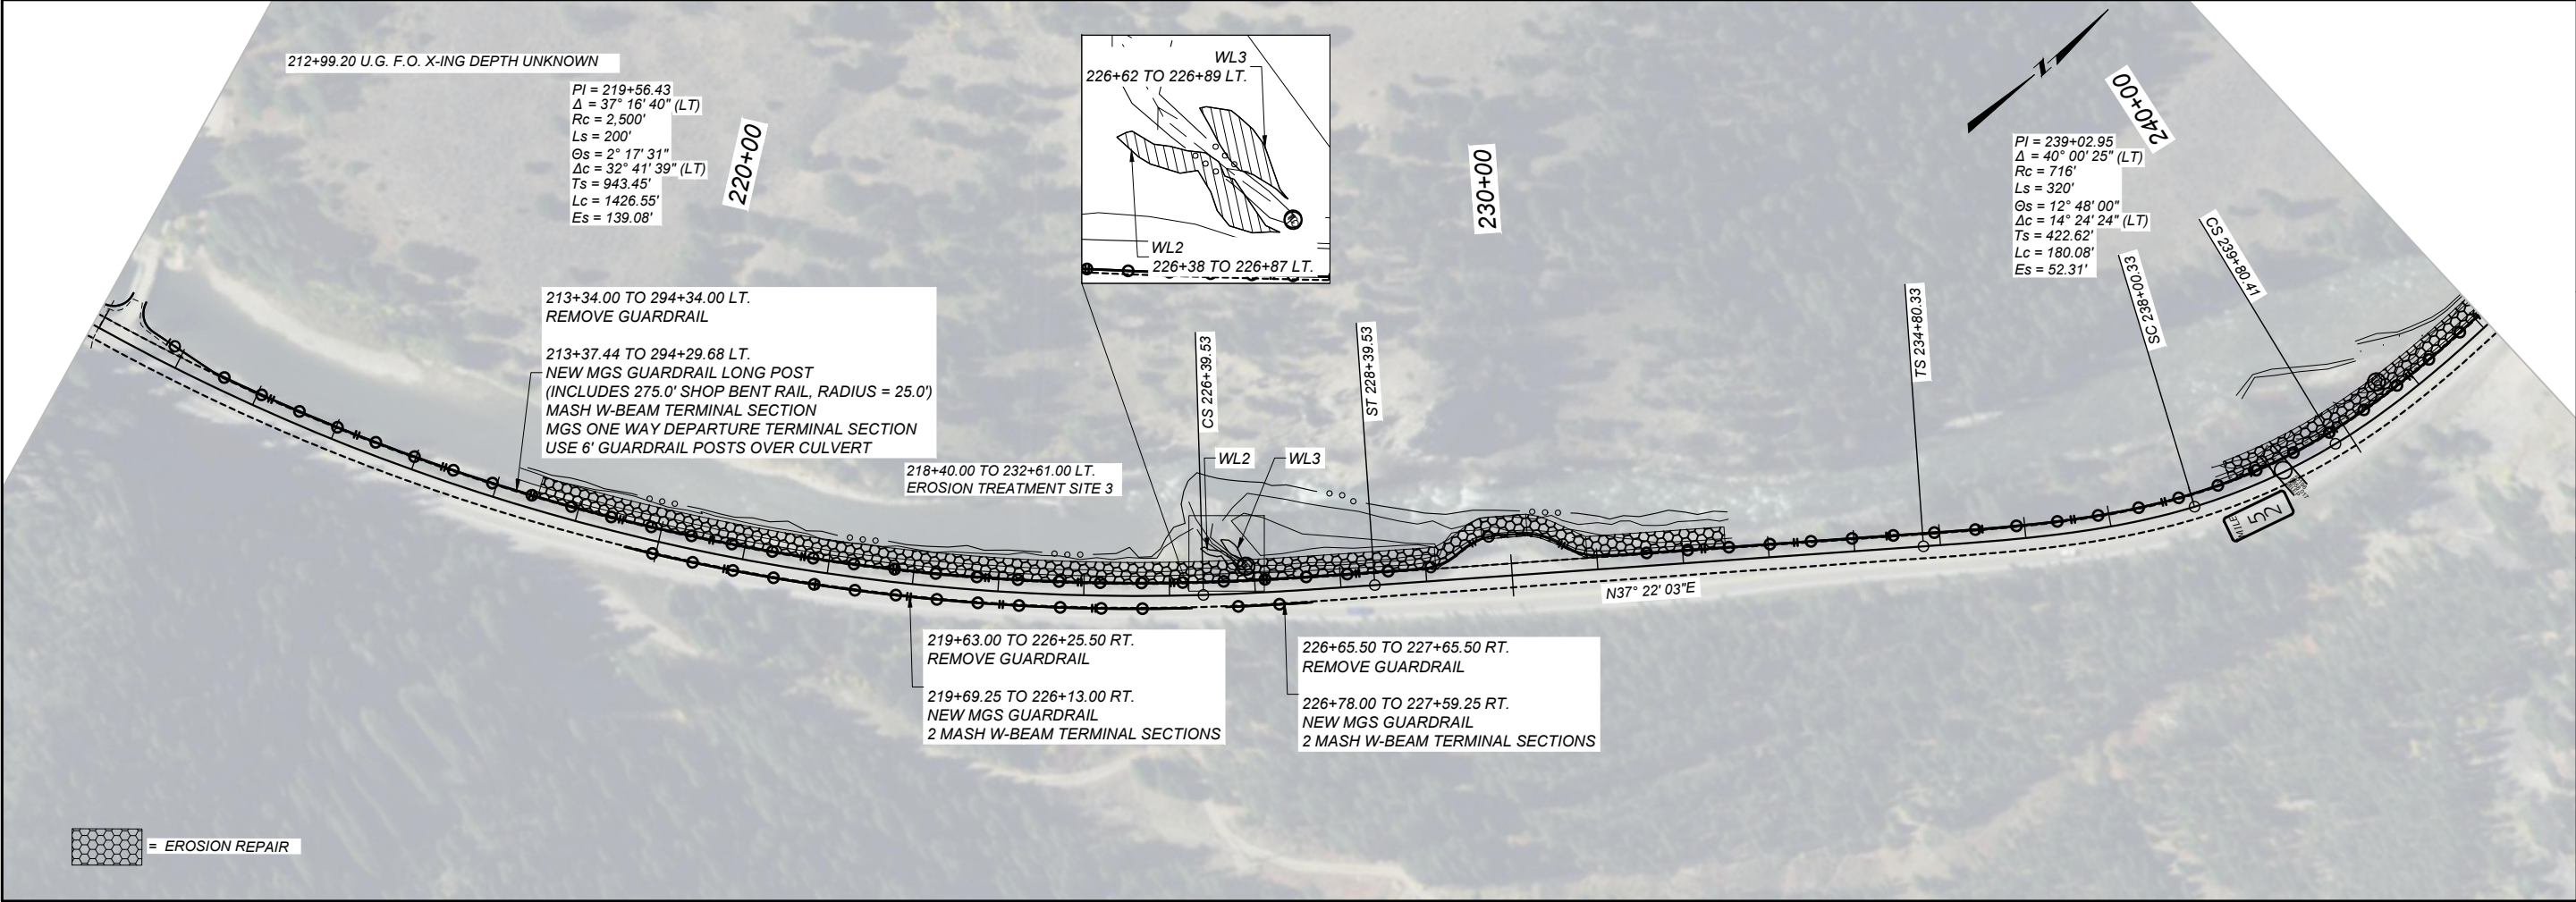




SHEET NO.		28	
 MONTANA Department of Transportation		PROJECT NAME	
		BIG SKY - NORTH	
		COUNTY	
		GALLATIN	
		PROJECT ID	
NH 50-2(112)47		UPN	
10558000			
DESIGNED BY		J. BRAZILL	03/2025
REVIEWED BY		A. MATHEWS	02/2026
CHECKED BY		T. JOHNSON	03/2026
10558000_RD_VFG_MAINLINE		10558000RDPLN001.DWG	
5/28/2026 8:36 AM			

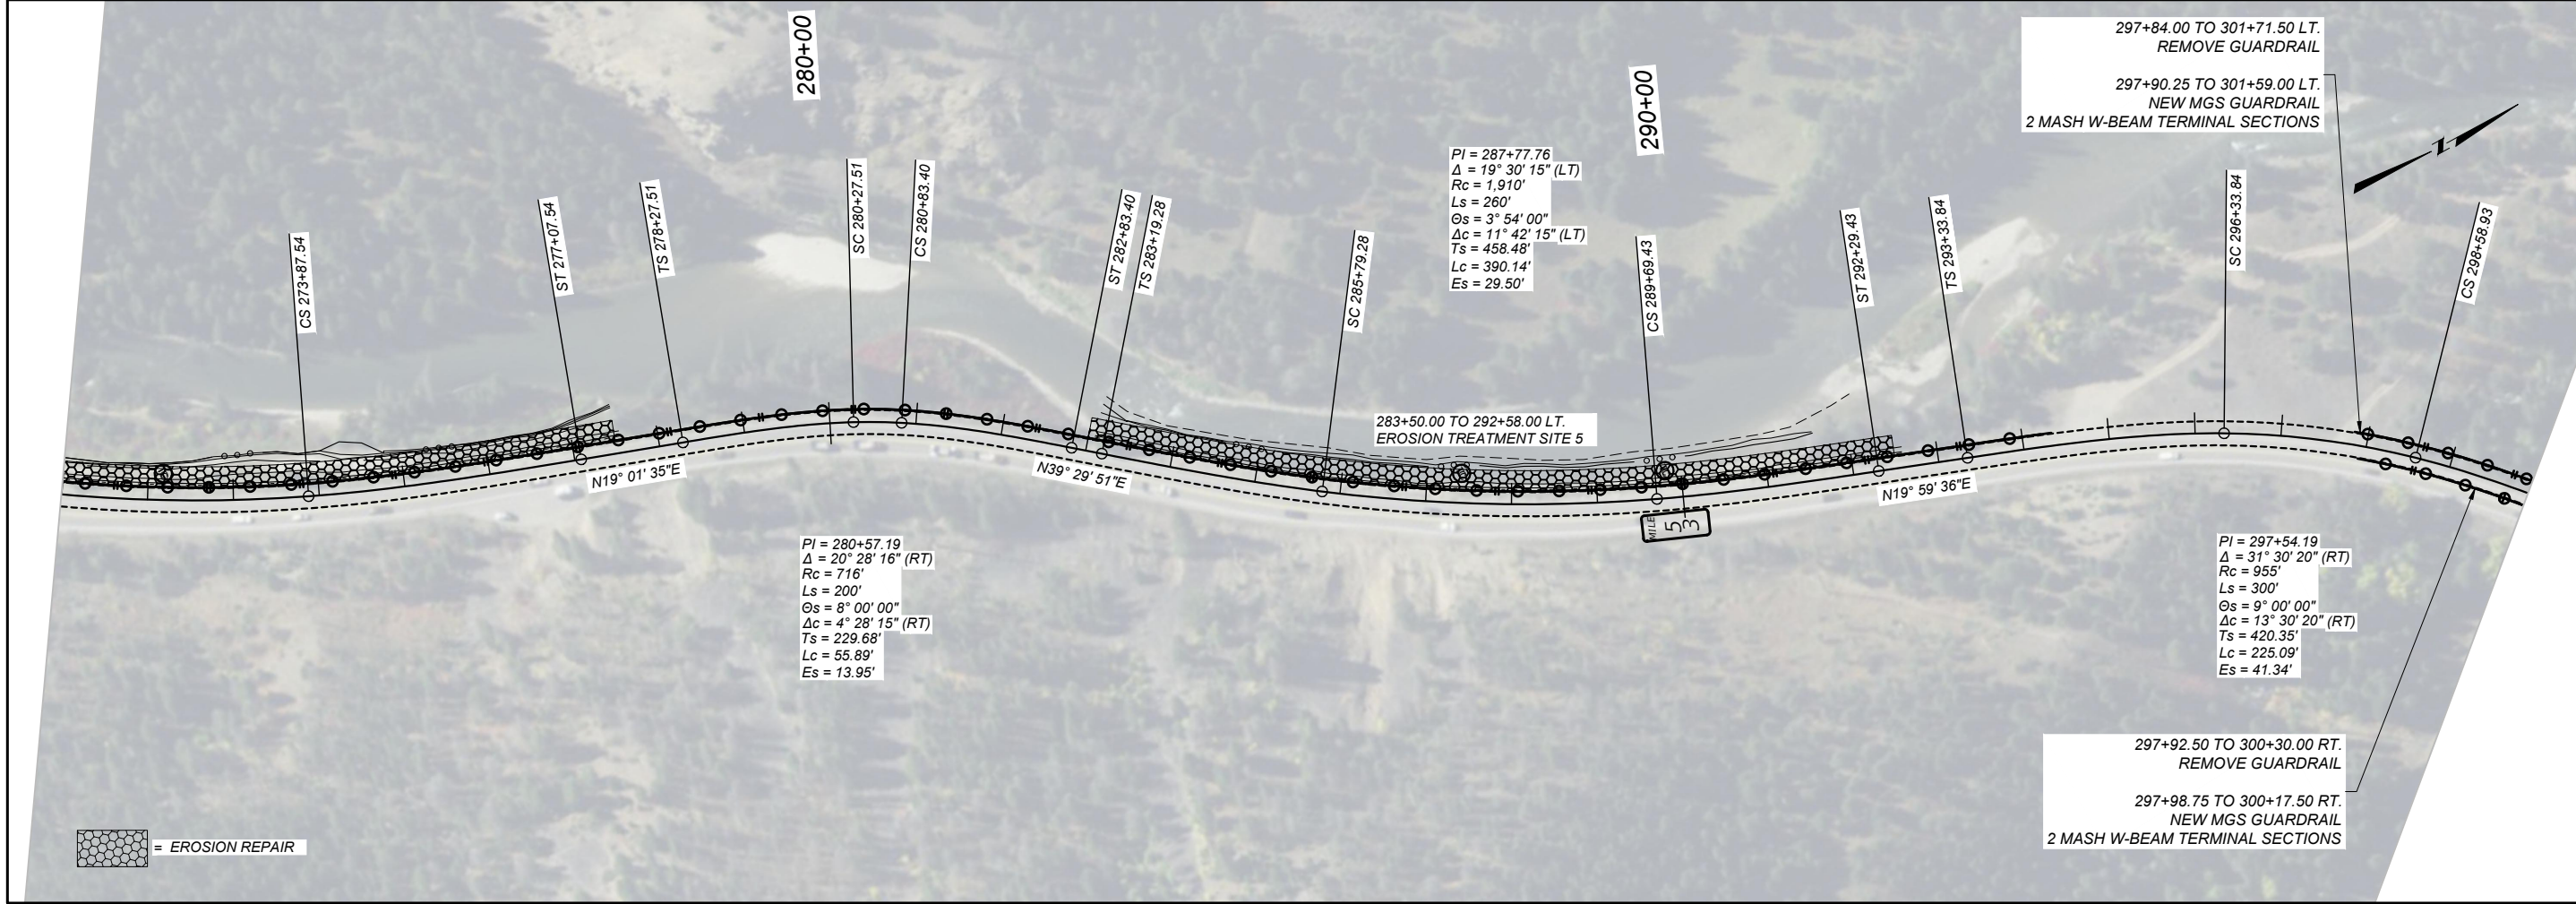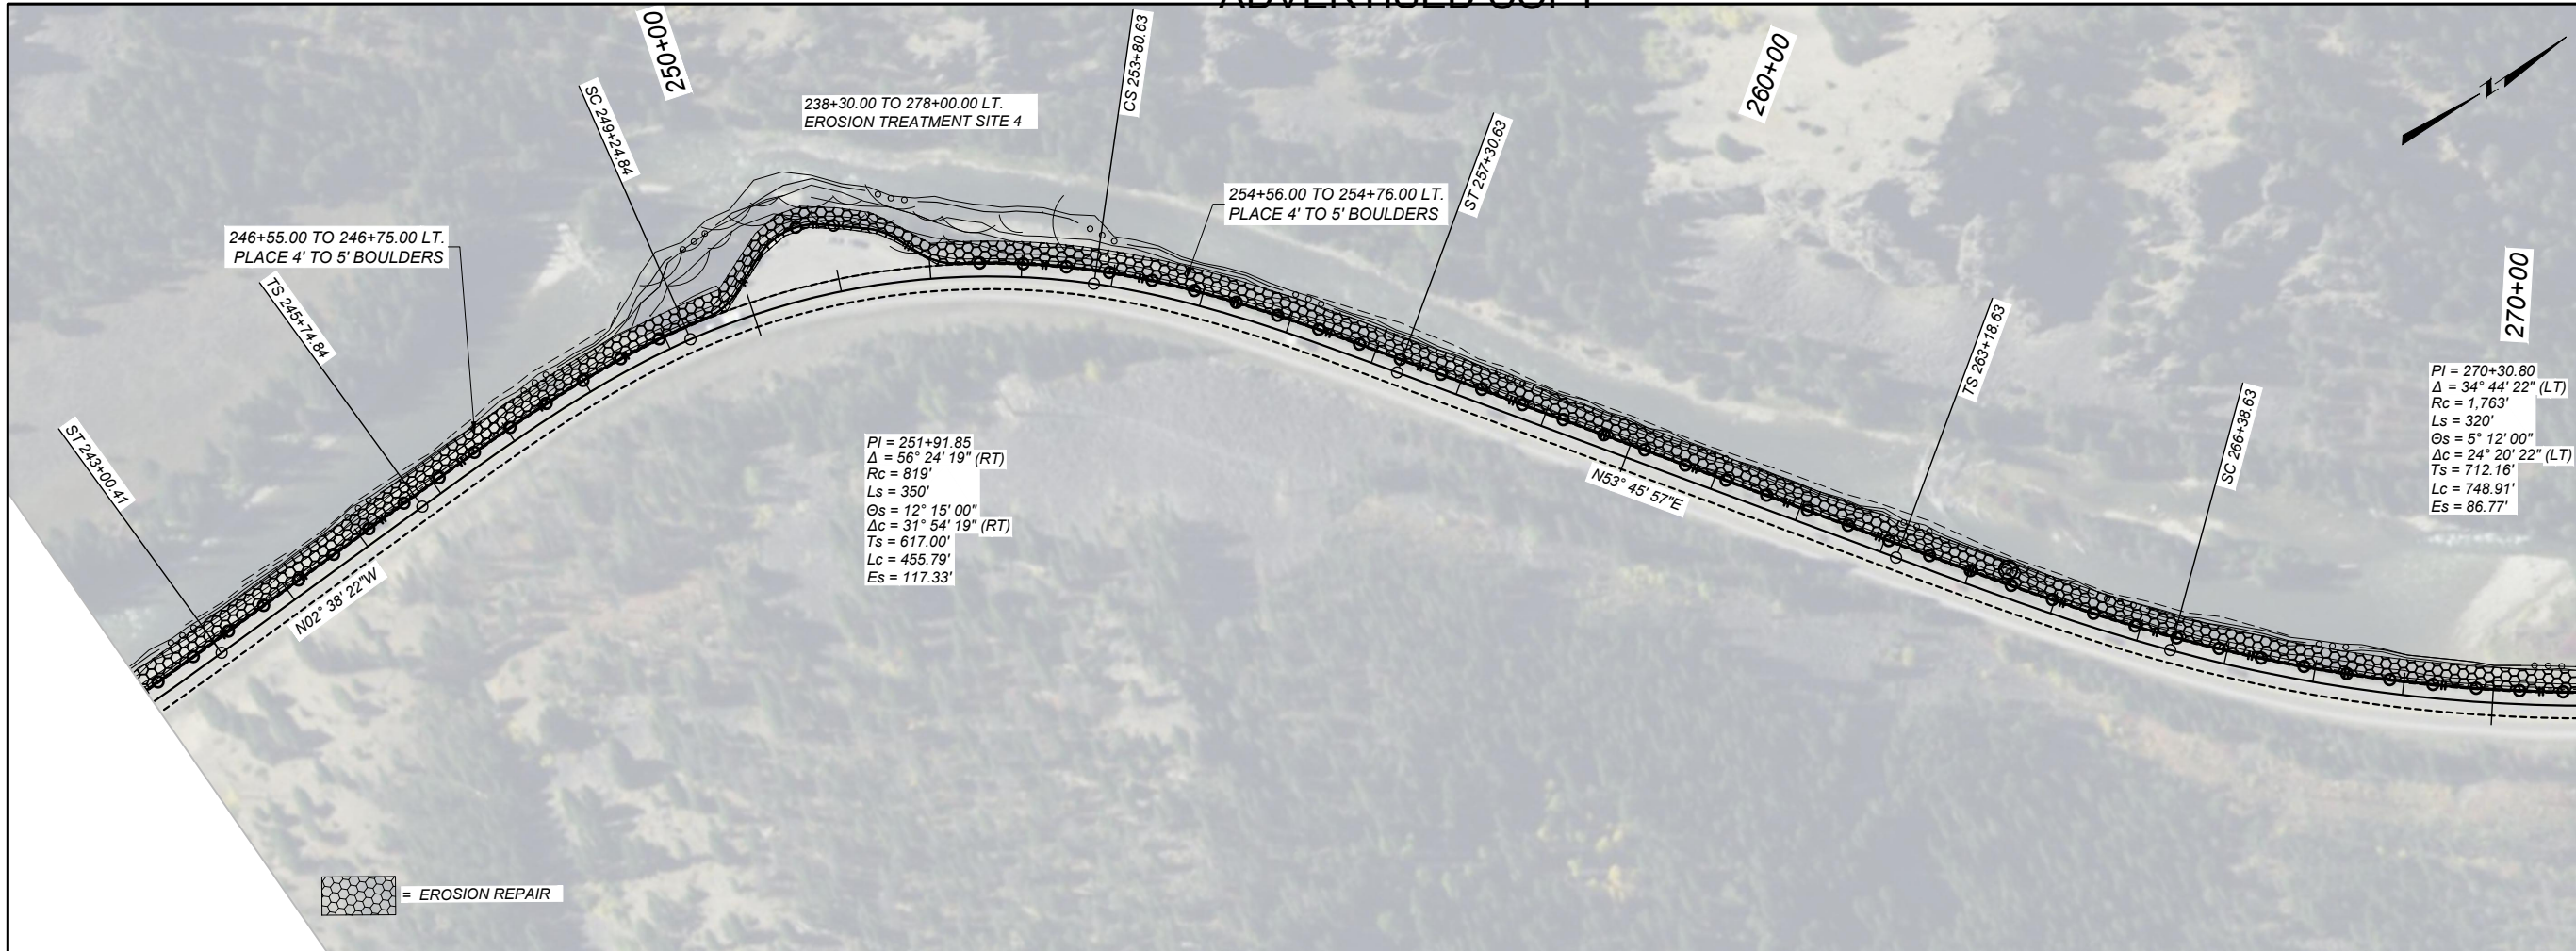

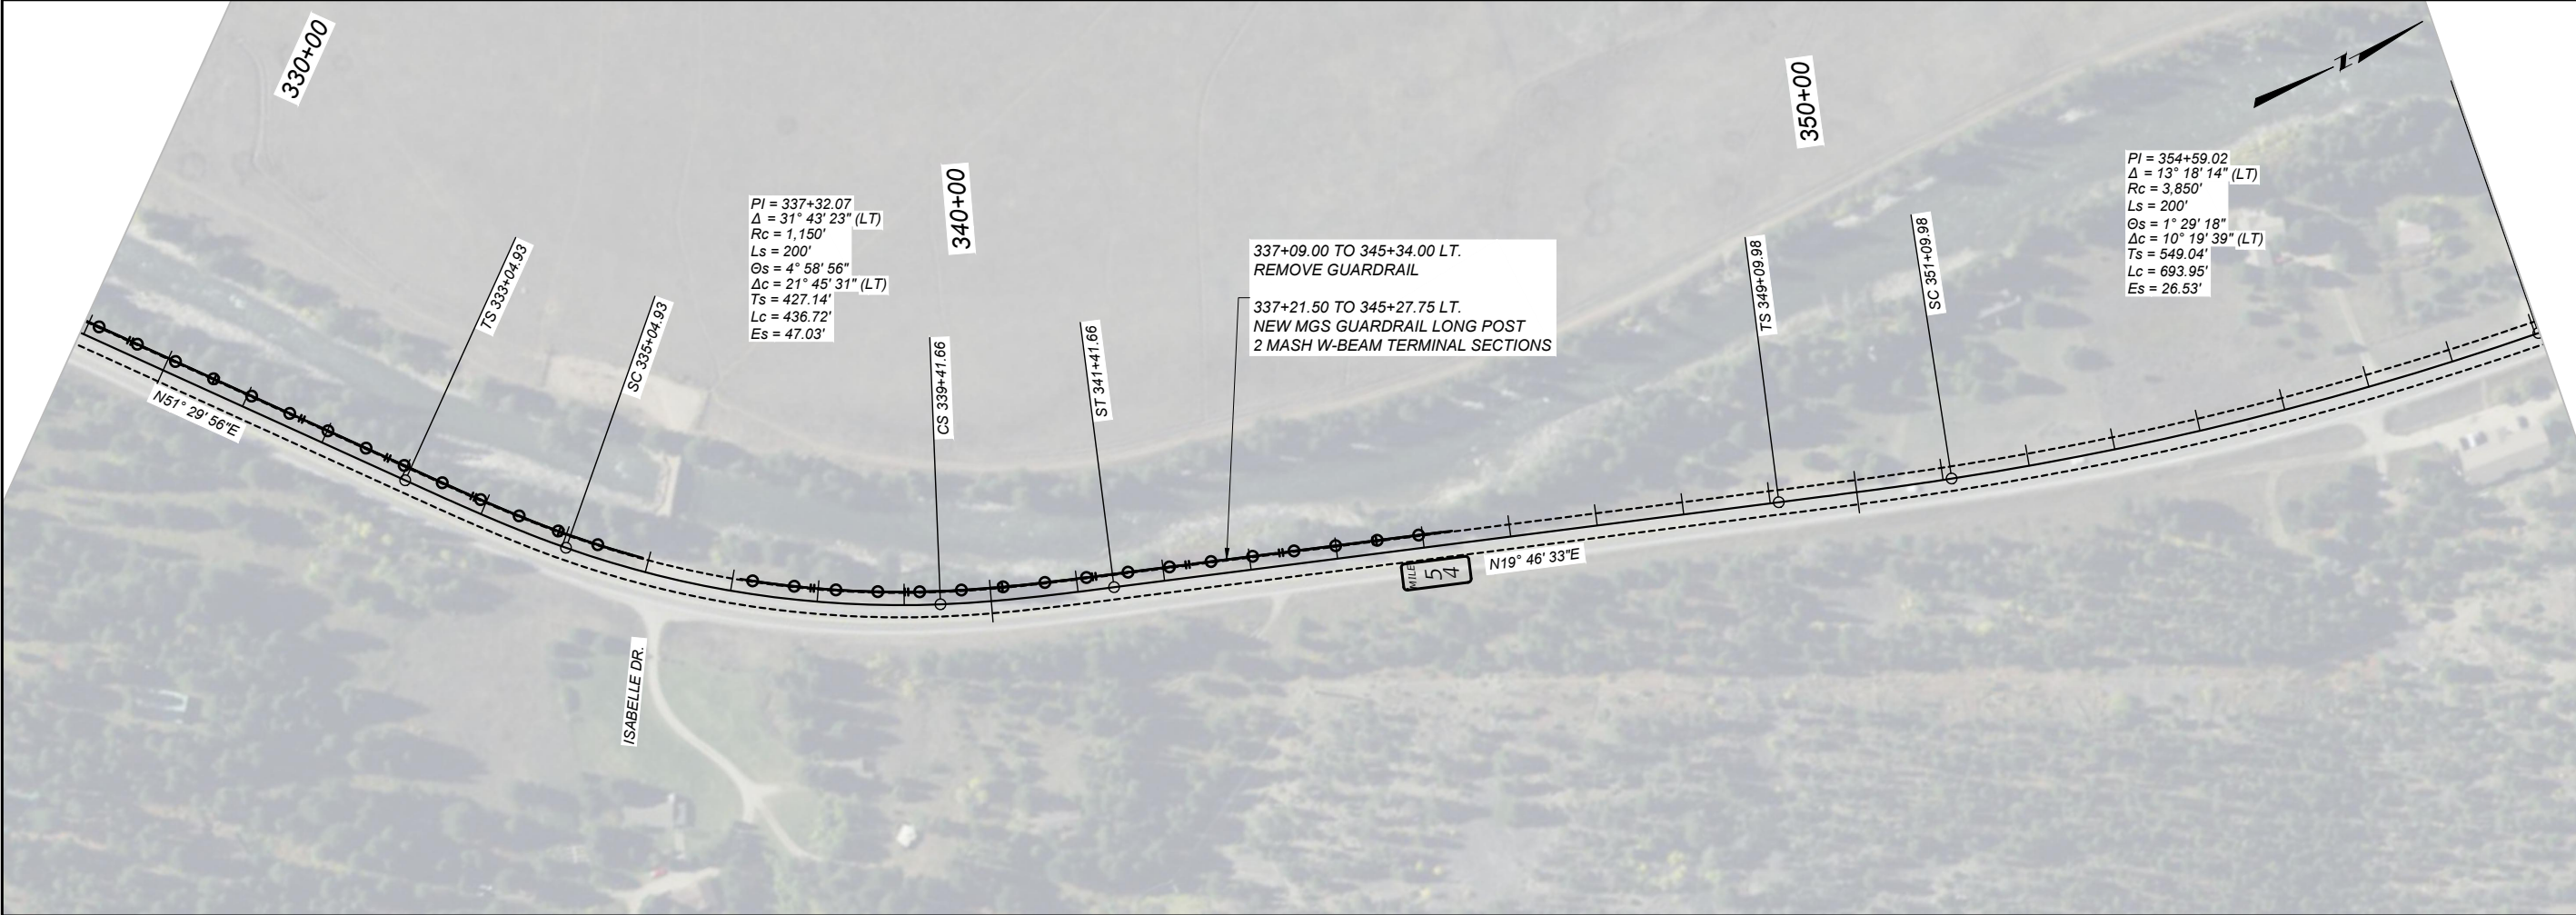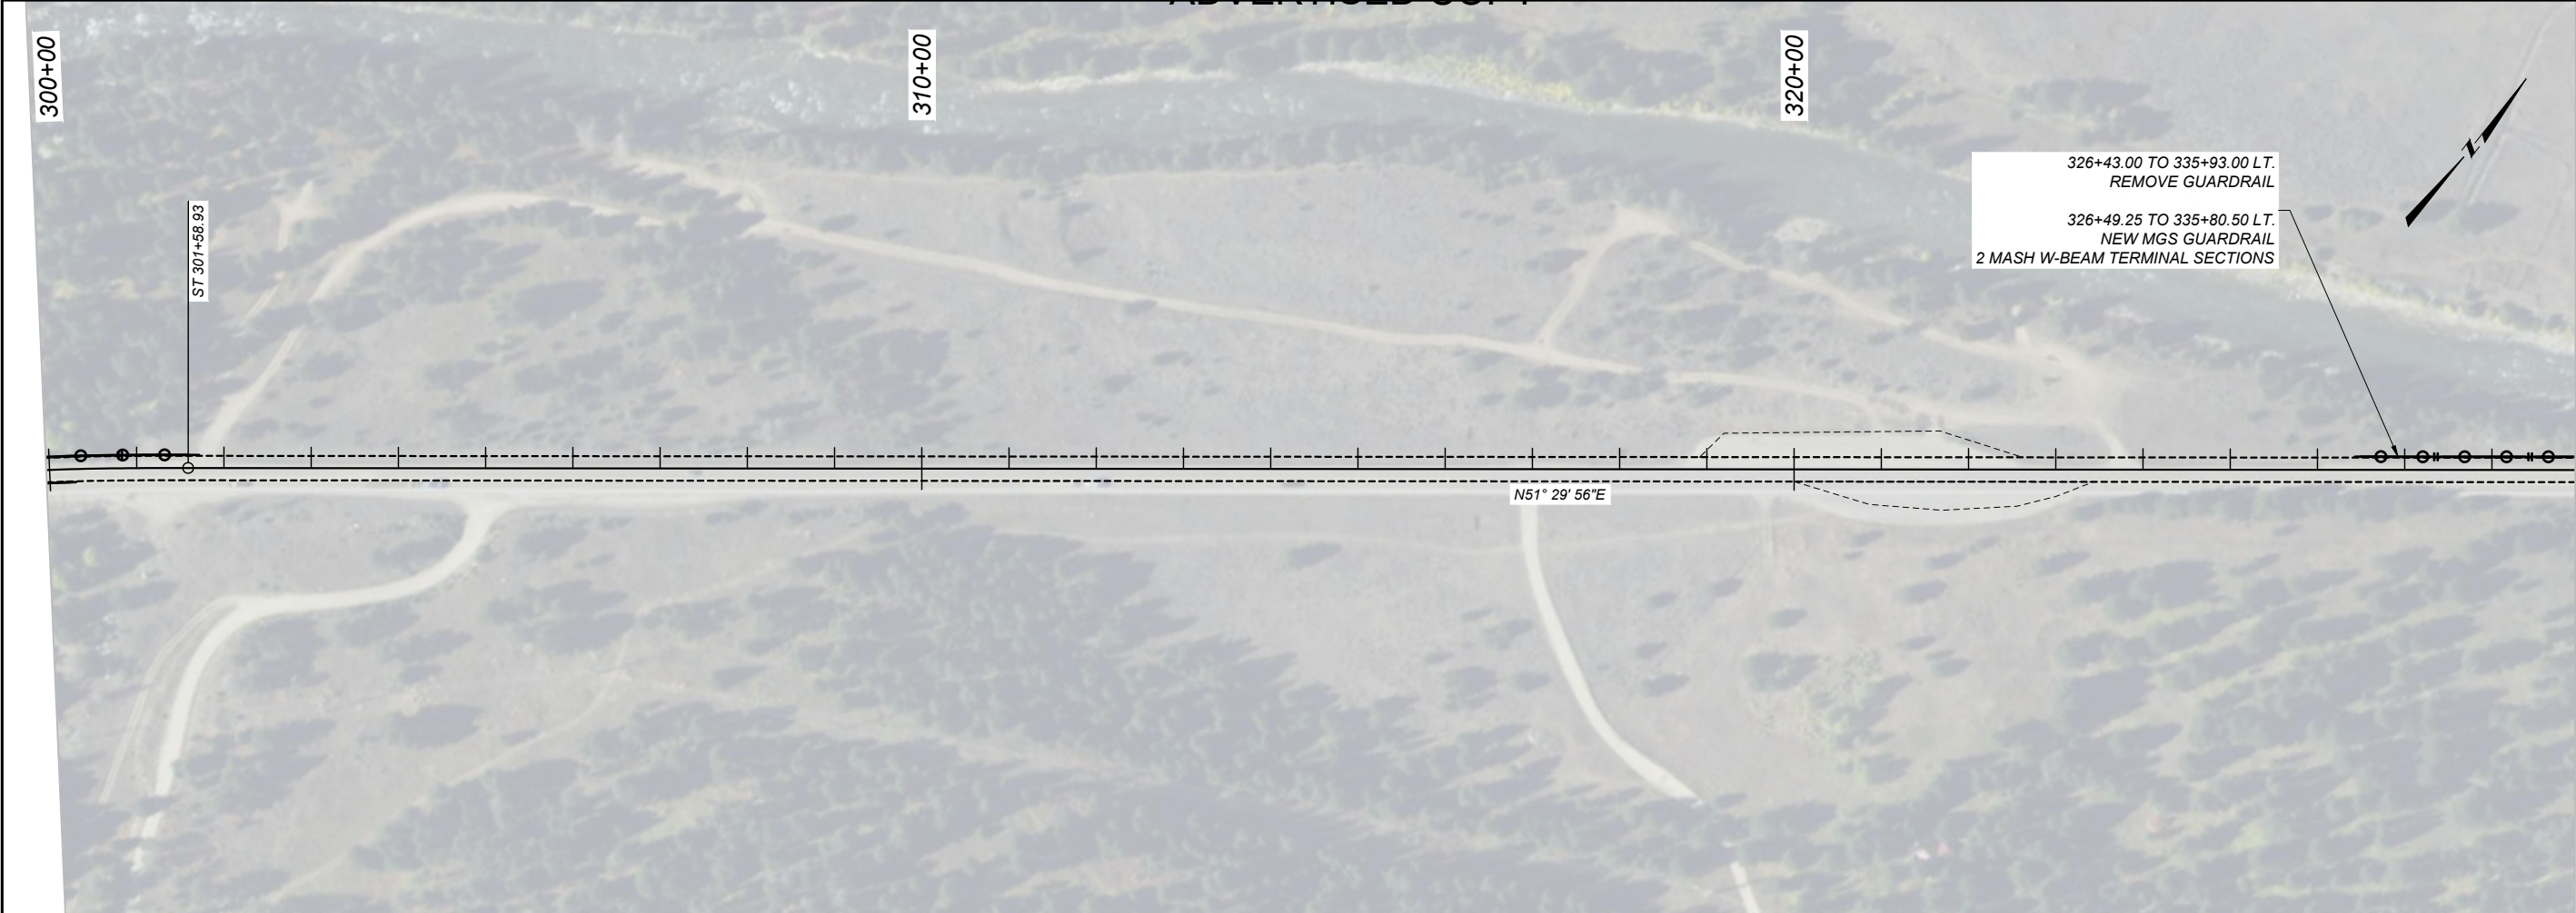



SHEET NO.		30	
PLAN SHEET			
	DESIGNED BY	J. BRAZILL	03/2025
	REVIEWED BY	A. MATHEWS	02/2026
	CHECKED BY	T. JOHNSON	03/2026
	105580000_RD_VFG_MAINLINE		
PROJECT NAME		BIG SKY - NORTH	
COUNTY		GALLATIN	
PROJECT ID		NH 50-2(112)47	
UPN		10558000	
5/28/2026 8:36 AM		105580000RDPLN001.DWG	

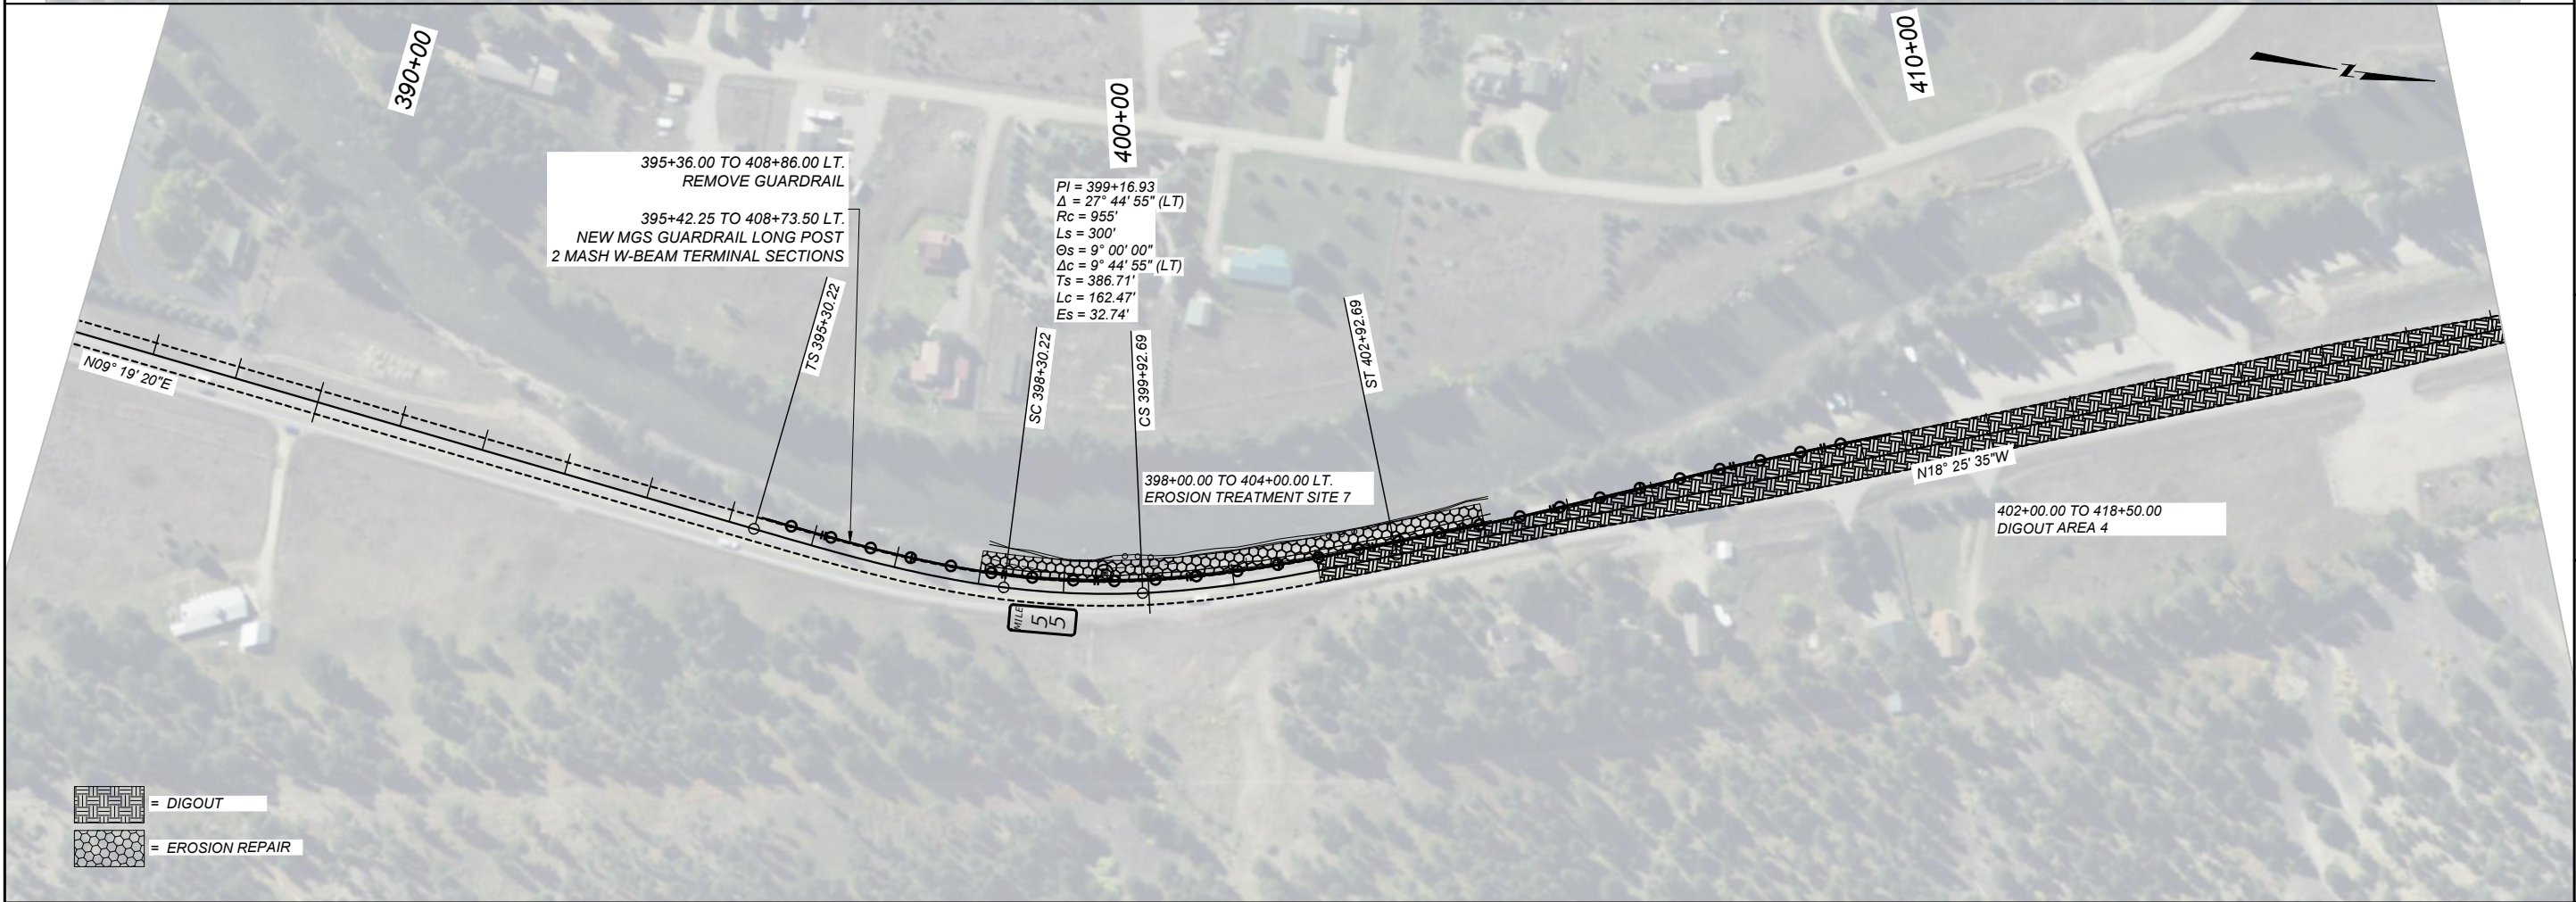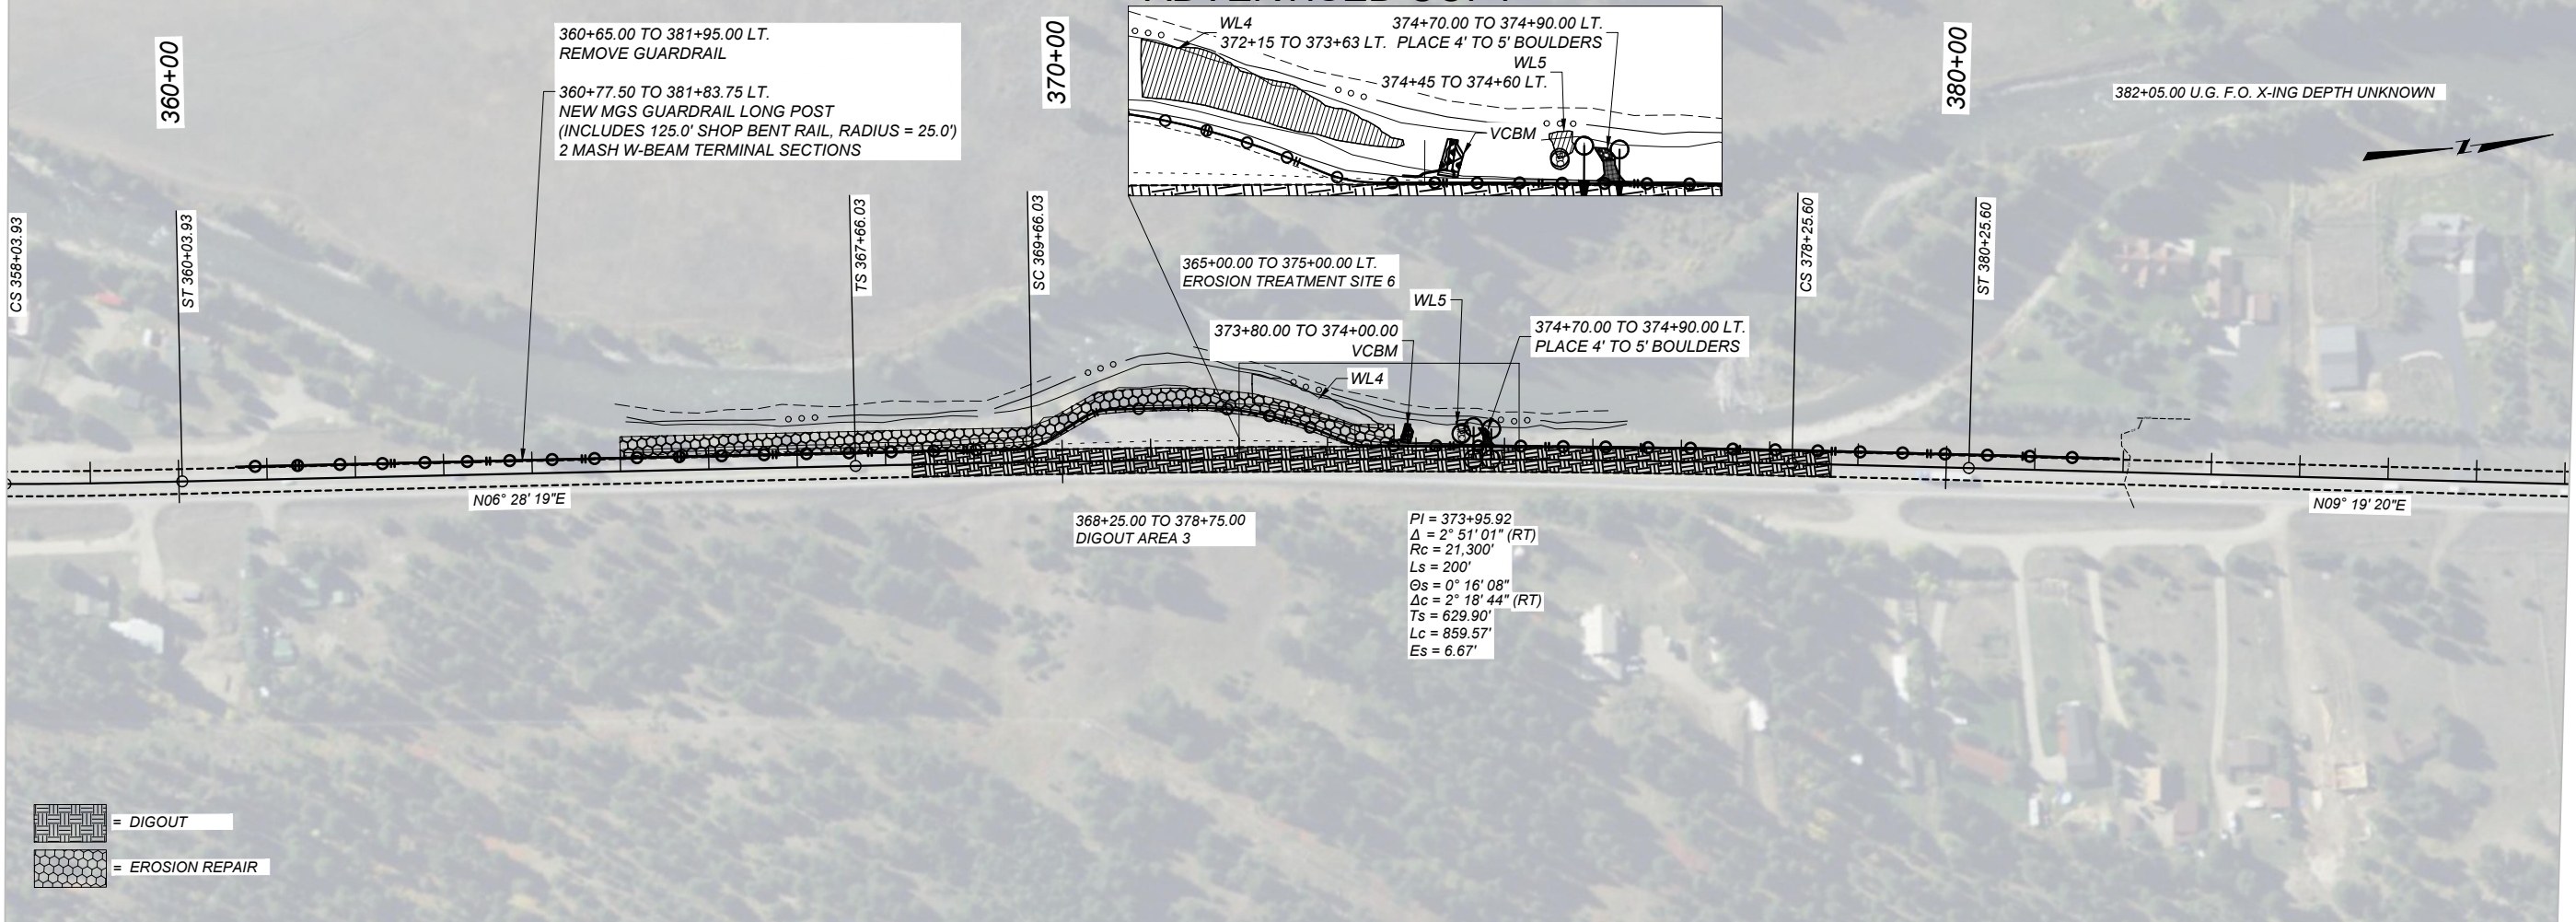

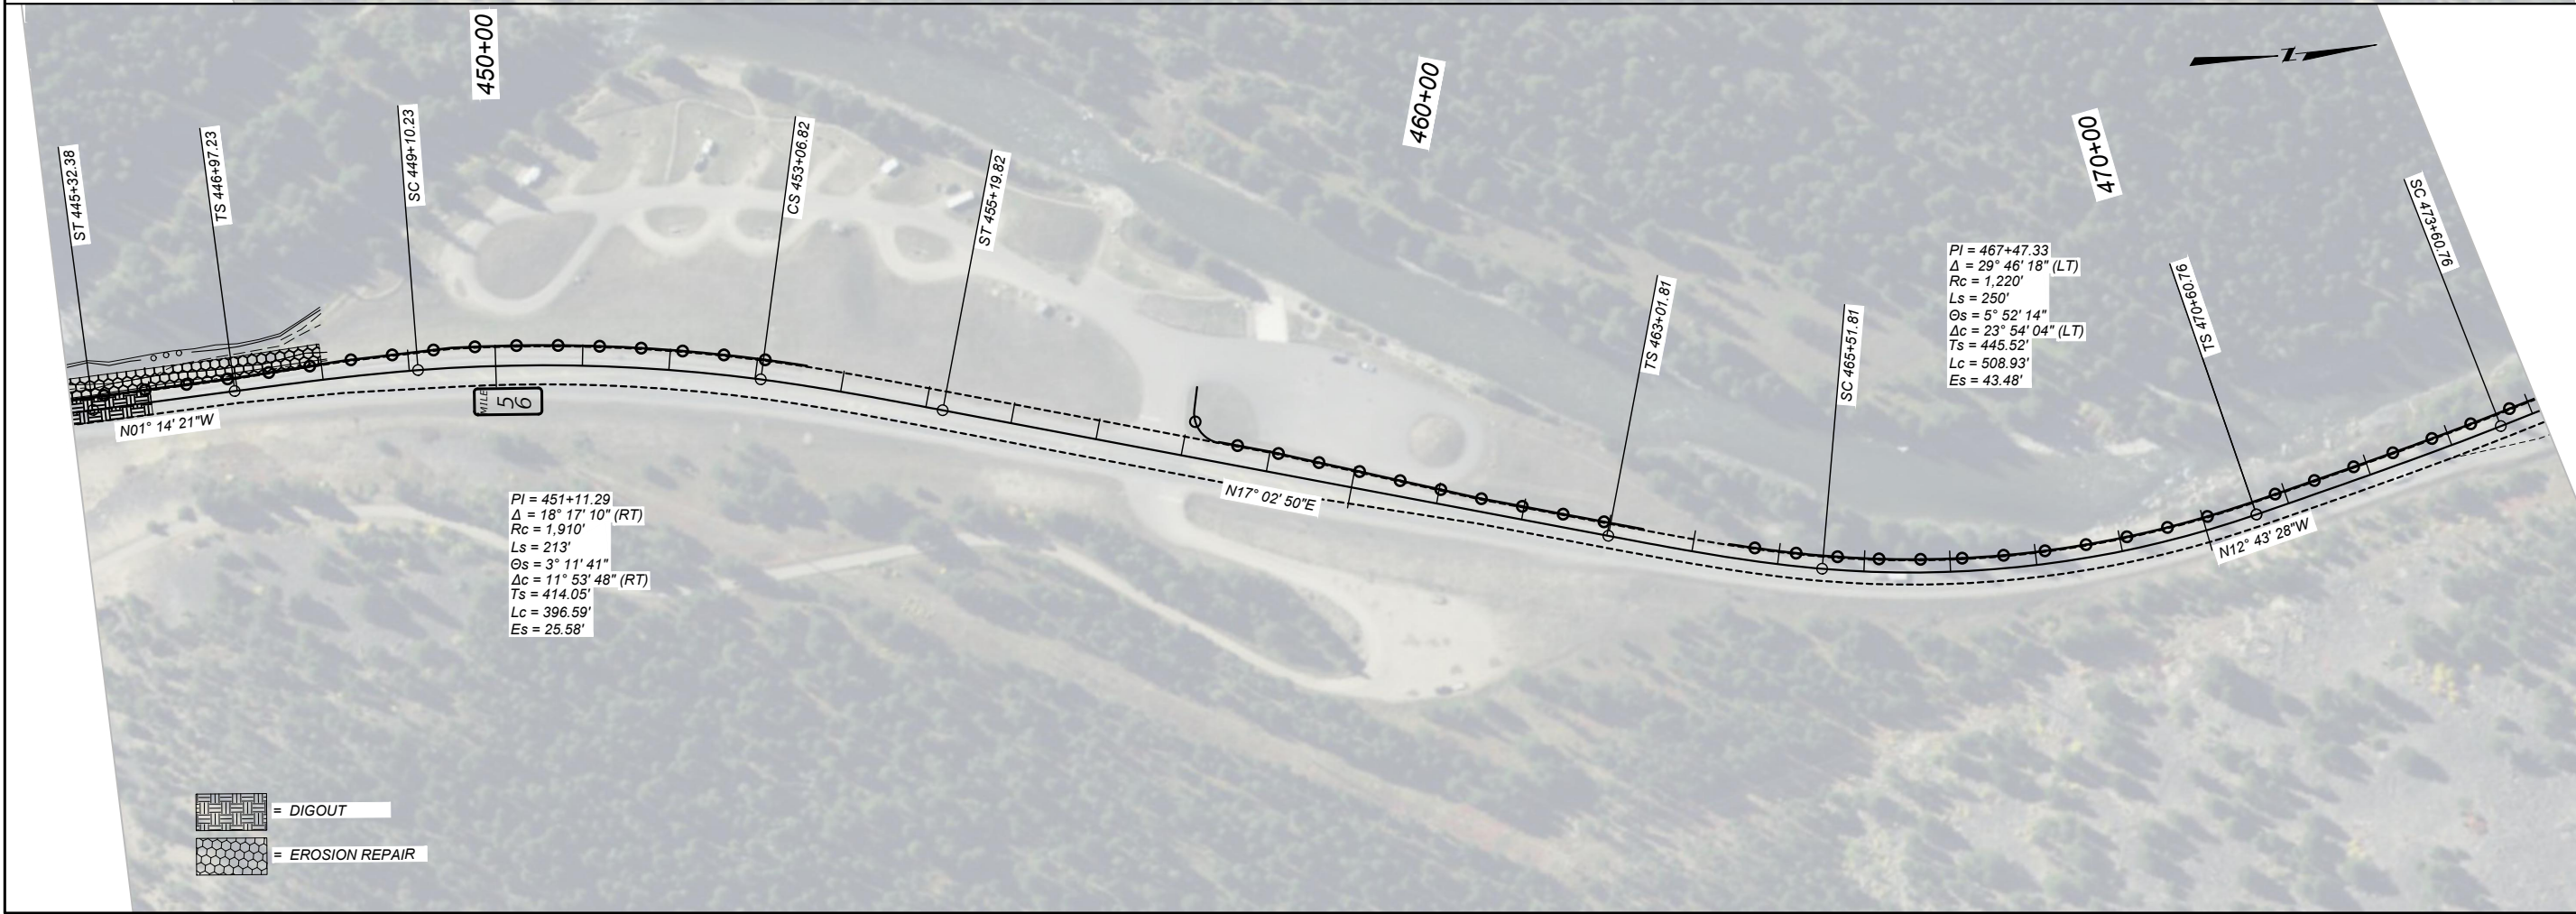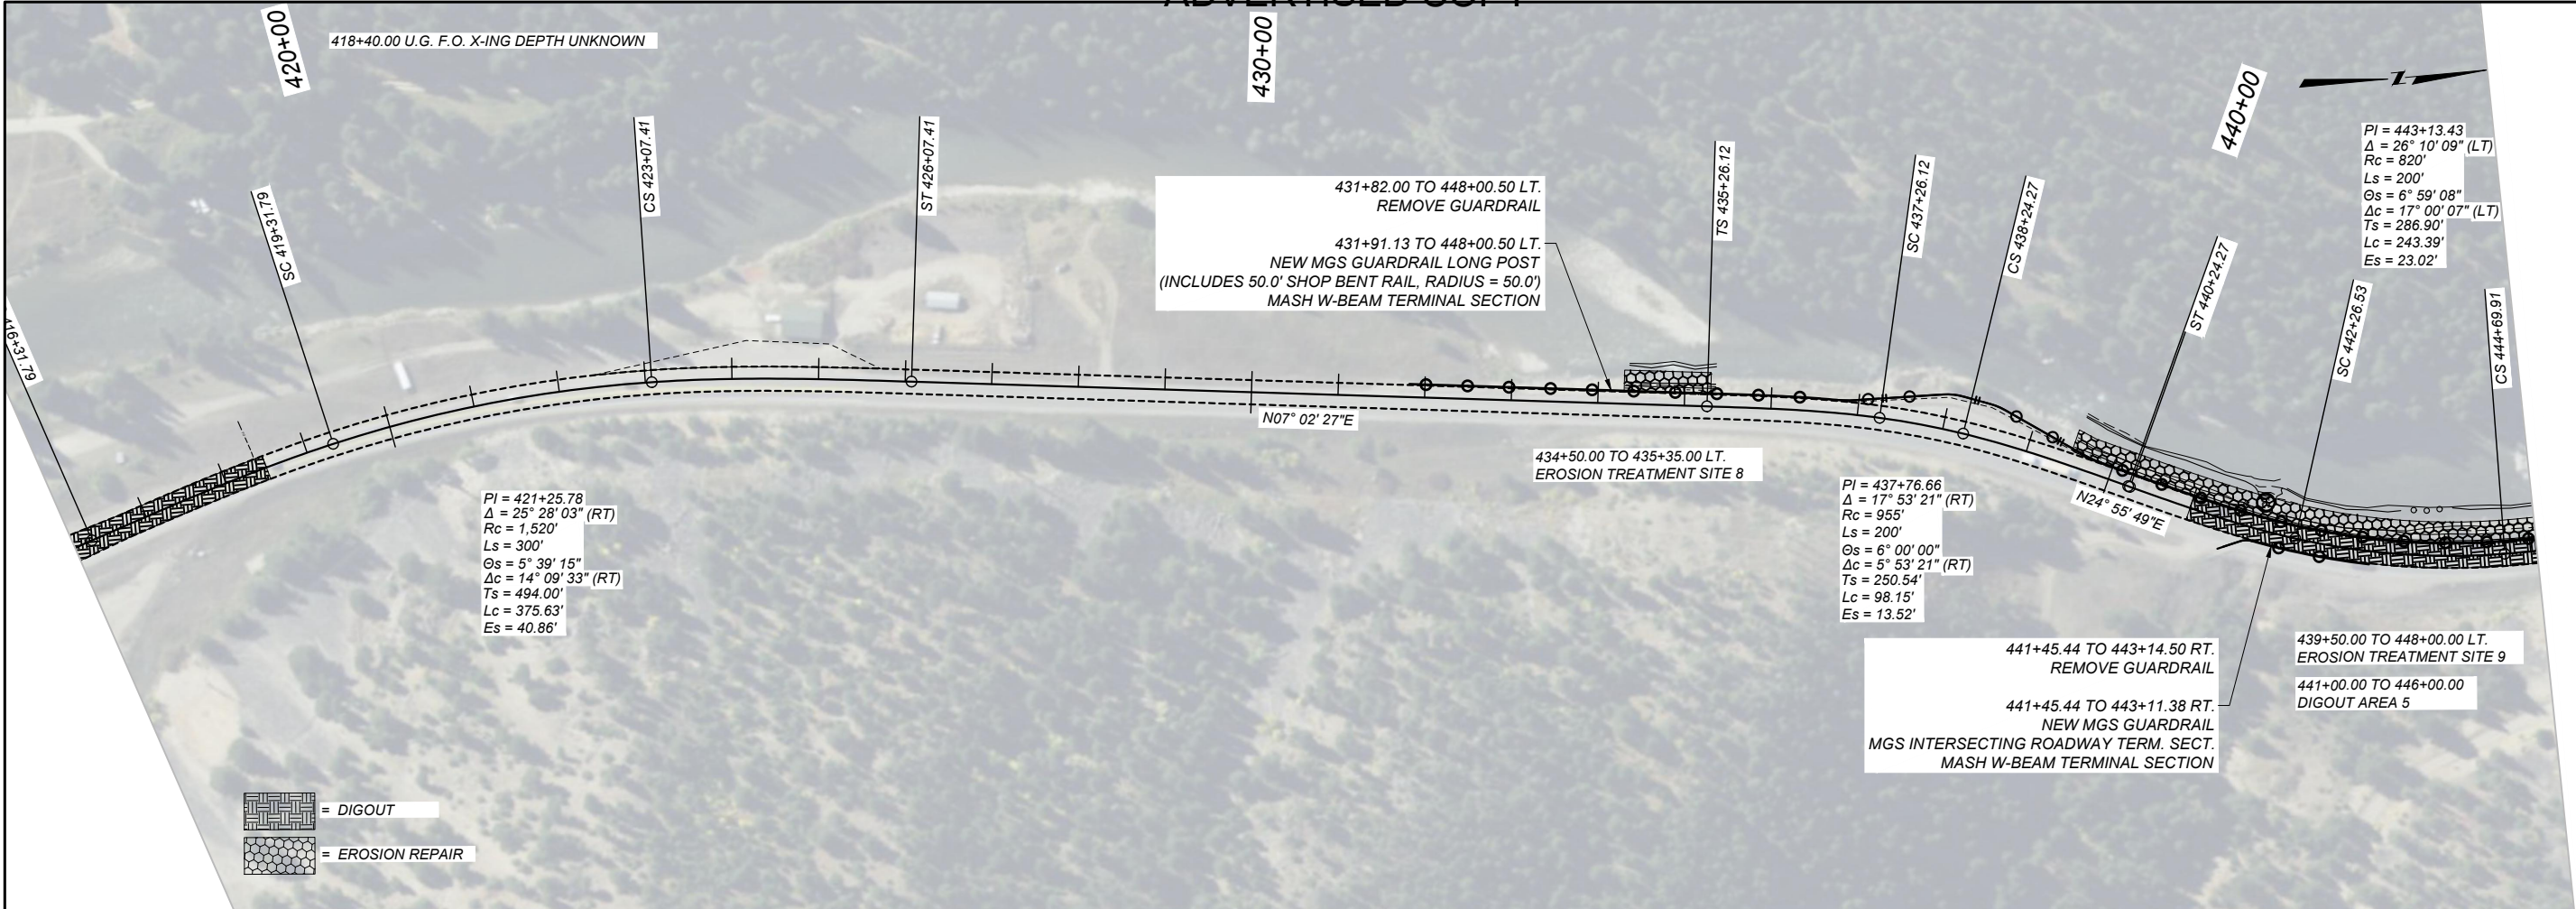

SHEET NO.		PLAN SHEET	
32			
PROJECT NAME		BIG SKY - NORTH	
COUNTY		GALLATIN	
PROJECT ID		NH 50-2(112)47	
UPN		10558000	
DESIGNED BY	J. BRAZILL	REVIEWED BY	A. MATHEWS
CHECKED BY	T. JOHNSON	DATE	03/2026
MONTANA Department of Transportation		10558000_RD_VFG_MAINLINE	
5/28/2026 8:36 AM		10558000RDPLN001.DWG	

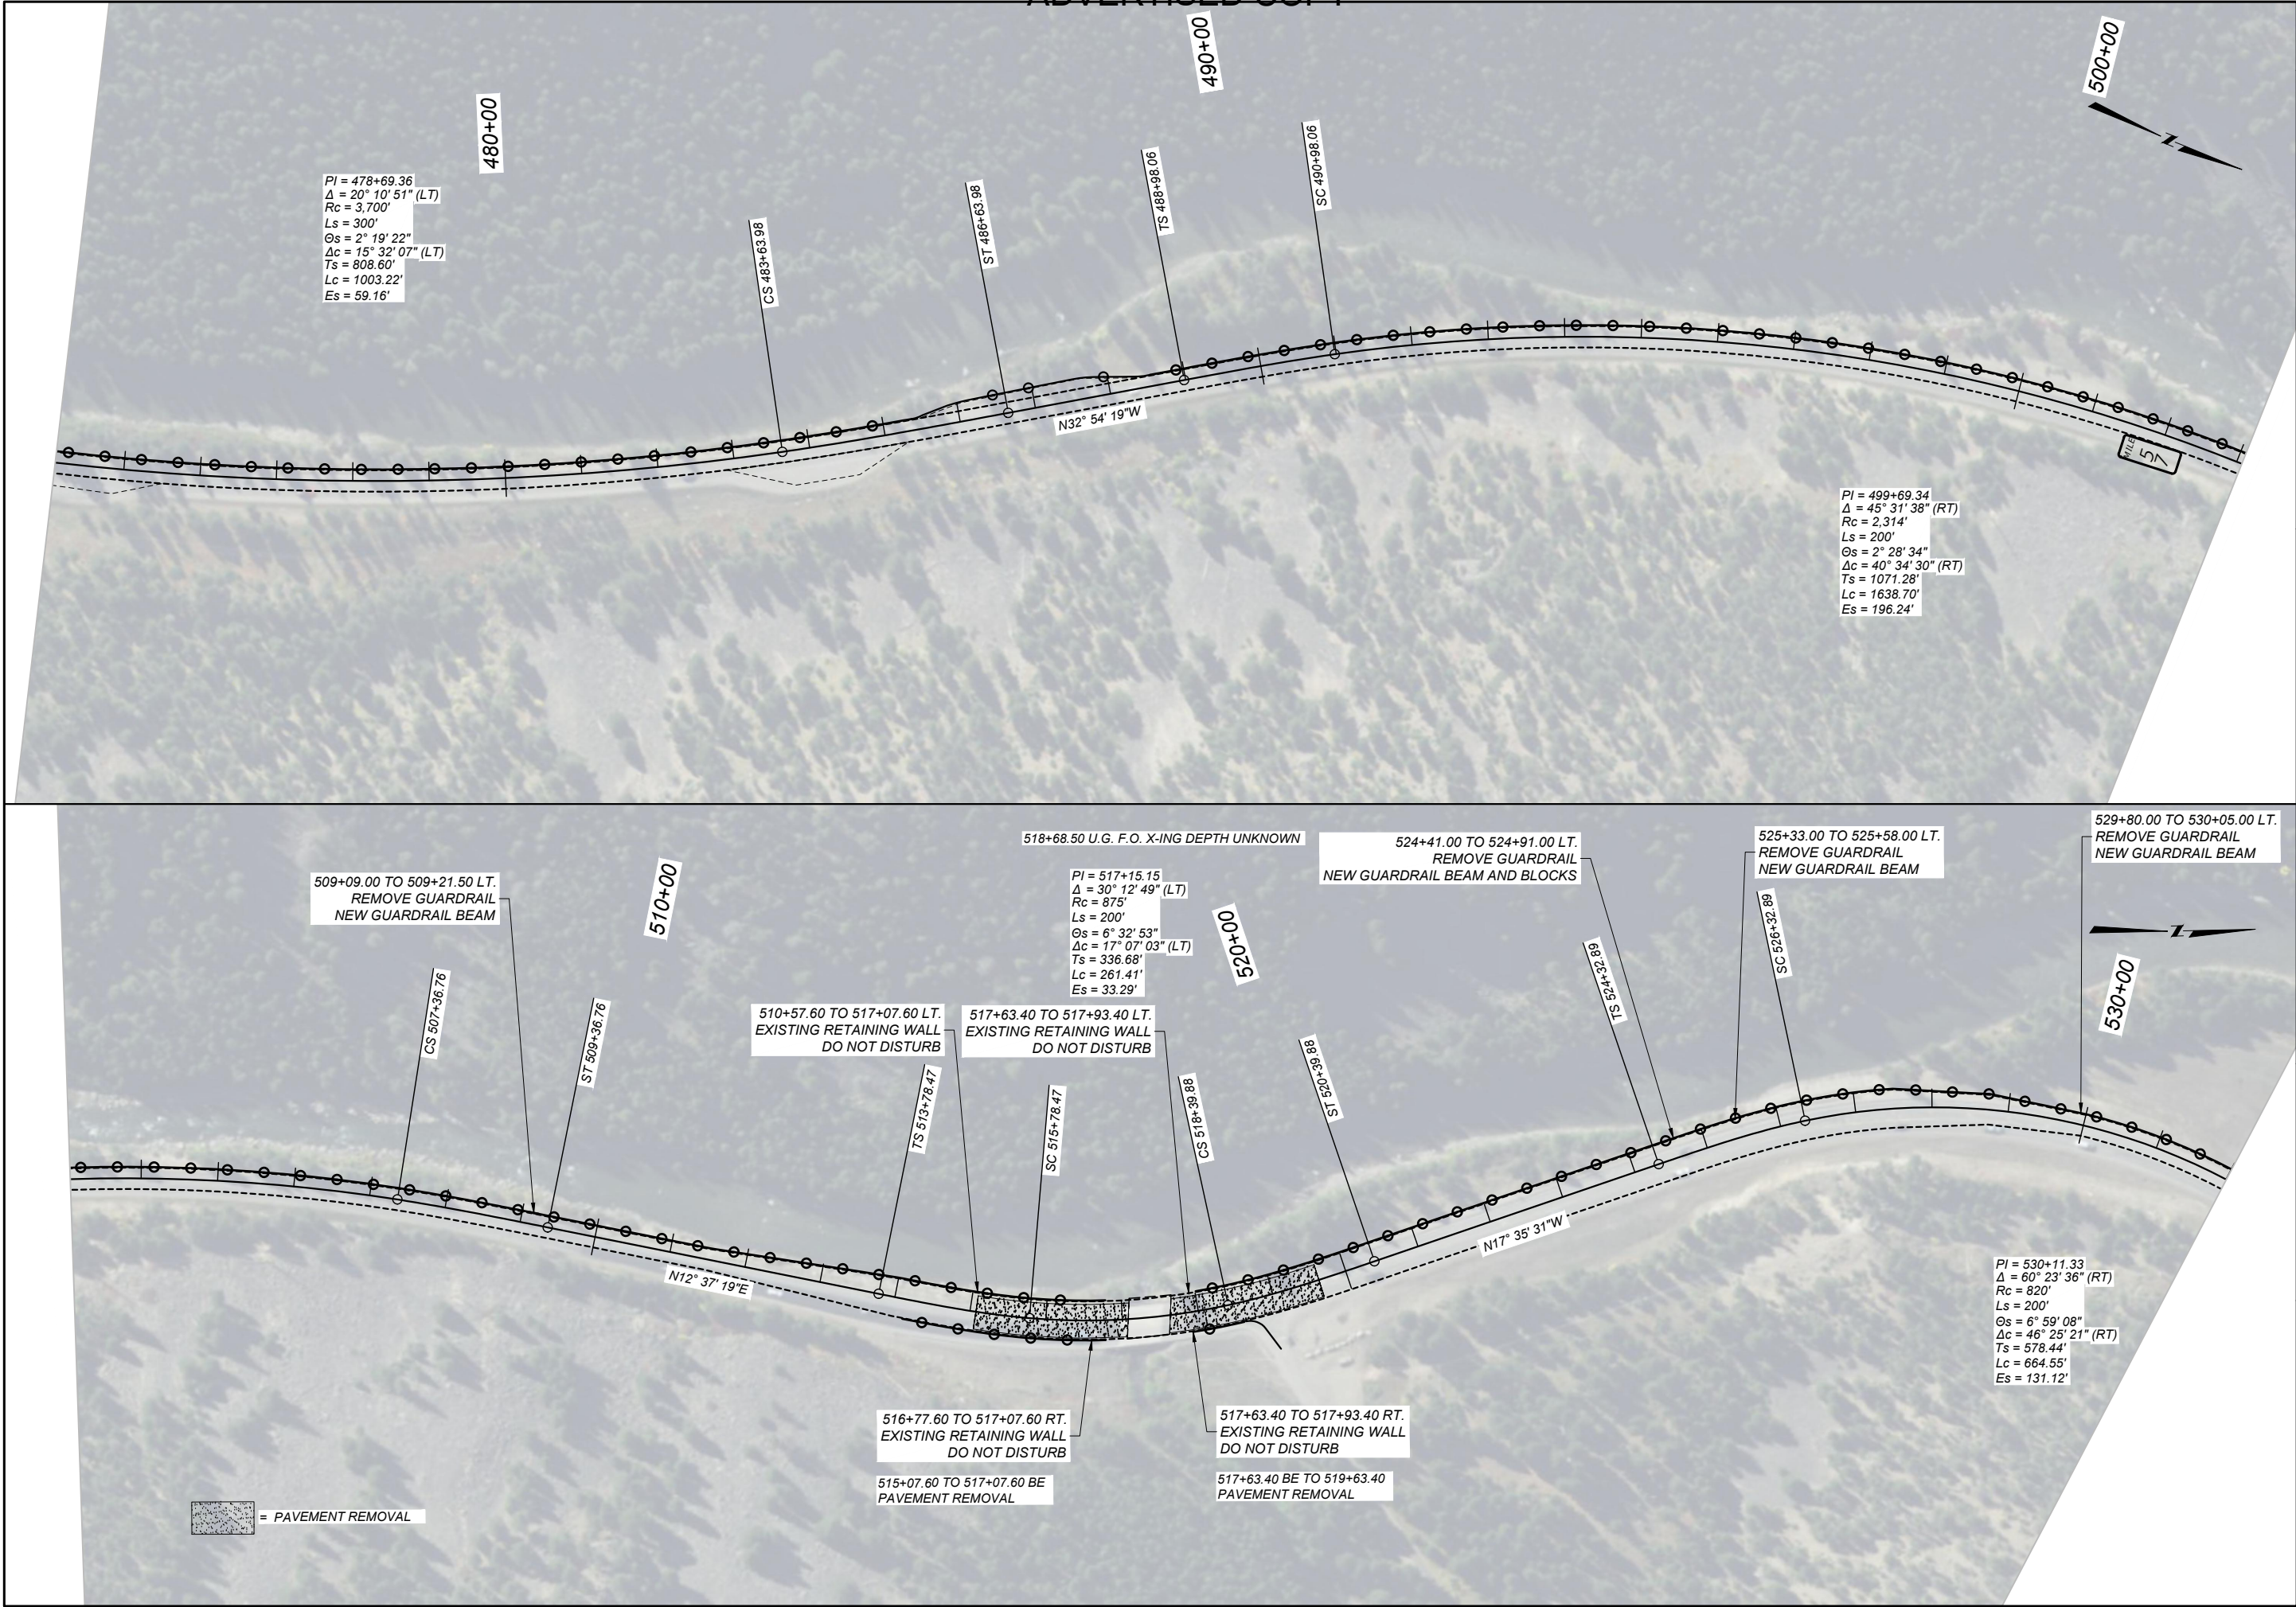

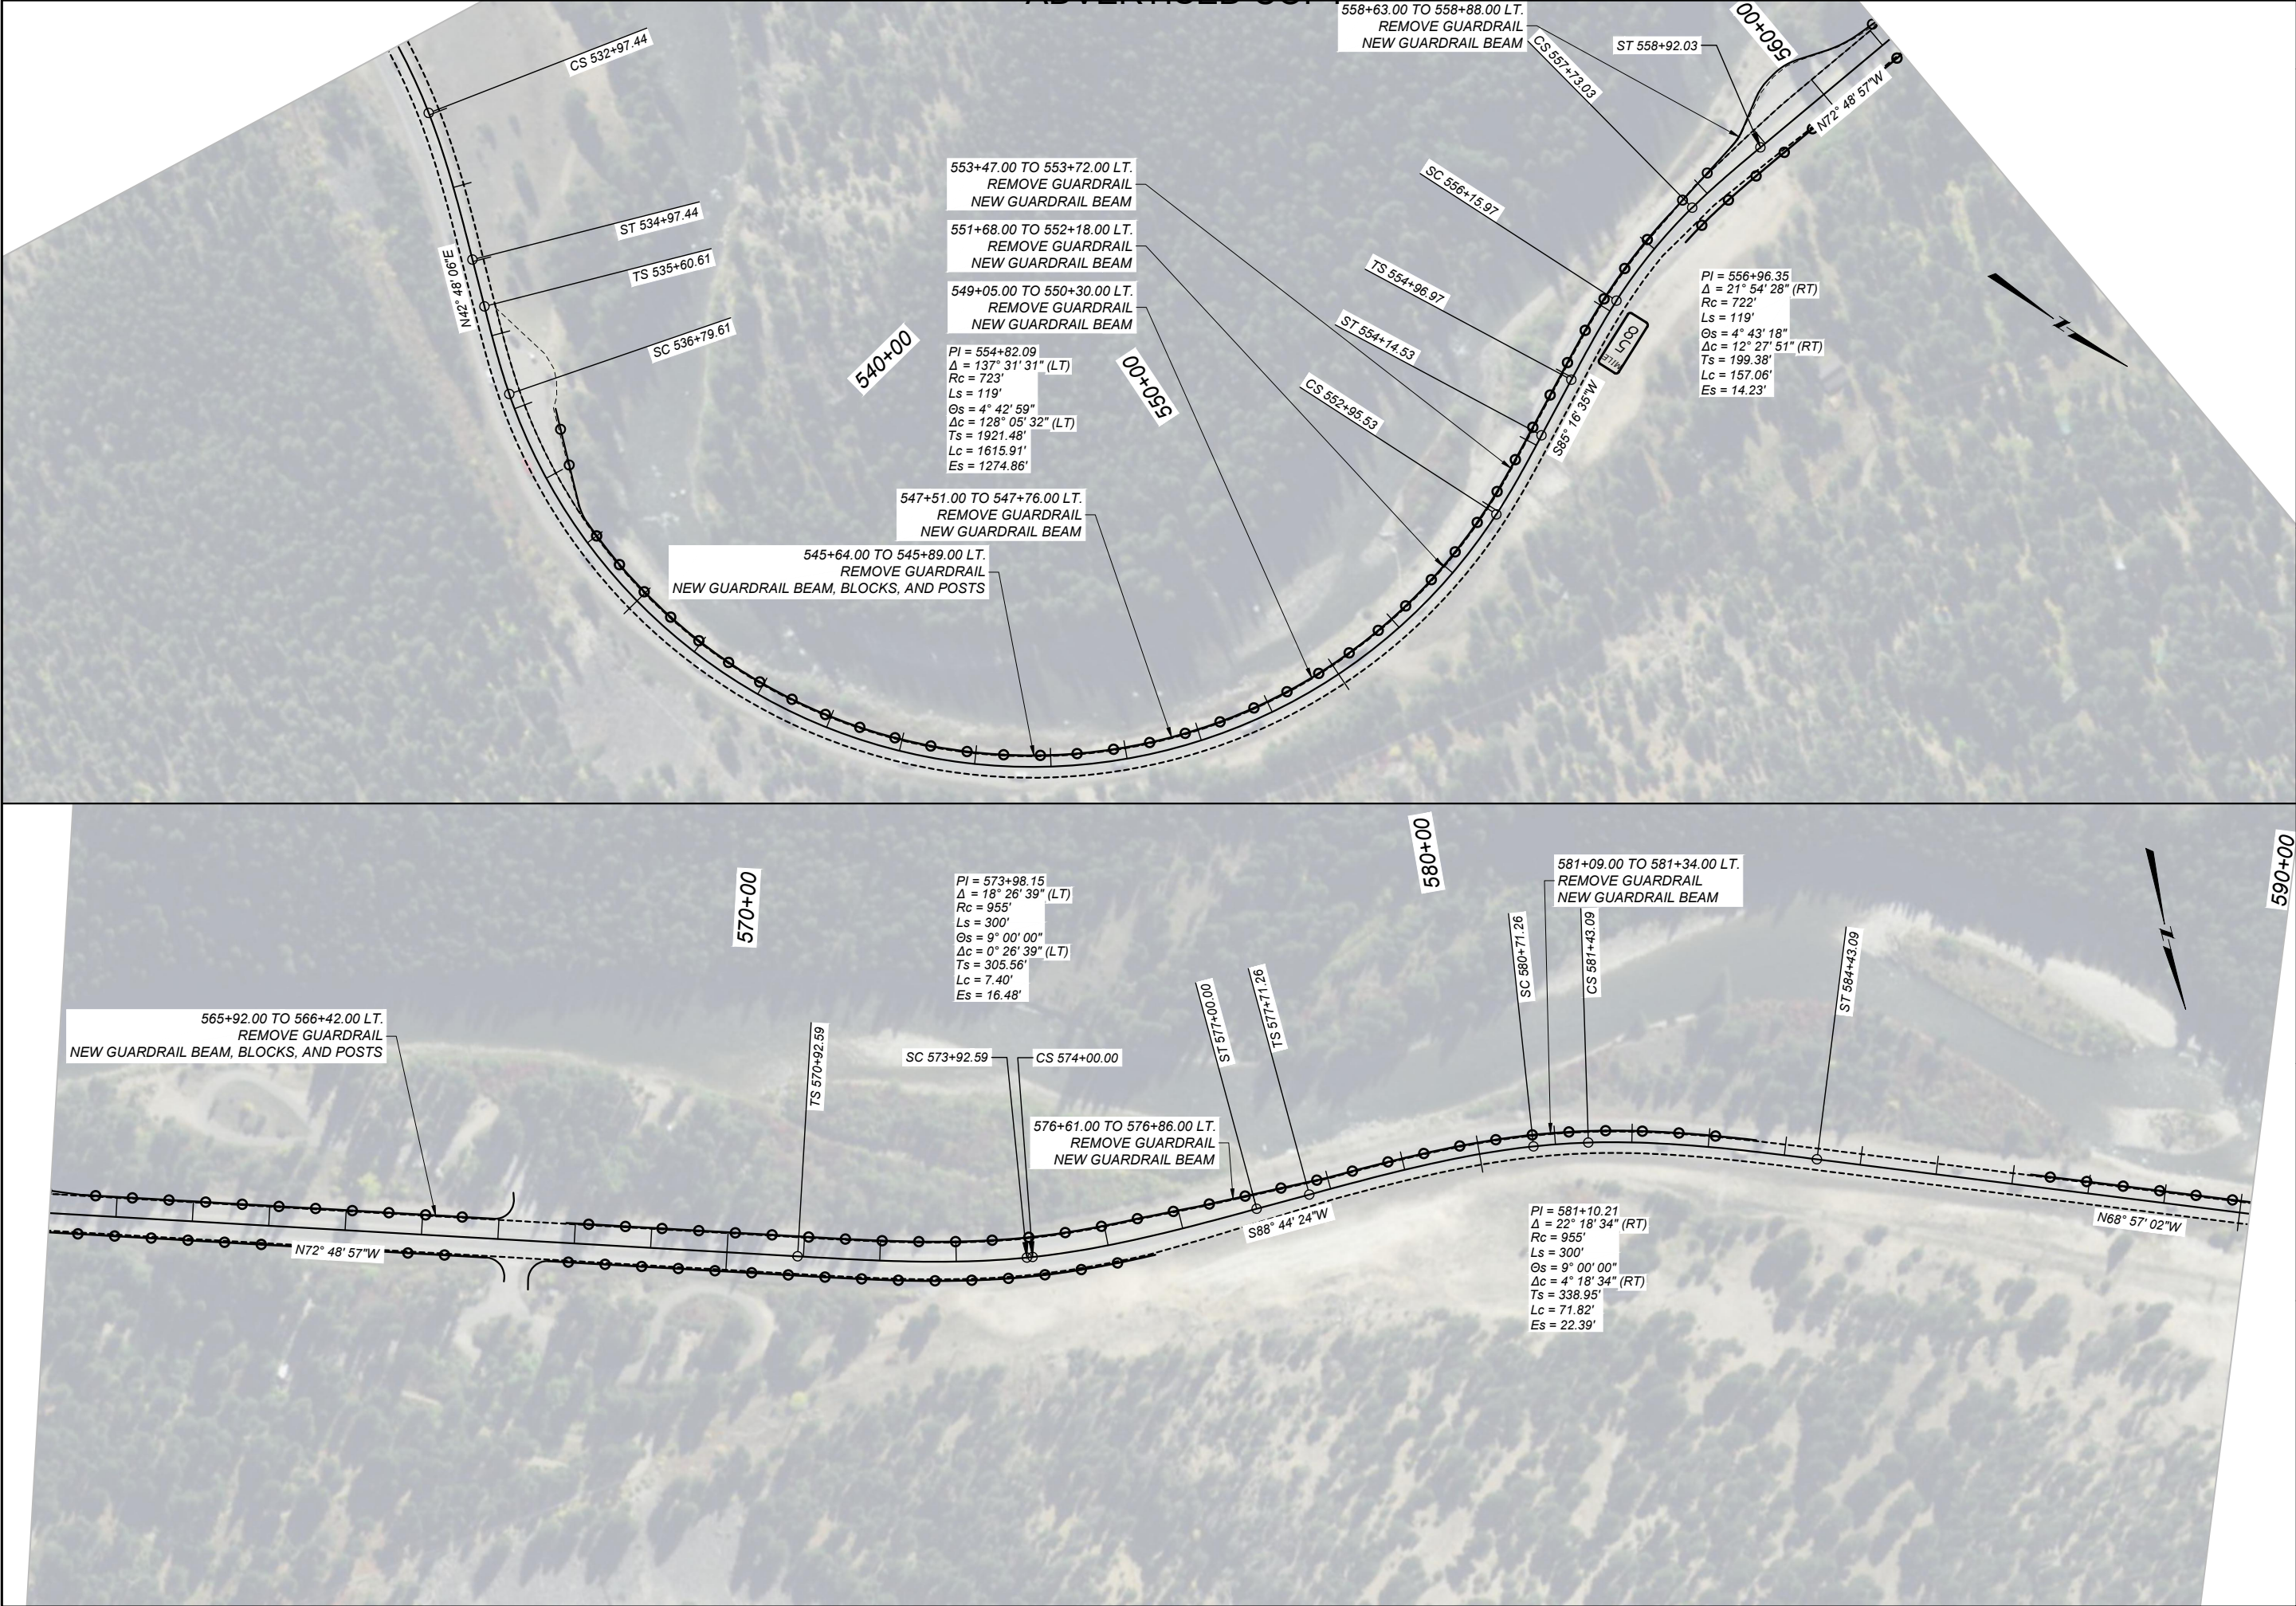

SHEET NO.		34	
 MONTANA Department of Transportation 10558000_RD_VFG_MAINLINE 5/28/2026 8:37 AM		PLAN SHEET	
		PROJECT NAME	
		BIG SKY - NORTH	
		COUNTY	
		GALLATIN	
PROJECT ID			
NH 50-2(112)47			
UPN			
10558000			
DESIGNED BY		J. BRAZILL	03/2025
REVIEWED BY		A. MATHEWS	02/2026
CHECKED BY		T. JOHNSON	03/2026
10558000RDPLN001.DWG			

FLAN CILLI

BIG SKY - MONTANA

GALLATIN

11130-Z(112/41

10558000

COUNTY

PROJECT

UPN

1

J. BRAZILL	03/2025
REVIEWED BY	

A. MATHEWS	02/2026
------------	---------

T. JOHNSON	03/2026
------------	---------


10558000RDPLN001.DWG




MONTANA
Department of Transportation


10558000_RD_VFG_MAINLINE

5/28/2026 8:37 AM

 

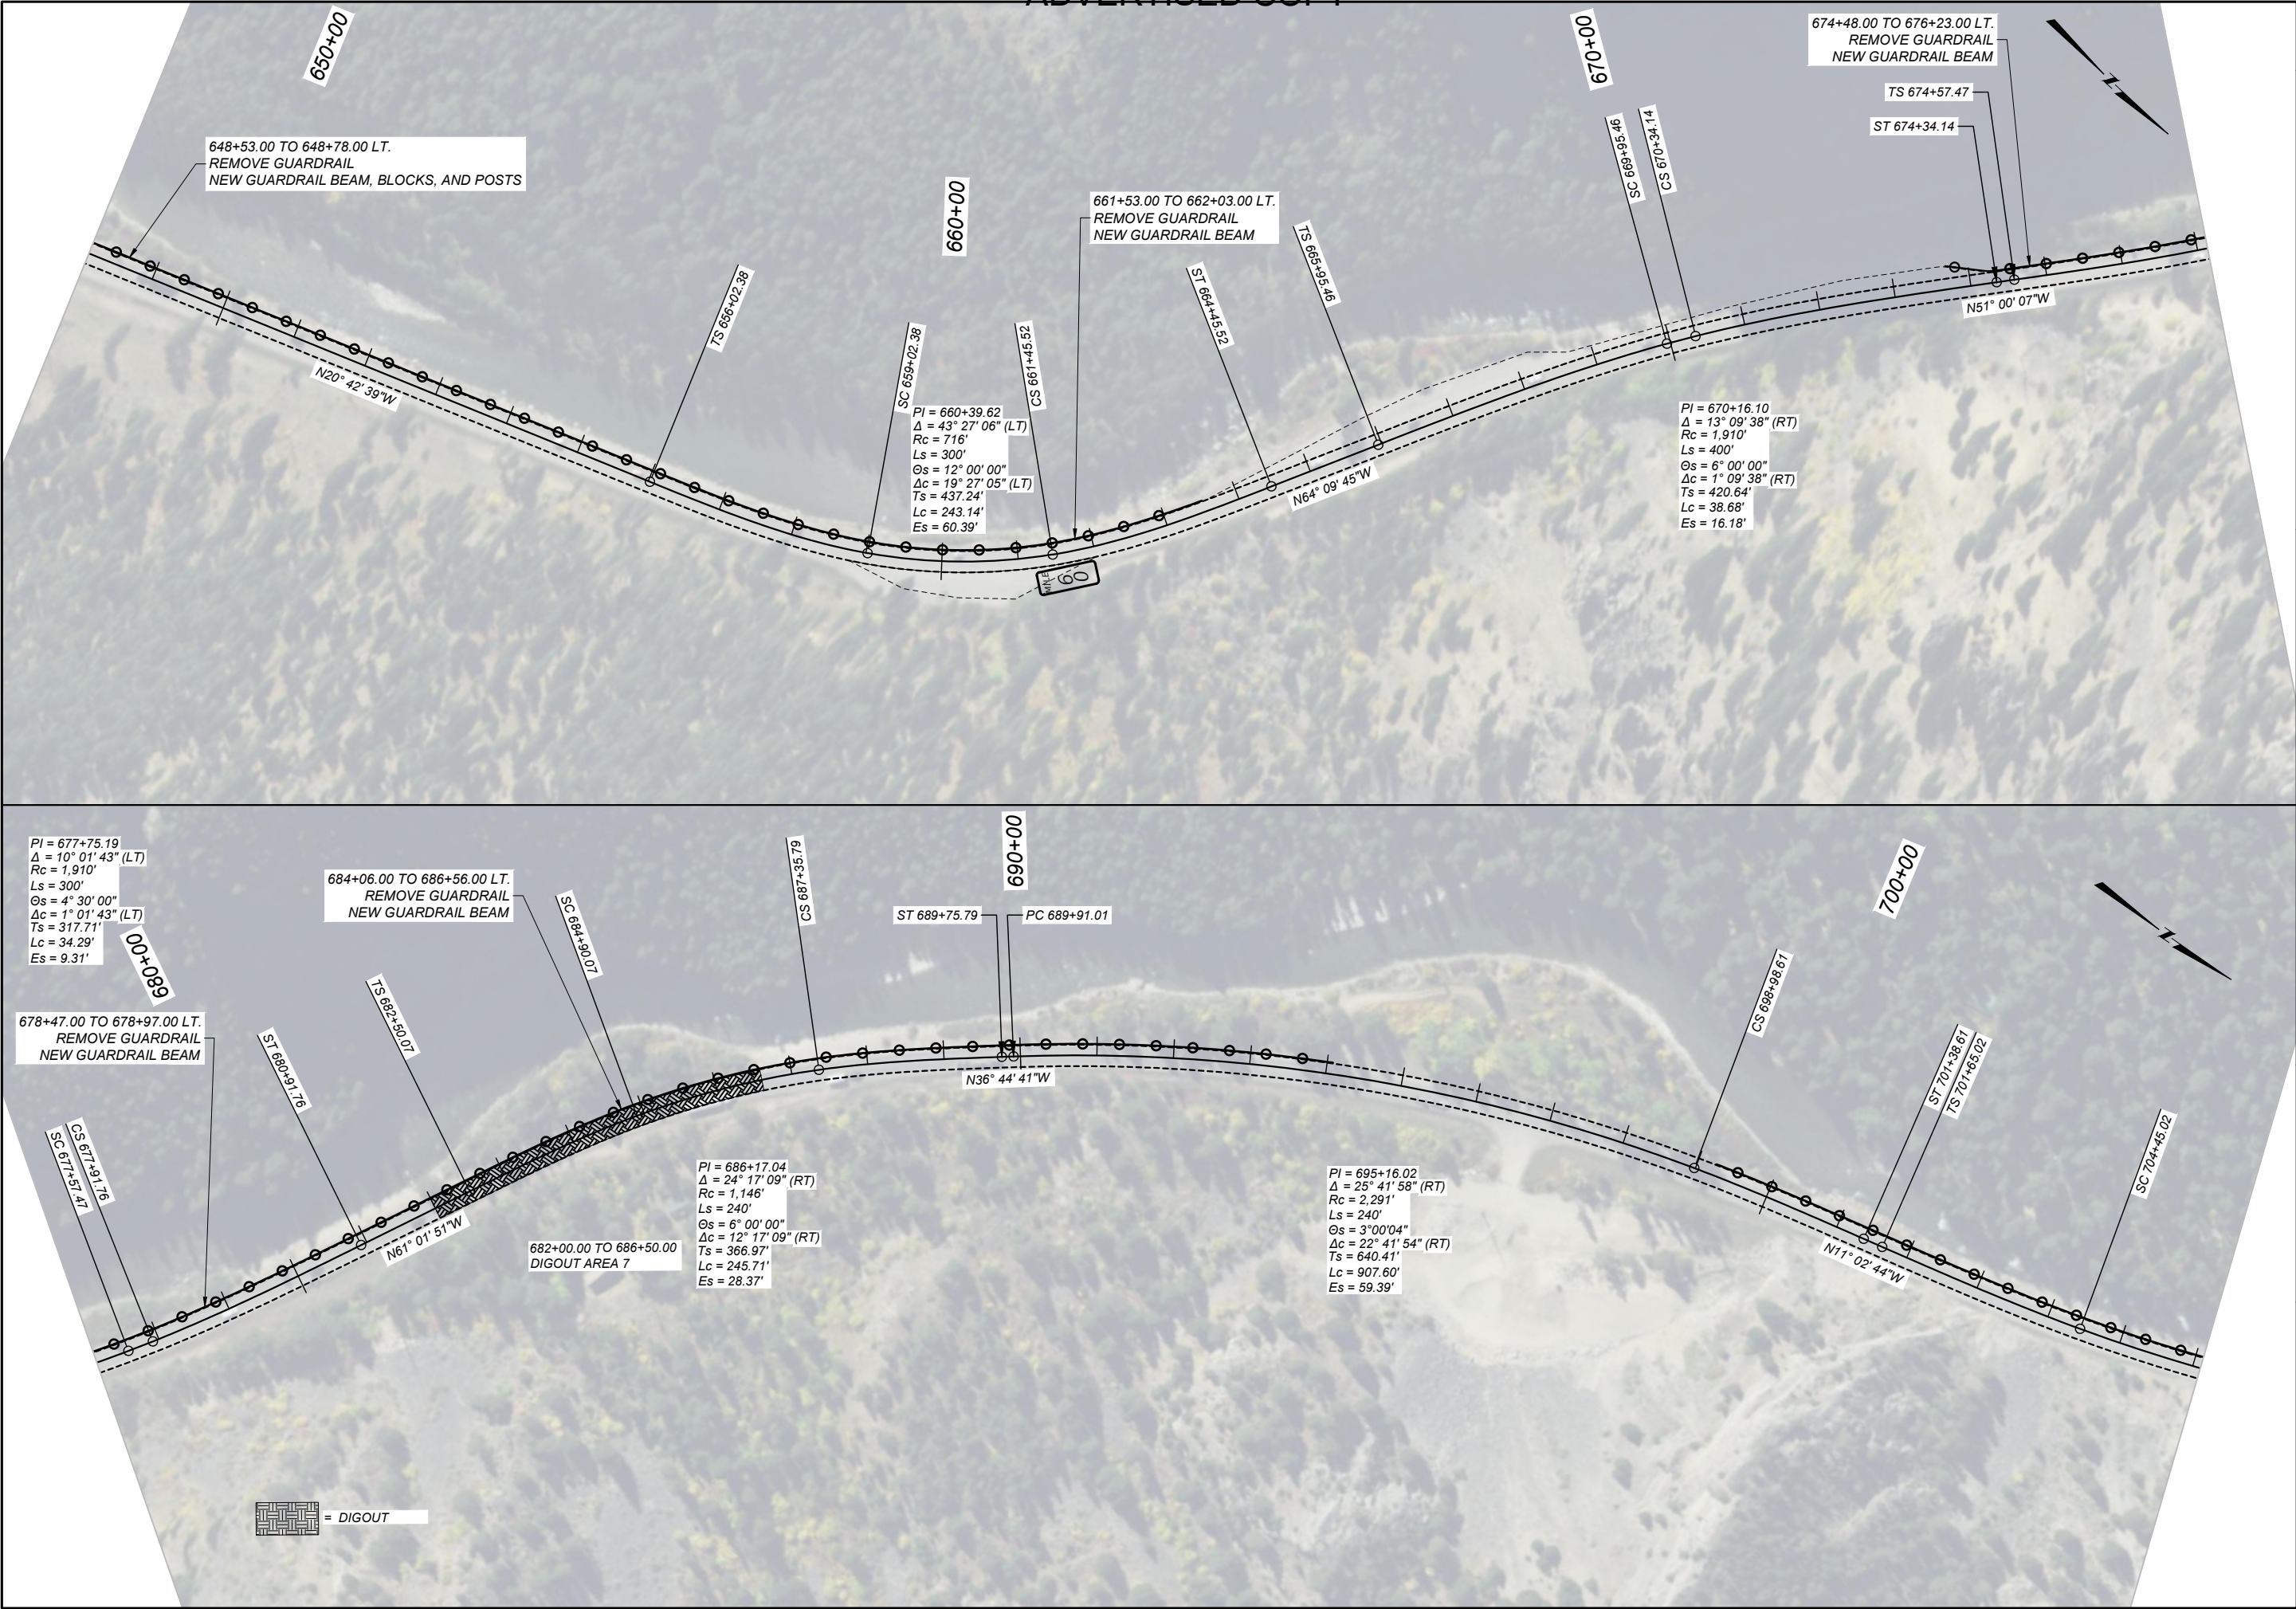

 MONTANA Department of Transportation		DESIGNED BY		PROJECT NAME	
10558000_RD_VFG_MAINLINE 5/28/2026 8:37 AM		J. BRAZILL	03/2025	BIG SKY - NORTH	
		REVIEWED BY		COUNTY	PLAN SHEET
		A. MATHEWS		GALLATIN	
		CHECKED BY		PROJECT ID	
T. JOHNSON		03/2026	UPN	NH 50-2(112)47	
		10558000RDPLN001.DWG		10558000	
SHEET NO.		36			

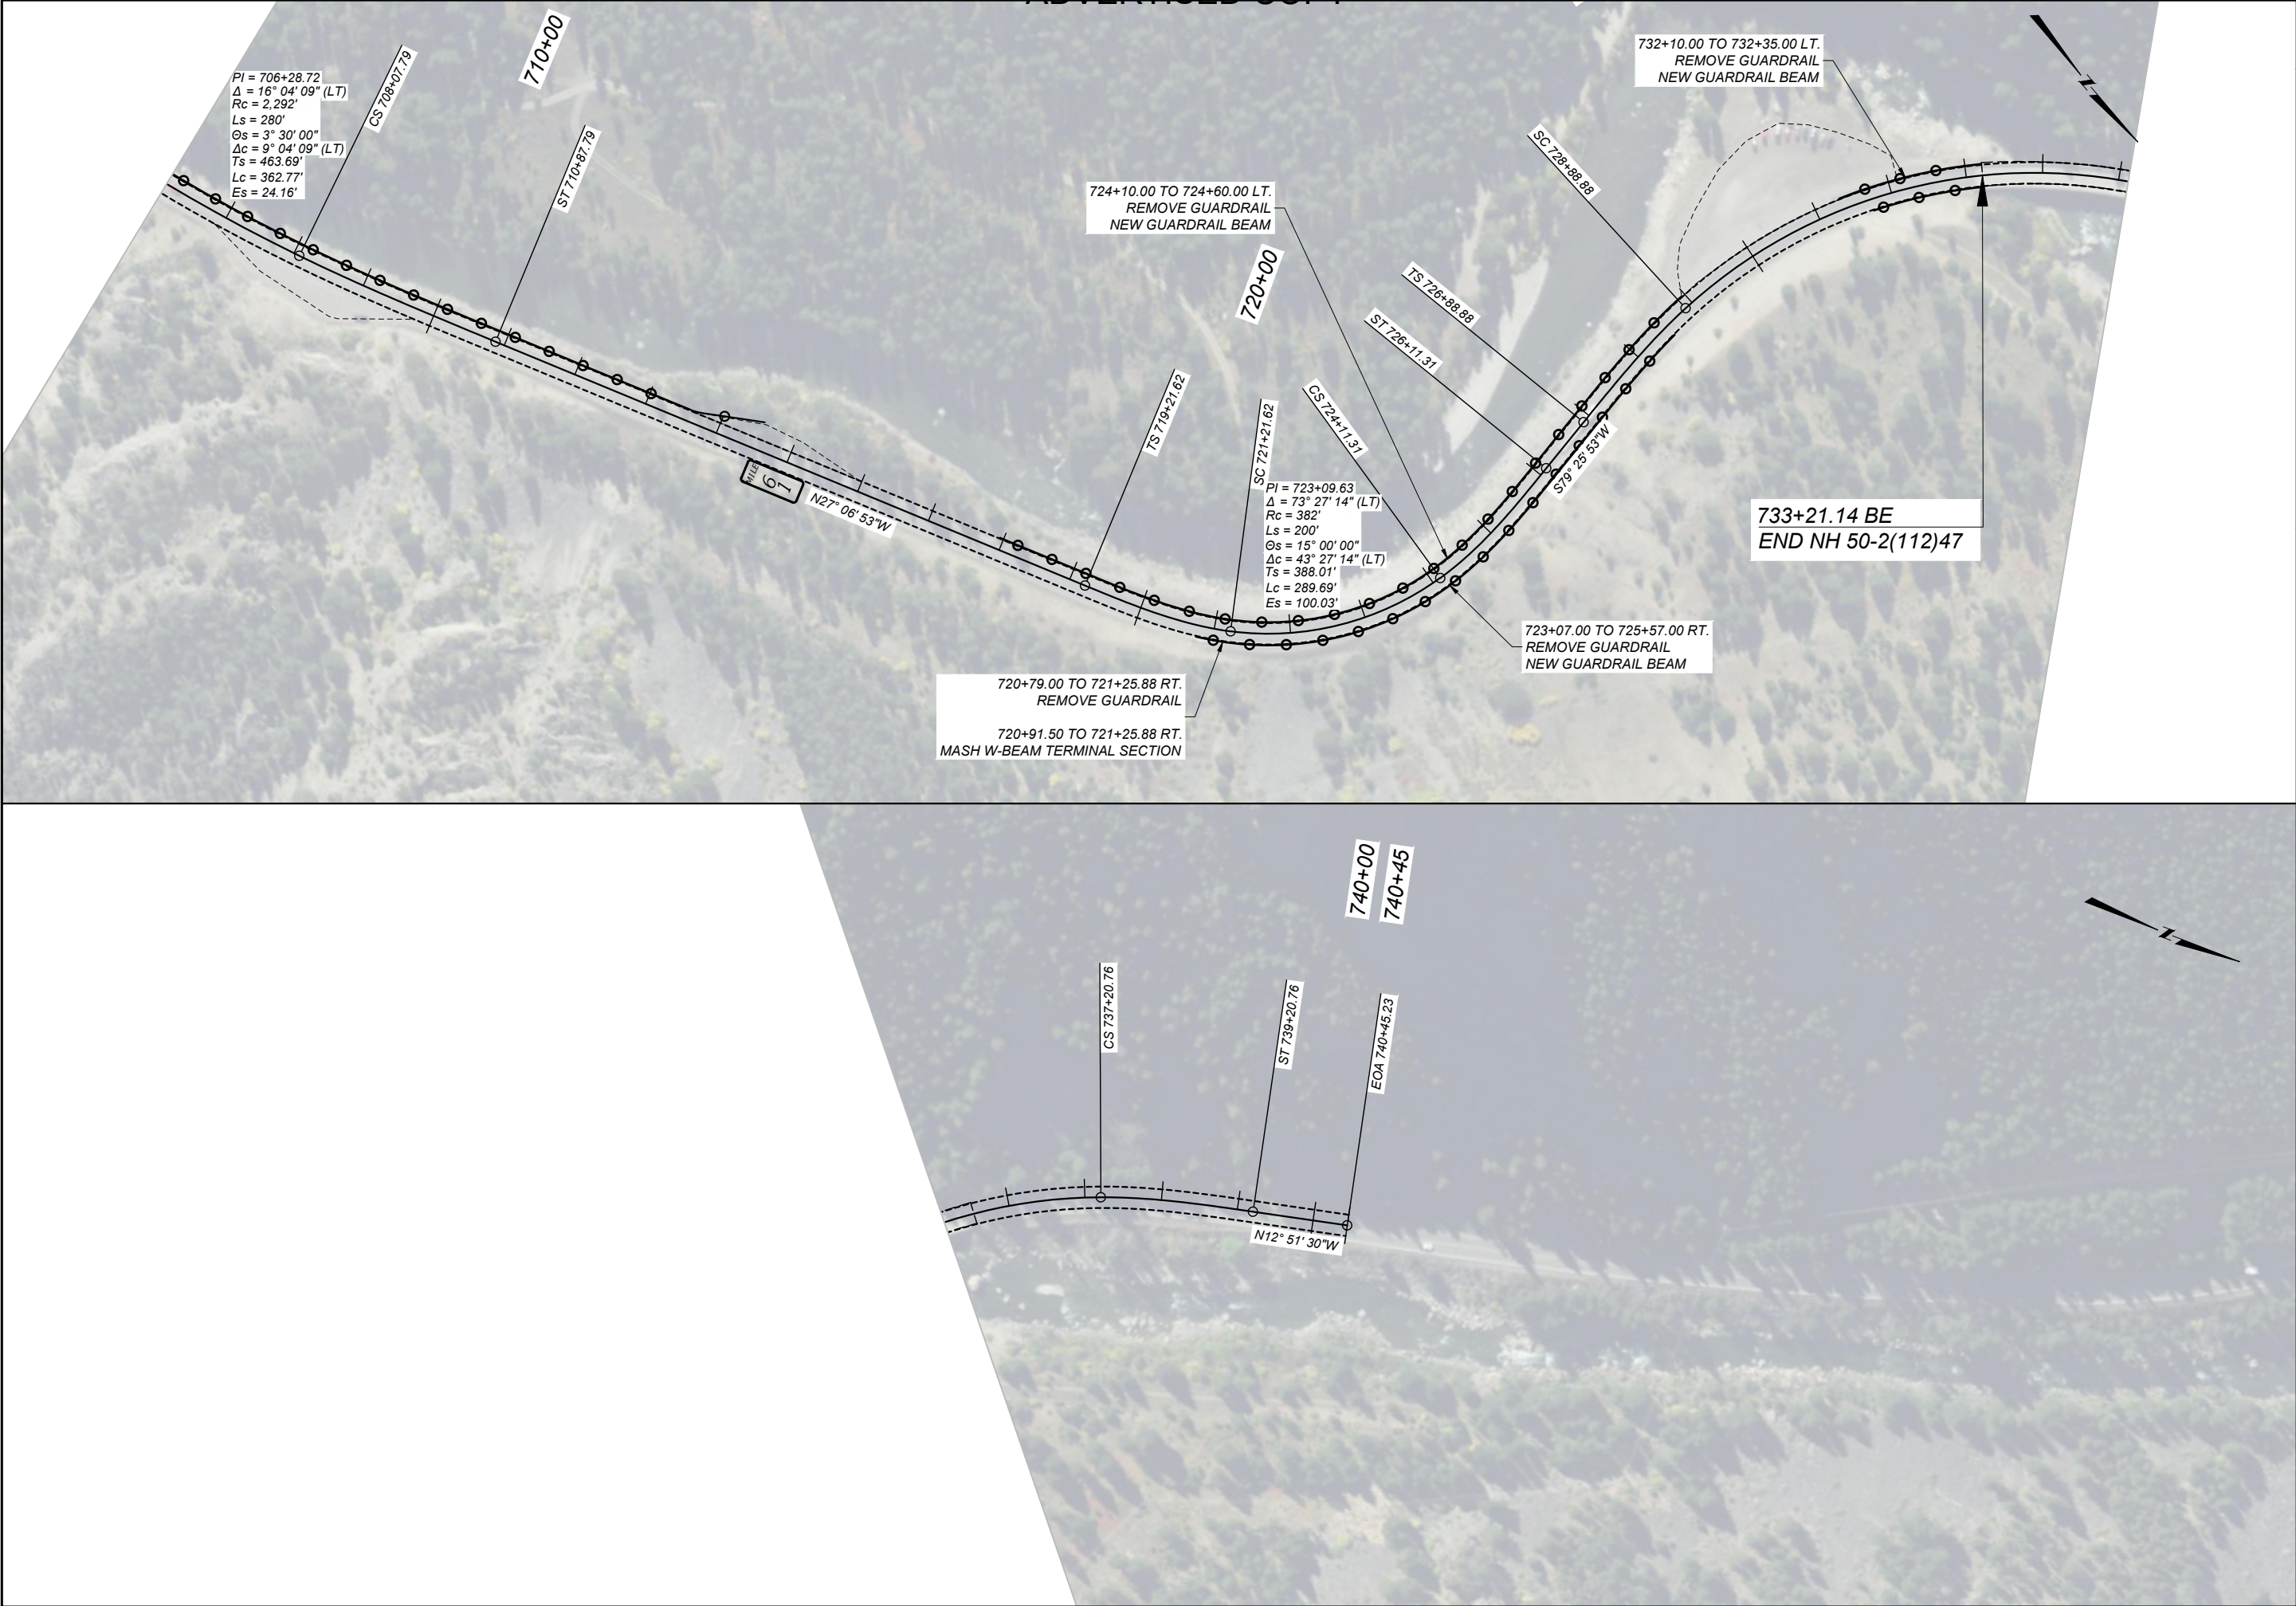

SHEET NO.		37	
PLAN SHEET			
	DESIGNED BY	J. BRAZILL	03/2025
	REVIEWED BY	A. MATHEWS	02/2026
	CHECKED BY	T. JOHNSON	03/2026
	10558000_RD_VFG_MAINLINE		
PROJECT NAME		BIG SKY - NORTH	
COUNTY		GALLATIN	
PROJECT ID		NH 50-2(112)47	
UPN		10558000	
5/28/2026 8:37 AM		10558000RDPLN001.DWG	

NOTES AND ABBREVIATIONS:

MOUNTING HEIGHT REQUIREMENTS: MOUNTING HEIGHTS SHOWN REFER TO THE BOTTOM OF THE MAJOR PANEL. SEE DETAILED DRAWINGS 619-00 & 619-08

SEE LOCATION AND SPECIFICATION SHEETS FOR PORTIONS OF PROJECT NOT INCLUDED WITHIN SIGNING PLAN SHEETS.

SIGN POSTS SYMBOLS SHOWN ARE FOR REFERENCE ONLY TO SHOW EXISTING SIGNS THAT REQUIRE NO ACTION.

SIGNING AND PAVEMENT MARKING LOCATIONS ARE APPROXIMATE. PROJECT MANAGER TO FIELD ADJUST AS NECESSARY.

ADOPT A HIGHWAY: IF SIGNS N7-1/N7-1P EXIST, CONTRACTOR WILL CONFIRM THAT THE GROUP NAME ON THE SIGN(S) EXISTING AT THE TIME OF CONSTRUCTION CORRESPONDS TO THE GROUP NAME ON THE SIGN(S) SHOWN IN PLANS. IF NAME IS DIFFERENT, PROJECT MANAGER WILL CONTACT TRAFFIC & SAFETY BUREAU SIGNING SECTION WITH THE CORRECT NAME AND A NEW SIGN DESIGN WILL BE PROVIDED.

BBR = BACKBRACING REQUIRED:

- FOR WOOD POLE SEE DET. DWG 619-22
- FOR STEEL POST 2" X 2" X 1/4" REQUIRED. SEE DET. DWG 619-16
- FOR STRUCTURAL STEEL POST 2 3/4" X 2 3/8" EXTRUDED "T" SECTION BACKBRACE REQUIRED. SEE DET. DWG 619-19
- FOR CANTILEVER POST, SEE DET. DWG 619-18
- FOR GUIDE SIGN PANELS, USE EXTRUDED "T" SECTION BACKBRACE. SEE DET. DWG 619-04

USE HARDWARE MEETING REQUIREMENTS OF SECTION 704

RSFO = REPLACE SIGN FACE ONLY

FY = FLUORESCENT YELLOW SHEETING REQUIRED

FYG = FLUORESCENT YELLOW-GREEN SHEETING REQUIRED

1 AIR = 1 OR 2 ANGLE IRONS REQUIRED
2 AIR = 2 1/2" x 2 1/2" x 3/8" x 6'-4" (37 lbs.EACH) IF Y POST DOES NOT REACH TOP 6" OF PANEL, 2 ANGLE IRONS REQUIRED.

MBB = MOUNT BACK TO BACK

CAM = CHEVRON ANGLE MOUNT (SEE DET. DWG 619-24)

CBR = CONCRETE BARRIER RAIL

× = STANDARD BREAKAWAY DEVICE:

- FOR WOOD POST SEE DETAILED DRAWING 619-20.
- FOR STRUCTURAL STEEL SEE DETAILED DRAWING 619-13.

▲ = SINGLE SQUARE TUBE REQUIRED. MOUNTED IN HEAVY DUTY STUB.

★ = TELESKOPEDED SQUARE TUBES (2-1/4" & 2-1/2") WITH SLIP BASE BREAKAWAY REQUIRED. MOUNTED IN HEAVY DUTY STUB.

■ = FRANGIBLE SIGN POST. BREAKAWAY DEVICE REQUIRED.

BGR = BEHIND GUARDRAIL

SUMMARY
SIGNING & DELINEATION QUANTITIES

MATERIAL	TOTAL	UNIT
SIGNS-ALUM REFL SHEET XI	1,737.1	SQFT
SIGNS-ALUM SHEET INCR XI	508.2	SQFT
RESET SIGNS	1	EACH
REMOVE SIGN	256	EACH
REMOVE SIGN-GUIDE	5	EACH
POSTS-STEEL U SIGN	337	LB
POLES-TREATED WOOD 4 IN	81	EACH
POLES-TREATED WOOD 5 IN	127	EACH

DELINEATION SPECIFICATIONS		
SYMBOL	DESIGN	TOTAL
	Snowpole A	553
	Snowpole C	18
	Snowpole D	74
	Snowpole F	304

SIGNING SUMMARY



MONTANA

Department of Transportation

DESIGNED BY

S. PRATT

REVIEWED BY

H. NICHOLAS

CHECKED BY

R. LUBBERS

2/2026

2/2026

2/2026

10558000\S\SUNZ01.DWG

PROJECT NAME

BIG SKY - NORTH

COUNTY

GALLATIN

PROJECT ID

NH 50-2(112)47

UPN

10558000

SIGN PLANS

5/20/2026 11:22 AM

SIGN LOCATION			PANEL SPECIFICATIONS					SIGN ASSEMBLY SPECIFICATIONS										SIGN ASSEMBLY QUANTITIES														ADDITIONAL INFORMATION		SHEET NO.	
STATION / R.P.	LFT / MDN / RGT / OH	ACTION	SIGN NO. (MUTCD / MT)	PANEL SIZE (INCHES)			FY OR FYG	BACKBRACING REQ'D / 1 OR 2 ANGLE IRONS REQ'D / MOUNT BACK TO BACK / CHEVRON ANGLE MOUNT	FEET	TYPE OF SUPPORT	SUPPORT SPACING	MOUNTING HEIGHT	FOUNDATION DEPTH	FEET			CANTILEVER	BREAKAWAY TYPE	BEHIND GUARDRAIL	PANEL (SQ. FT.)		WOOD POLE (LNR. FT.)		STEEL POST (LBS.)					# OF BREAKAWAYS	REMOVE		RESET		SIGN IMAGE	REMARKS
				W	X	H			CLEARANCE / OFFSET (SHOULDER TO EDGE OF SIGN)					X	SUPPORT LENGTH (ESTIMATED)					SHEET ALUMINUM	SHEET ALUMINUM INCREMENT	4" TOP DIA.	5" TOP DIA.	ROUND TUBULAR	SQUARE TUBULAR	STRUCTURAL STEEL	"U" POST	SIGN		GUIDE	SIGN	GUIDE			
															Y	Z																			
18+82	R	REPLACE	M1-5	24	X	24			5' Std. BGR	4" Treated Wood Pole		5.0	3.0	13.8				BGR	4.0		14								1						
			M6-1PL	21	X	15													2.2																
19+82	R	RSFO	W3-4	48	X	48											BGR	16.0										1				USE EXISTING FLASHERS AS IS			
			W16-13P	30	X	24												5.0																	
19+88	L	REPLACE	R2-1	24	X	30			2' From Path BGR	4" Treated Wood Pole		5.0	3.0	12.3				BGR	5.0		14								1						
20+56	L	REPLACE	R1-1	30	X	30			6' Std. Rural	4" Treated Wood Pole		5.0	3.0	11.5					5.2		12								1						
22+08	L	REPLACE	R4-1	24	X	30			2' From Path	4" Treated Wood Pole		5.0	3.0	11.8					5.0		12								1						
23+06	R	REPLACE	M1-5	24	X	24			2' Std. BGR	4" Treated Wood Pole		5.0	3.0	12.3				BGR	4.0		14								1						
			M6-1PL	21	X	15													2.2																
23+18	L	REPLACE	D11-1	24	X	18			2' From Path	4" Treated Wood Pole		4.0	3.0	10.6					3.0		12								1				4.0' MOUNTING HEIGHT TO R5-3		
			R5-3	24	X	24												4.0																	
23+29	OH	RSFO	D3-1	78	X	48		BBR		Overhead Str Cantilever								26.0											1				ON SIGNAL MAST ARM		
23+29	OH	RSFO	R3-5R	30	X	36		BBR		Overhead Str Cantilever								7.5											1				ON SIGNAL MAST ARM		
23+29	OH	RSFO	R3-5a	30	X	36		BBR		Overhead Str Cantilever								7.5											1				ON SIGNAL MAST ARM		
23+44	OH	RSFO	D3-1	48	X	18		BBR		Overhead Str Cantilever								6.0											1				ON SIGNAL MAST ARM		
																																		S2	
																																		S2	
																																		S2</	

PC

SIGN LOCATION			PANEL SPECIFICATIONS					SIGN ASSEMBLY SPECIFICATIONS										SIGN ASSEMBLY QUANTITIES														ADDITIONAL INFORMATION		SHEET NO.							
STATION / R.P.	LFT / MDN / RGT / OH	ACTION	SIGN NO. (MUTCD / MT)	PANEL SIZE (INCHES)			FY OR FYG	BACKBRACING REQ'D / 1 OR 2 ANGLE IRONS REQ'D	MOUNT BACK TO BACK / CHEVRON ANGLE MOUNT	FEET		TYPE OF SUPPORT	FEET				CANTILEVER	BREAKAWAY TYPE	BEHIND GUARDRAIL	PANEL (SQ. FT.)		WOOD POLE (LNR. FT.)		STEEL POST (LBS.)				# OF BREAKAWAYS	REMOVE		RESET		SIGN IMAGE	REMARKS	SIGNING SPECIFICATIONS	PROJECT NAME	COUNTY	PROJECT ID	UPN		
				W	X	H				SUPPORT SPACING	MOUNTING HEIGHT		FOUNDATION DEPTH	SUPPORT LENGTH (ESTIMATED)						SHEET ALUMINUM	SHEET ALUMINUM INCREMENT	4" TOP DIA.	5" TOP DIA.	ROUND TUBULAR	SQUARE TUBULAR	STRUCTURAL STEEL	"U" POST		SIGN	GUIDE	SIGN	GUIDE									
														X	Y	Z																									
23+65	OH	RSFO	R3-5R	30	X	36		BBR			Overhead Str Cantilever								7.5									1				ON SIGNAL MAST ARM	SIGNING SPECIFICATIONS	BIG SKY - NORTH	GALLATIN	NH 50-2(112)47	10558000				
23+87	OH	RSFO	R3-5L	30	X	36		BBR			Overhead Str Cantilever								7.5								1				ON SIGNAL MAST ARM										
24+02	R	REPLACE	W1-7a MT	72	X	42			2' Std. BGR	5" Treated Wood Pole		5.0	3.5	13.0			BGR		21.0		14						1				SEE DETAILS										
24+95	OH	RSFO	D3-1	78	X	48		BBR			Overhead Str Cantilever								26.0							1				ON SIGNAL MAST ARM											
24+95	OH	RSFO	R3-5a	30	X	36		BBR			Overhead Str Cantilever								7.5								1				ON SIGNAL MAST ARM										
24+96	OH	RSFO	R3-5L	30	X	36		BBR			Overhead Str Cantilever								7.5								1				ON SIGNAL MAST ARM										
25+13	R	RSFO	N6-2	24	X	18											BGR		3.0									1													
26+25	L	REPLACE	M1-5	24	X	24			2' From Path BGR	4" Treated Wood Pole		5.0	3.0	14.0			BGR		4.0		14								1												
			M6-1PR	21	X	15													2.2																						
28+10	L	RSFO	N6-2	24	X	18											BGR		3.0									1													
28+45	R	REPLACE	D10-2 (2x)	10	X	27			MBB	4' Std. BGR	2.0lb Steel U Post		4' Stl U-RP/M	3.0	11.3			BGR		3.8					23			1													
28+59	L	REPLACE	D9-10	24	X	24				2' From Path	4" Treated Wood Pole		5.3	3.0	11.7					4.0		12							1												
			M6-1PR	21	X	15													2.2													BLUE BACKGROUND									
29+33	R	REPLACE	R2-1	24	X	30				10' Std. Rural	4" Treated Wood Pole		5.0	3.0	12.3					5.0		14							1												

SIGN PLANS

DESIGNED BY
S. PRATT

REVIEWED BY
H. NICHOLAS

CHECKED BY
R. LUBBERS

2/2026

2/2026

2/2026

10558000\SUMZ01.DWG

5/20/2026 11:22 AM

SIGN LOCATION			PANEL SPECIFICATIONS					SIGN ASSEMBLY SPECIFICATIONS										SIGN ASSEMBLY QUANTITIES														ADDITIONAL INFORMATION			
STATION / R.P.	LFT / MDN / RGT / OH	ACTION	SIGN NO. (MUTCD / MT)	PANEL SIZE (INCHES)			FY OR FYG	BACKBRACING REQ'D / 1 OR 2 ANGLE IRONS REQ'D	MOUNT BACK TO BACK / CHEVRON ANGLE MOUNT	FEET CLEARANCE / OFFSET (SHOULDER TO EDGE OF SIGN)	TYPE OF SUPPORT	FEET						CANTILEVER	BREAKAWAY TYPE	BEHIND GUARDRAIL	PANEL (SQ. FT.)		WOOD POLE (LNR. FT.)		STEEL POST (LBS.)				# OF BREAKAWAYS	REMOVE		RESET		SIGN IMAGE	REMARKS
				W	X	H						SUPPORT SPACING	MOUNTING HEIGHT	FOUNDATION DEPTH	SUPPORT LENGTH (ESTIMATED)						SHEET ALUMINUM	SHEET ALUMINUM INCREMENT	4" TOP DIA.	5" TOP DIA.	ROUND TUBULAR	SQUARE TUBULAR	STRUCTURAL STEEL	"U" POST		SIGN	GUIDE	SIGN	GUIDE		
															X	Y	Z																		
29+72	L	RSFO	W3-4	48	X	48														16.0										1				USE EXISTING FLASHERS AS IS	
			W16-13P	30	X	24														5.0															
31+24	R	REPLACE	N7-1 MT	36	X	48				10' Std. Rural	5" Treated Wood Pole		5.1	3.5	14.3			X		12.0				16						1					
			N7-1P MT	36	X	12														3.0														GALLATIN RIVER GUIDES	
31+25	L	REPLACE	D9-2	24	X	24				10' Std. Rural	4" Treated Wood Pole		5.3	3.0	12.0					4.0			12							1					
			M6-1PR	21	X	15														2.2														BLUE BACKGROUND	
32+25	L	RSFO	D1-2	132	X	42															38.5										1				
			RS-105	24	X	24														4.0															
			D9-99C	21	X	15														2.2														BROWN BACKGROUND	
			RS-128	24	X	24														4.0															
			D9-99C	21	X	15														2.2														BROWN BACKGROUND	
33+16	L	USE AS IS	BY OTHERS																																LOGO SIGNS
33+21	L	REPLACE	N7-1 MT	36	X	48				10' Std. Rural	5" Treated Wood Pole		5.1	3.5	14.3			X		12.0				16						1					
			N7-1P MT	36	X	12														3.0														BLUE RIBBON BUILDERS, INC.	

SHEET NO.
S4

SIGNING
SPECIFICATIONS

PROJECT NAME
BIG SKY - NORTH

COUNTY
GALLATIN

PROJECT ID
NH 50-2(112)47

UPN
10558000

DESIGNED BY
S. PRATT

REVIEWED BY
H. NICHOLAS

CHECKED BY
R. LUBBERS

DATE
2/2026

MONTANA
Department of Transportation

SIGN PLANS

10558000\SUNZ01.DWG
5/20/2026 11:22 AM

10558000

SIGN LOCATION			PANEL SPECIFICATIONS				SIGN ASSEMBLY SPECIFICATIONS											SIGN ASSEMBLY QUANTITIES													ADDITIONAL INFORMATION	
STATION / R.P.	LFT / MDN / RGT / OH	ACTION	SIGN NO. (MUTCD / MT)	PANEL SIZE (INCHES)			FY OR FYG	BACKBRACING REQ'D / 1 OR 2 ANGLE IRONS REQ'D	MOUNT BACK TO BACK / CHEVRON ANGLE MOUNT	FEET CLEARANCE / OFFSET (SHOULDER TO EDGE OF SIGN)	TYPE OF SUPPORT	SUPPORT SPACING	FEET					CANTILEVER	BREAKAWAY TYPE	BEHIND GUARDRAIL	PANEL (SQ. FT.)		WOOD POLE (LNR. FT.)		STEEL POST (LBS.)				# OF BREAKAWAYS	REMOVE		RESET		SIGN IMAGE	REMARKS	
				W	X	H							SUPPORT HEIGHT	FOUNDATION DEPTH	SUPPORT LENGTH (ESTIMATED)						SHEET ALUMINUM	SHEET ALUMINUM INCREMENT	4" TOP DIA.	5" TOP DIA.	ROUND TUBULAR	SQUARE TUBULAR	STRUCTURAL STEEL	"U" POST		SIGN	GUIDE	SIGN	GUIDE	
															X	Y	Z	
36+40	L	USE AS IS	BY OTHERS	

SHEET NO.
S5

SIGNING
SPECIFICATIONS

PROJECT NAME
BIG SKY - NORTH

COUNTY
GALLATIN

PROJECT ID
NH 50-2(112)47

UPN
10558000

DESIGNED BY
S. PRATT

REVIEWED BY
H. NICHOLAS


CHECKED BY
R. LUBBERS

DATE
2/2026

MONTANA
Department of Transportation

SIGN PLANS

10558000\SUNZ01.DWG
5/20/2026 11:22 AM

 SIGN LOCATION			PANEL SPECIFICATIONS				SIGN ASSEMBLY SPECIFICATIONS										SIGN ASSEMBLY QUANTITIES														ADDITIONAL INFORMATION		SHEET NO.				
STATION / R.P.	LFT / MDN / RGT / OH	ACTION	SIGN NO. (MUTCD / MT)	PANEL SIZE (INCHES)			FY OR FYG	BACKBRACING REQ'D / 1 OR 2 ANGLE IRONS REQ'D	MOUNT BACK TO BACK / CHEVRON ANGLE MOUNT	FEET CLEARANCE / OFFSET (SHOULDER TO EDGE OF SIGN)	TYPE OF SUPPORT	SUPPORT SPACING	FEET				CANTILEVER	BREAKAWAY TYPE	BEHIND GUARDRAIL	PANEL (SQ. FT.)		WOOD POLE (LNR. FT.)		STEEL POST (LBS.)				# OF BREAKAWAYS	REMOVE		RESET		SIGN IMAGE	REMARKS			
				W	X	H							SUPPORT SPACING	MOUNTING HEIGHT	FOUNDATION DEPTH	SUPPORT LENGTH (ESTIMATED)				SHEET ALUMINUM	SHEET ALUMINUM INCREMENT	4" TOP DIA.	5" TOP DIA.	ROUND TUBULAR	SQUARE TUBULAR	STRUCTURAL STEEL	"U" POST		SIGN	GUIDE	SIGN	GUIDE					
																X																				Y	Z
54+69	L	REPLACE	W3-5	36	X	36				10' Std. Rural	4" Treated Wood Pole		5.0	3.0	13.9					9.0		14															
61+24	R	REPLACE	W2-2R	30	X	30				2' Std. BGR	4" Treated Wood Pole		5.6	3.0	13.1				BGR	6.3		14															
			W13-1P	18	X	18													2.3																		
67+31	L	REPLACE	OM3-L	12	X	36				10' Std. Rural	2.0lb Steel U Post	4' Std U-RP/M	3.0	13.3					3.0							27		1									
67+58	L	REPLACE	OM3-R	12	X	36				10' Std. Rural	2.0lb Steel U Post	4' Std U-RP/M	3.0	13.3					3.0							27		1									
74+57	L	REPLACE	W11-13 MT	30	X	30				10' Std. Rural	4" Treated Wood Pole		5.0	3.0	13.9					6.3		14							1								
77+69	R	REPLACE	W14-3	48	X	36	FY	BBR		10' Std. Rural	4" Treated Wood Pole		5.0	3.0	12.7					5.5		14							1								
78+53	R	REPLACE	D10-2 (2x)	10	X	27			MBB	4' Std. Rural	2.0lb Steel U Post	4' Std U-RP/M	3.0	9.9					3.8							20		1									
80+32	R	REPLACE	R16-8	42	X	18				10' Std. Rural	4" Treated Wood Pole		5.0	3.0	11.2					5.3		12							1								
87+05	L	REPLACE	W14-3	48	X	36	FY	BBR		10' Std. Rural	4" Treated Wood Pole		5.0	3.0	12.7					5.5		14							1								
98+94	R	REMOVE SIGN																										1									
																																					
116+89	L	USE AS IS	BY OTHERS																																		
122+02	R	RSFO	N6-2	30	X	18												BGR	3.8										1								
123+82	L	RSFO	N6-2	30	X	18												BGR	3.8										1								

PROJECT NAME

BIG SKY - NORTH

COUNTY

GALLATIN

PROJECT ID

NH 50-2(112)47

UPN

10558000

DESIGNED BY

S. PRATT

REVIEWED BY

H. NICHOLAS

CHECKED BY

R. LUBBERS

2/2026

2/2026

2/2026

10558000(S)JUN201.DWG

MONTANA

Department of Transportation

SIGN PLANS

5/20/2026 11:22 AM

hcr

SIGN LOCATION			PANEL SPECIFICATIONS				SIGN ASSEMBLY SPECIFICATIONS										SIGN ASSEMBLY QUANTITIES													ADDITIONAL INFORMATION		SHEET NO.							
STATION / R.P.	LFT / MDN / RGT / OH	ACTION	SIGN NO. (MUTCD / MT)	PANEL SIZE (INCHES)			FY OR FYG	BACKBRACING REQ'D / 1 OR 2 ANGLE IRONS REQ'D	MOUNT BACK TO BACK / CHEVRON ANGLE MOUNT	FEET	TYPE OF SUPPORT	FEET							CANTILEVER	BREAKAWAY TYPE	BEHIND GUARDRAIL	PANEL (SQ. FT.)		WOOD POLE (LNR. FT.)		STEEL POST (LBS.)						# OF BREAKAWAYS	REMOVE		RESET		SIGN IMAGE	REMARKS	SIGNING SPECIFICATIONS
				W	X	H				CLEARANCE / OFFSET (SHOULDER TO EDGE OF SIGN)		SUPPORT SPACING	MOUNTING HEIGHT	FOUNDATION DEPTH	SUPPORT LENGTH (ESTIMATED)			SHEET ALUMINUM				SHEET ALUMINUM INCREMENT	4" TOP DIA.	5" TOP DIA.	ROUND TUBULAR	SQUARE TUBULAR	STRUCTURAL STEEL	"U" POST	SIGN	GUIDE	SIGN		GUIDE						
															X	Y	Z																						
123+84	R	RSFO	W11-18	48	X	48														16.0									1					USE EXISTING FLASHER AS IS	BIG SKY - NORTH GALLATIN NH 50-2(112)47 10558000				
		REMOVE SIGN	W10-14P																																				
132+89	R	REPLACE	N7-1 MT	36	X	48			10' Std. Rural	5" Treated Wood Pole		5.1	3.5	14.3				X		12.0			16						1						BIG SKY SNO				
			N7-1P MT	36	X	12													3.0															BIG SKY SNO					
133+24	R	NEW	D10-2 (2x)	10	X	27			4' Std. Rural	2.0lb Steel U Post		4' Std U - RP/M	3.0	9.9						3.8						20									GALLATIN RIVER GUIDES				
133+44	L	REPLACE	N7-1 MT	36	X	48			10' Std. Rural	5" Treated Wood Pole		5.1	3.5	14.3				X		12.0			16						1						GALLATIN RIVER GUIDES				
			N7-1P MT	36	X	12													3.0																	GALLATIN RIVER GUIDES			
139+11	R	REPLACE	W1-4R	30	X	30	FY		10' Std. Rural	4" Treated Wood Pole		5.6	3.0	13.8						6.3		14							1						45 MPH				
			W13-1P	18	X	18	FY												2.3																				
144+88	R	REPLACE	W2-1	30	X	30			10' Std. Rural	5" Treated Wood Pole		5.6	3.5	14.3				X		6.3		16							1						1000 FEET				
			W16-2P	24	X	18													3.0																				
154+38	R	REPLACE	W1-8 (2x)	18	X	24	FY		CAM	10' Std. Rural	5" Treated Wood Pole		7.0	3.5	14.2				X		6.0		16						1						SIGN PLANS				
155+95	R	REPLACE	W1-8 (2x)	18	X	24	FY		CAM	10' Std. Rural	5" Treated Wood Pole		7.0	3.5	14.2				X		6.0		16						1										

hcr

SIGN LOCATION			PANEL SPECIFICATIONS					SIGN ASSEMBLY SPECIFICATIONS								SIGN ASSEMBLY QUANTITIES														ADDITIONAL INFORMATION		SHEET NO.						
STATION / R.P.	LFT / MDN / RGT / OH	ACTION	SIGN NO. (MUTCD / MT)	PANEL SIZE (INCHES)			FY OR FYG	BACKBRACING REQ'D / 1 OR 2 ANGLE IRONS REQ'D	MOUNT BACK TO BACK / CHEVRON ANGLE MOUNT	FEET CLEARANCE / OFFSET (SHOULDER TO EDGE OF SIGN)	TYPE OF SUPPORT	SUPPORT SPACING	FEET				CANTILEVER	BREAKAWAY TYPE	BEHIND GUARDRAIL	PANEL (SQ. FT.)		WOOD POLE (LNR. FT.)			STEEL POST (LBS.)				# OF BREAKAWAYS	REMOVE		RESET		SIGN IMAGE	REMARKS			
				W	X	H							SUPPORT SPACING	MOUNTING HEIGHT	FOUNDATION DEPTH	SUPPORT LENGTH (ESTIMATED)				SHEET ALUMINUM	SHEET ALUMINUM INCREMENT	4" TOP DIA.	5" TOP DIA.	6" TOP DIA.	ROUND TUBULAR	SQUARE TUBULAR	STRUCTURAL STEEL	"U" POST		SIGN	GUIDE	SIGN	GUIDE					
																X																					Y	Z
187+31	L	REPLACE	W1-8 (2x)	18	X	24	FY		CAM	10' Std. Rural	5" Treated Wood Pole		7.0	3.5	14.2				X		6.0			16						1								
190+08	R	REPLACE	R4-14	30	X	42				10' Std. Rural	4" Treated Wood Pole		5.0	3.0	13.5						8.8		14							1								
191+61	L	REPLACE	W1-2L	30	X	30	FY			10' Std. Rural	4" Treated Wood Pole		5.0	3.0	13.2						6.3		14							1								
201+92	L	REPLACE	W14-3	48	X	36	FY	BBR		10' Std. Rural	4" Treated Wood Pole		5.0	3.0	12.7						5.5		14							1								
202+50	R	NEW	D17-7 (MOD)	54	X	30				10' Std. Rural	5" Treated Wood Pole		5' Std - Prima	3.5	12.7				X			11.3		14														
207+50	R	RSFO	D17-6 (MOD)	54	X	30															11.3									1								
209+72	R	REUSE SIGN FACE	USFS							10' Std. Rural	5" Treated Wood Pole		5.0	3.5	13.1				X					14								1			USFS - DEER CREEK TRAILHEAD			
			USFS																																			
213+08	L	REPLACE	R1-1	30	X	30				6' Rural	4" Treated Wood Pole		5.0	3.0	11.5						5.2		12							1								
216+39	L	USE AS IS	USFS																BGR																USFS - DEER CREEK TRAILHEAD			
231+21	L	RSFO	D17-6 (MOD)	54	X	30															11.3										1							
232+16	R	REPLACE	W8-14	30	X	30				10' Std. Rural	4" Treated Wood Pole		5.0	3.0	13.2						6.3		14								1							
232+94	R	REPLACE	W1-4L	30	X	30	FY			10' Std. Rural	5" Treated Wood Pole		5.6	3.5	13.8				X		6.3		14								1							
			W13-1P	18	X	18	FY														2.3																	
236+12	R	REPLACE	W1-8 (2x)	18	X	24	FY		CAM	10' Std. Rural	5" Treated Wood Pole		7.0	3.5	14.2				X		6.0			16							1							

MONTANA

Department of Transportation

DESIGNED BY

S. PRATT

2/2026

REVIEWED BY

H. NICHOLAS

2/2026

CHECKED BY

R. LUBBERS

2/2026

SIGN PLANS

PROJECT NAME

BIG SKY - NORTH

COUNTY

GALLATIN

PROJECT ID

NH 50-2(112)47

UPN

10558000

10558000\SIS\JUN201.DWG

5/20/2026 11:22 AM

SIGNING SPECIFICATIONS

S9



MONTANA
Department of Transportation

SIGN PLANS

DESIGNED BY
S. PRATT

REVIEWED BY
H. NICHOLAS

CHECKED BY
R. LUBBERS

PROJECT NAME
BIG SKY - NORTH

COUNTY
GALLATIN

PROJECT ID
NH 50-2(112)47

UPN
10558000


2/2026

2/2026

2/2026

10558000(S)SUMZ01.DWG

5/20/2026 11:22 AM

 SIGN LOCATION			PANEL SPECIFICATIONS					SIGN ASSEMBLY SPECIFICATIONS										SIGN ASSEMBLY QUANTITIES														ADDITIONAL INFORMATION		SHEET NO.		
STATION / R.P.	LFT / MDN / RGT / OH	ACTION	SIGN NO. (MUTCD / MT)	PANEL SIZE (INCHES)			FY OR FYG	BACKBRACING REQ'D / 1 OR 2 ANGLE IRONS REQ'D	MOUNT BACK TO BACK / CHEVRON ANGLE MOUNT	FEET CLEARANCE / OFFSET (SHOULDER TO EDGE OF SIGN)	TYPE OF SUPPORT	SUPPORT SPACING	FEET				CANTILEVER	BREAKAWAY TYPE	BEHIND GUARDRAIL	PANEL (SQ. FT.)		WOOD POLE (LNR. FT.)		STEEL POST (LBS.)				# OF BREAKAWAYS	REMOVE		RESET		SIGN IMAGE	REMARKS		
				W	X	H							MOUNTING HEIGHT	FOUNDATION DEPTH	SUPPORT LENGTH (ESTIMATED)					SHEET ALUMINUM	SHEET ALUMINUM INCREMENT	4" TOP DIA.	5" TOP DIA.	ROUND TUBULAR	SQUARE TUBULAR	STRUCTURAL STEEL	"U" POST		SIGN	GUIDE	SIGN	GUIDE				
															X	Y																			Z	
237+89	R	REPLACE	W1-8 (2x)	18	X	24	FY		CAM	10' Std. Rural	5" Treated Wood Pole		7.0	3.5	14.2				X		6.0			16							1					
238+66	R	REPLACE	D10-2 (2x)	10	X	27			MBB	4' Std. Rural	2.0lb Steel U Post		4' Std U-RP/M	3.0	9.9						3.8							20		1						
239+04	R	REPLACE	N7-1 MT	36	X	48				10' Std. Rural	5" Treated Wood Pole		5.1	3.5	14.3				X		12.0			16						1						
			N7-1P MT	36	X	12															3.0														BIG SKY CHRISTIAN FELLOWSHIP	
239+08	L	REPLACE	N7-1 MT	36	X	48				5' Std. BGR	5" Treated Wood Pole		5.1	3.5	15.1					BGR	12.0			16						1						
			N7-1P MT	36	X	12															3.0														BIG SKY SNO	
239+65	R	REPLACE	W1-8 (2x)	18	X	24	FY		CAM	10' Std. Rural	5" Treated Wood Pole		7.0	3.5	14.2				X		6.0			16						1						
241+42	R	REPLACE	W1-8 (2x)	18	X	24	FY		CAM	10' Std. Rural	5" Treated Wood Pole		7.0	3.5	14.2				X		6.0			16						1						
243+21	R	REPLACE	W1-8 (2x)	18	X	24	FY		CAM	10' Std. Rural	5" Treated Wood Pole		7.0	3.5	14.2				X		6.0			16						1						
244+51	R	REPLACE	W11-13 MT	30	X	30				10' Std. Rural	4" Treated Wood Pole		5.0	3.0	13.2						6.3		14							1						
245+40	L	RSFO	D17-7 (MOD)	54	X	30															11.3									1						
246+57	L	NEW	W1-8 (2x)	18	X	24	FY		CAM	5' Std. BGR	5" Treated Wood Pole		7.0	3.5	14.2					BGR	6.0			16												
248+14	L	REPLACE	W1-8 (2x)	18	X	24	FY		CAM	5' Std. BGR	5" Treated Wood Pole		7.0	3.5	14.2					BGR	6.0			16					1							
249+69	L	REPLACE	W1-8 (2x)	18	X	24	FY		CAM	5' Std. BGR	5" Treated Wood Pole		7.0	3.5	14.2					BGR	6.0			16					1							
252+15	L	REPLACE	W1-8 (2x)	18	X	24	FY		CAM	5' Std. BGR	5" Treated Wood Pole		7.0	3.5	14.2					BGR	6.0			16					1							
252+62	L	RSFO	D17-6 (MOD)	54	X	30																11.3								1						
253+69	L	REPLACE	W1-8 (2x)	18	X	24	FY		CAM	5' Std. BGR	5" Treated Wood Pole		7.0	3.5	14.2					BGR	6.0			16						1						

PROJECT NAME

BIG SKY - NORTH

COUNTY

GALLATIN

PROJECT ID

NH 50-2(112)47

UPN

10558000

DESIGNED BY

S. PRATT

REVIEWED BY

H. NICHOLAS

CHECKED BY

R. LUBBERS

DATE

2/2026

DATE

2/2026

DATE

2/2026

FILE

10558000\SUNZ01.DWG

DATE

5/20/2026 11:22 AM

MONTANA

Department of Transportation

SIGN PLANS

PC

SIGN LOCATION			PANEL SPECIFICATIONS					SIGN ASSEMBLY SPECIFICATIONS								SIGN ASSEMBLY QUANTITIES													ADDITIONAL INFORMATION		SHEET NO.			
STATION / R.P.	LFT / MDN / RGT / OH	ACTION	SIGN NO. (MUTCD / MT)	PANEL SIZE (INCHES)			FY OR FYG	BACKBRACING REQ'D / 1 OR 2 ANGLE IRONS REQ'D	MOUNT BACK TO BACK / CHEVRON ANGLE MOUNT	FEET CLEARANCE / OFFSET (SHOULDER TO EDGE OF SIGN)	TYPE OF SUPPORT	SUPPORT SPACING	FEET				CANTILEVER	BREAKAWAY TYPE	BEHIND GUARDRAIL	PANEL (SQ. FT.)		WOOD POLE (LNR. FT.)		STEEL POST (LBS.)				# OF BREAKAWAYS	REMOVE		RESET		SIGN IMAGE	REMARKS
				W	X	H							FOUNDAION DEPTH	SUPPORT LENGTH (ESTIMATED)						SHEET ALUMINUM	SHEET ALUMINUM INCREMENT	4" TOP DIA.	5" TOP DIA.	ROUND TUBULAR	SQUARE TUBULAR	STRUCTURAL STEEL	"U" POST		SIGN	GUIDE	SIGN	GUIDE		
														X	Y	Z																		
255+23	L	REPLACE	W1-8 (2x)	18	X	24	FY		CAM	5' Std. BGR	5" Treated Wood Pole		7.0	3.5	14.2				BGR	6.0			16						1					
256+81	L	REPLACE	W1-8 (2x)	18	X	24	FY		CAM	5' Std. BGR	5" Treated Wood Pole		7.0	3.5	14.2				BGR	6.0			16						1					
258+78	R	REPLACE	R8-5	24	X	30				10' Std. Rural	4" Treated Wood Pole		5.0	3.0	12.2					5.0		14							1					
261+20	L	REPLACE	W1-4L	30	X	30	FY			5' Std. BGR	4" Treated Wood Pole		5.6	3.0	14.6				BGR	6.3		16							1					
			W13-1P	18	X	18	FY													2.3														
262+80	R	RSFO	D17-7 (MOD)	54	X	30														11.3								1						
267+84	L	RSFO	D17-7 (MOD)	54	X	30														11.3								1						
275+05	R	RSFO	D17-6 (MOD)	54	X	30														11.3								1						
275+81	R	REPLACE	W1-5R	30	X	30	FY			10' Std. Rural	4" Treated Wood Pole		5.6	3.0	13.8					6.3		14							1					
			W13-1P	18	X	18	FY													2.3														
278+32	L	NEW	W1-8 (2x)	18	X	24	FY		CAM	5' Std. BGR	5" Treated Wood Pole		7.0	3.5	14.2				BGR	6.0			16											
279+89	L	REPLACE	W1-8 (2x)	18	X	24	FY		CAM	5' Std. BGR	5" Treated Wood Pole		7.0	3.5	14.2				BGR	6.0			16					1						
281+42	L	REPLACE	W1-8 (2x)	18	X	24	FY		CAM	5' Std. BGR	5" Treated Wood Pole		7.0	3.5	14.2				BGR	6.0			16					1						
283+00	L	NEW	W1-8 (2x)	18	X	24	FY		CAM	5' Std. BGR	5" Treated Wood Pole		7.0	3.5	14.2				BGR	6.0			16											
289+90	R	REPLACE	D10-2 (2x)	10	X	27				4' Std. Rural	2.0lb Steel U Post		4' Std U-RP/M	3.0	9.9					3.8						20		1						
293+74	L	REPLACE	W8-14	30	X	30				5' Std. BGR	4" Treated Wood Pole		5.0	3.0	14.0				BGR	6.3		16							1					

MONTANA

Department of Transportation

DESIGNED BY

S. PRATT

REVIEWED BY

H. NICHOLAS

CHECKED BY

R. LUBBERS

2/2026

2/2026

2/2026

PROJECT NAME

BIG SKY - NORTH

COUNTY

GALLATIN

PROJECT ID

NH 50-2(112)47

UPN

10558000

SIGN PLANS

10558000SIGSUMZ01.DWG

5/20/2026 11:22 AM

SIGNING SPECIFICATIONS

SHEET NO.

S11

PROJECT NAME
BIG SKY - NORTH

COUNTY
GALLATIN

PROJECT ID
NH 50-2(112)47

UPN
10558000

DESIGNED BY
S. PRATT

REVIEWED BY
H. NICHOLAS


CHECKED BY
R. LUBBERS

10558000SUNZ01.DWG



SIGN PLANS

5/20/2026 11:22 AM

 SIGN LOCATION			PANEL SPECIFICATIONS				SIGN ASSEMBLY SPECIFICATIONS										SIGN ASSEMBLY QUANTITIES												ADDITIONAL INFORMATION		SHEET NO.							
STATION / R.P.	LFT / MDN / RGT / OH	ACTION	SIGN NO. (MUTCD / MT)	PANEL SIZE (INCHES)			FY OR FYG	BACKBRACING REQ'D / 1 OR 2 ANGLE IRONS REQ'D	MOUNT BACK TO BACK / CHEVRON ANGLE MOUNT	FEET CLEARANCE / OFFSET (SHOULDER TO EDGE OF SIGN)	TYPE OF SUPPORT	SUPPORT SPACING	MOUNTING HEIGHT	FEET			CANTILEVER	BREAKAWAY TYPE	BEHIND GUARDRAIL	PANEL (SQ. FT.)		WOOD POLE (LNR. FT.)		STEEL POST (LBS.)				# OF BREAKAWAYS	REMOVE		RESET		SIGN IMAGE	REMARKS	SIGNING SPECIFICATIONS			
				W	X	H								SUPPORT SPACING	MOUNTING HEIGHT	FOUNDATION DEPTH				SUPPORT LENGTH (ESTIMATED)			SHEET ALUMINUM	SHEET ALUMINUM INCREMENT	4" TOP DIA.	5" TOP DIA.	ROUND TUBULAR		SQUARE TUBULAR	STRUCTURAL STEEL	"U" POST	SIGN				GUIDE	SIGN	GUIDE
																				X	Y	Z																
319+53	R	REPLACE	R4-14	30	X	42				10' Std. Rural	4" Treated Wood Pole		5.0	3.0	13.5				8.8		14							1					BIG SKY - NORTH GALLATIN NH 50-2(112)47 10558000					
323+15	L	RSFO	D17-6 (MOD)	54	X	30													11.3								1											
324+27	L	REPLACE	W14-3	48	X	36	FY	BBR	10' Std. Rural	4" Treated Wood Pole		5.0	3.0	12.7				5.5		14							1											
330+70	R	REPLACE	W2-1	30	X	30			10' Std. Rural	4" Treated Wood Pole		5.0	3.0	13.2				6.3		14							1											
334+02	L	REPLACE	W11-13 MT	30	X	30			5' Std. BGR	4" Treated Wood Pole		5.0	3.0	14.0			BGR	6.3		14							1											
335+70	L	RSFO	D17-7 (MOD)	54	X	30											BGR		11.3								1											
336+45	R	USE AS IS	PRIVATE																												ISABELLE DR - PRIVATE							
341+18	L	REPLACE	W2-1	30	X	30			5' Std. BGR	4" Treated Wood Pole		5.0	3.0	14.0			BGR	6.3		14							1											
345+20	R	REPLACE	D10-2 (2x)	10	X	27		MBB	4.0	2.0lb Steel U Post		4' Std U-RP/M	3.0	9.9				3.8						20		1												
345+35	L	REPLACE	N7-1 MT	36	X	48			5' Std. BGR	5" Treated Wood Pole		5.1	3.5	15.1			BGR	12.0		16							1											
			N7-1P MT	36	X	12												3.0													BIG SKY CHRISTIAN FELLOWSHIP							
345+58	R	REPLACE	N7-1 MT	36	X	48			10' Std. Rural	5" Treated Wood Pole		5.1	3.5	14.3			X	12.0		16							1											
			N7-1P MT	36	X	12												3.0													RIP K. WAARVIK SIGMA CHI							
350+28	L	REPLACE	W1-2R	30	X	30	FY		10' Std. Rural	4" Treated Wood Pole		5.0	3.0	13.2				6.3		14							1											
351+90	R	REPLACE	W14-3	48	X	36	FY	BBR	10' Std. Rural	4" Treated Wood Pole		5.0	3.0	12.7				5.5		14							1											
353+54	R	REPLACE	R99-6 MT	48	X	36			10' Std. Rural	5" Treated Wood Pole		5.0	3.5	13.2			X	12.0		14							1											
361+90	L	REPLACE	W14-3	48	X	36	FY	BBR	5' Std. BGR	4" Treated Wood Pole		5.0	3.0	13.5			BGR	5.5		14							1											
PROJECT NAME			BIG SKY - NORTH		COUNTY		GALLATIN		PROJECT ID		NH 50-2(112)47		UPN		10558000		SIGN PLANS										MONTANA Department of Transportation		5/20/2026 11:22 AM									
DESIGNED BY			S. PRATT		2/2026		REVIEWED BY		H. NICHOLAS		2/2026		CHECKED BY		R. LUBBERS		10558000S\SUNZ01.DWG																					

PC

SIGN LOCATION			PANEL SPECIFICATIONS					SIGN ASSEMBLY SPECIFICATIONS										SIGN ASSEMBLY QUANTITIES														ADDITIONAL INFORMATION			
STATION / R.P.	LFT / MDN / RGT / OH	ACTION	SIGN NO. (MUTCD / MT)	PANEL SIZE (INCHES)			FY OR FYG	BACKBRACING REQ'D / 1 OR 2 ANGLE IRONS REQ'D / MOUNT BACK TO BACK / CHEVRON ANGLE MOUNT	FEET	TYPE OF SUPPORT	SUPPORT SPACING	MOUNTING HEIGHT	FOUNDATION DEPTH	FEET			CANTILEVER	BREAKAWAY TYPE	BEHIND GUARDRAIL	PANEL (SQ. FT.)		WOOD POLE (LNR. FT.)			STEEL POST (LBS.)				# OF BREAKAWAYS	REMOVE		RESET		SIGN IMAGE	REMARKS
				CLEARANCE / OFFSET (SHOULDER TO EDGE OF SIGN)	X	Y			Z					SHEET ALUMINUM	SHEET ALUMINUM INCREMENT	4" TOP DIA.				5" TOP DIA.	6" TOP DIA.	ROUND TUBULAR	SQUARE TUBULAR	STRUCTURAL STEEL	"U" POST	SIGN	GUIDE	SIGN		GUIDE					
																															W	X	H		
373+53	L	REPLACE	R4-14	30	X	42			5' Std. BGR	4" Treated Wood Pole		5.0	3.0	13.5				BGR	8.8		14							1							
381+80	L	RSFO	W11-18	48	X	48												BGR	16.0									1					USE EXISTING FLASHER AS IS		
		REMOVE SIGN	W10-14P																																
384+83	L	REPLACE	R4-13	42	X	24			10' Std. Rural	4" Treated Wood Pole		5.0	3.0	11.7					7.0		12							1							
393+61	R	REPLACE	W1-2L	30	X	30	FY		10' Std. Rural	4" Treated Wood Pole		5.0	3.0	13.2					6.3		14							1							
395+36	R	REPLACE	R2-1	24	X	30			10' Std. Rural	4" Treated Wood Pole		5.0	3.0	12.3					5.0		14							1							
397+30	R	REMOVE SIGN	R2-2P																									1							
			R2-3P																																
398+78	R	REPLACE	D10-2 (2x)	10	X	27		MBB	4.0	2.0lb Steel U Post	4' Std U - RP/M	3.0	9.9						3.8							20	1								
401+76	R	USE AS IS	USFS																														USFS - KARST TRAILHEAD		
			USFS																																
401+93	L	REPLACE	W11-3	30	X	30			5' Std. BGR	4" Treated Wood Pole		5.0	3.0	14.0				BGR	6.3		14							1							

SHEET NO.
S14

SIGNING SPECIFICATIONS

PROJECT NAME
BIG SKY - NORTH

COUNTY
GALLATIN

PROJECT ID
NH 50-2(112)47

UPN
10558000

DESIGNED BY
S. PRATT

2/2026

REVIEWED BY
H. NICHOLAS

2/2026

CHECKED BY
R. LUBBERS

2/2026

10558000SI\SUMZ01.DWG

MONTANA
Department of Transportation

SIGN PLANS

5/20/2026 11:22 AM

SIGN LOCATION			PANEL SPECIFICATIONS					SIGN ASSEMBLY SPECIFICATIONS										SIGN ASSEMBLY QUANTITIES														ADDITIONAL INFORMATION				
STATION / R.P.	LFT / MDN / RGT / OH	ACTION	SIGN NO. (MUTCD / MT)	PANEL SIZE (INCHES)			FY OR FYG	BACKBRACING REQ'D / 1 OR 2 ANGLE IRONS REQ'D	MOUNT BACK TO BACK / CHEVRON ANGLE MOUNT	FEET CLEARANCE / OFFSET (SHOULDER TO EDGE OF SIGN)	TYPE OF SUPPORT	SUPPORT SPACING	FEET				CANTILEVER	BREAKAWAY TYPE	BEHIND GUARDRAIL	PANEL (SQ. FT.)		WOOD POLE (LNR. FT.)			STEEL POST (LBS.)				# OF BREAKAWAYS	REMOVE		RESET		SIGN IMAGE	REMARKS	
				W	X	H							MOUNTING HEIGHT	FOUNDATION DEPTH	X	Y				Z	SHEET ALUMINUM	SHEET ALUMINUM INCREMENT	4" TOP DIA.	5" TOP DIA.	6" TOP DIA.	ROUND TUBULAR	SQUARE TUBULAR	STRUCTURAL STEEL		"U" POST	SIGN	GUIDE	SIGN			GUIDE
418+72	L	USE AS IS	USFS																																	USFS - KARST TRAILHEAD
			USFS																																	
427+65	L	REPLACE	R2-1	24	X	30			10' Std. Rural	4" Treated Wood Pole		5.0	3.0	12.3					5.0		14								1							
430+26	L	REPLACE	R99-6	36	X	48			10' Std. Rural	5" Treated Wood Pole		5.0	3.5	13.2			X	12.0			14								1							
440+46	L	RSFO	D17-6 (MOD)	54	X	30													11.3									1								
445+17	R	USE AS IS	USFS																																	USFS - MOOSE FLAT CAMPGROUND
			USFS																																	
446+73	R	NEW	W11-2	30	X	30	FY		10' Std. Rural	5" Treated Wood Pole		5.6	3.5	14.3			X	6.3			16															
			W16-1P	24	X	18	FY											3.0																		
448+57	R	USE AS IS	USFS																																MOOSE CREEK RECREATION SITE - LEFT	
			USFS																																MOOSE CREEK ROAD - RIGHT	
			USFS																																479 - RIGHT	
450+15	R	REPLACE	D10-2 (2x)	10	X	27		MBB	4.0	2.0lb Steel U Post	4' Stl U - RP/M	3.0		9.9				3.8									20		1							
450+59	R	REPLACE	N7-1 MT	36	X	48			10' Std. Rural	5" Treated Wood Pole		5.1	3.5	14.2			X	12.0			16								1							
																																				MISSING

SHEET NO.
S15

SIGNING SPECIFICATIONS

PROJECT NAME
BIG SKY - NORTH

COUNTY
GALLATIN

PROJECT ID
NH 50-2(112)47

UPN
10558000

DESIGNED BY
S. PRATT

2/2026

REVIEWED BY
H. NICHOLAS

2/2026

CHECKED BY
R. LUBBERS




2/2026

10558000S\SUNZ01.DWG

MONTANA
Department of Transportation

SIGN PLANS

5/20/2026 11:22 AM

   SIGN LOCATION			PANEL SPECIFICATIONS				SIGN ASSEMBLY SPECIFICATIONS										SIGN ASSEMBLY QUANTITIES														ADDITIONAL INFORMATION					
STATION / R.P.	LFT / MDN / RGT / OH	ACTION	SIGN NO. (MUTCD / MT)	PANEL SIZE (INCHES)			FY OR FYG	BACKBRACING REQ'D / 1 OR 2 ANGLE IRONS REQ'D	MOUNT BACK TO BACK / CHEVRON ANGLE MOUNT	FEET	TYPE OF SUPPORT	SUPPORT SPACING	MOUNTING HEIGHT	FOUNDATION DEPTH	FEET			CANTILEVER	BREAKAWAY TYPE	BEHIND GUARDRAIL	PANEL (SQ. FT.)		WOOD POLE (LNR. FT.)			STEEL POST (LBS.)				# OF BREAKAWAYS	REMOVE		RESET		SIGN IMAGE	REMARKS
				CLEARANCE / OFFSET (SHOULDER TO EDGE OF SIGN)	X	Y				Z					SHEET ALUMINUM	SHEET ALUMINUM INCREMENT	4" TOP DIA.				5" TOP DIA.	6" TOP DIA.	ROUND TUBULAR	SQUARE TUBULAR	STRUCTURAL STEEL	"U" POST	SIGN	GUIDE	SIGN		GUIDE					
																																W	X	H		
451+38	L	REPLACE	N7-1 MT	36	X	48				5' Std. BGR	5" Treated Wood Pole		5.1	3.5	15.1				BGR	12.0			16							1						
			N7-1P MT	36	X	12														3.0														RIP K. WAARVIK SIGMA CHI		
453+53	L	RSFO	D17-7 (MOD)	54	X	30														11.3										1						
455+03	R	REPLACE	D9-1	24	X	24				10' Std. Rural	4" Treated Wood Pole		5.3	3.0	12.0					4.0		12								1						
			M6-1PR	21	X	15														2.2														BLUE BACKGROUND		
456+27	L	REPLACE	M3-3P	24	X	12				10' Std. Rural	4" Treated Wood Pole		5.0	3.0	12.7					2.0		14								1						
			M1-4	30	X	24														5.0																
457+54	L	REPLACE	R1-1	30	X	30				6' Rural	4" Treated Wood Pole		5.0	3.0	11.5					5.2		12								1						
459+80	R	REPLACE	M3-1P	24	X	12				10' Std. Rural	4" Treated Wood Pole		5.0	3.0	12.7					2.0		14								1						
			M1-4	30	X	24														5.0																
460+36	R	REPLACE	R4-13	42	X	24				10' Std. Rural	4" Treated Wood Pole		5.0	3.0	11.7					7.0		12								1						
464+39	L	USE AS IS	USFS																																MOOSE CREEK RECREATION SITE - RIGHT	
			USFS																																MOOSE CREEK ROAD - LEFT	
			USFS																																479 - LEFT	

SHEET NO.
S16

SIGNING
SPECIFICATIONS

PROJECT NAME
BIG SKY - NORTH

COUNTY
GALLATIN

PROJECT ID
NH 50-2(112)47

UPN
10558000

DESIGNED BY
S. PRATT

REVIEWED BY
H. NICHOLAS


CHECKED BY
R. LUBBERS

DATE
2/2026

MONTANA
Department of Transportation

SIGN PLANS

10558000(S)SUMZ01.DWG
5/20/2026 11:22 AM

 SIGN LOCATION			PANEL SPECIFICATIONS					SIGN ASSEMBLY SPECIFICATIONS									SIGN ASSEMBLY QUANTITIES														ADDITIONAL INFORMATION				
STATION / R.P.	LFT / MDN / RGT / OH	ACTION	SIGN NO. (MUTCD / MT)	PANEL SIZE (INCHES)			FY OR FYG	BACKBRACING REQ'D / 1 OR 2 ANGLE IRONS REQ'D	MOUNT BACK TO BACK / CHEVRON ANGLE MOUNT	FEET CLEARANCE / OFFSET (SHOULDER TO EDGE OF SIGN)	TYPE OF SUPPORT	SUPPORT SPACING	FEET				CANTILEVER	BREAKAWAY TYPE	BEHIND GUARDRAIL	PANEL (SQ. FT.)		WOOD POLE (LNR. FT.)			STEEL POST (LBS.)				# OF BREAKAWAYS	REMOVE		RESET		SIGN IMAGE	REMARKS
				W	X	H							SUPPORT HEIGHT	FOUNDATION DEPTH	SUPPORT LENGTH (ESTIMATED)					SHEET ALUMINUM	SHEET ALUMINUM INCREMENT	4" TOP DIA.	5" TOP DIA.	6" TOP DIA.	ROUND TUBULAR	SQUARE TUBULAR	STRUCTURAL STEEL	"U" POST		SIGN	GUIDE	SIGN	GUIDE		
464+84	L	REPLACE	D9-1	24	X	24				5' Std. BGR	4" Treated Wood Pole		5.3	3.0	12.8				BGR	4.0		14								1					
			M6-1PL	21	X	15														2.2													BLUE BACKGROUND		
470+24	L	NEW	W11-2	30	X	30	FY			5' Std. BGR	5" Treated Wood Pole		5.6	3.5	15.1				BGR	6.3		16													
			W16-1P	24	X	18	FY													3.0															
473+02	R	REPLACE	R4-14	30	X	42				10' Std. Rural	4" Treated Wood Pole		5.0	3.0	13.5					8.8		14								1					
476+42	L	USE AS IS	USFS																BGR															USFS - MOOSE FLAT CAMPGROUND	
			USFS																																
476+87	L	REPLACE	R8-4	30	X	24				5' Std. BGR	4" Treated Wood Pole		5.0	3.0	12.5				BGR	5.0		14								1					
477+64	R	NEW	D17-7 (MOD)	54	X	30				10' Std. Rural	5" Treated Wood Pole		5.0	3.5	12.7			X			11.3		14												
479+18	L	REPLACE	R8-4	30	X	24				5' Std. BGR	4" Treated Wood Pole		5.0	3.0	12.5				BGR	5.0		14								1					
482+64	R	RSFO	D17-6 (MOD)	54	X	30														11.3										1					
488+82	L	RSFO	D17-6 (MOD)	54	X	30													BGR	11.3										1					
501+87	R	REPLACE	D10-2 (2x)	10	X	27			MBB	4.0	2.0lb Steel U Post	4' Stl U - RP/M	3.0		9.9					3.8							20		1						
503+13	L	RSFO	D17-7 (MOD)	54	X	30													BGR	11.3										1					
510+73	R	REPLACE	W1-5L	30	X	30	FY			10' Std. Rural	4" Treated Wood Pole		5.0	3.0	13.2					6.3		14								1					

SHEET NO.
S17

SIGNING
SPECIFICATIONS

BIG SKY - NORTH

COUNTY

GALLATIN

PROJECT ID

NH 50-2(112)47

UPN

10558000

DESIGNED BY

S. PRATT

2/2026

REVIEWED BY

H. NICHOLAS

2/2026

CHECKED BY

R. LUBBERS

2/2026

10558000SI\SUNZ01.DWG

MONTANA

Department of Transportation

SIGN PLANS

5/20/2026 11:22 AM

HC2

SIGN LOCATION			PANEL SPECIFICATIONS					SIGN ASSEMBLY SPECIFICATIONS										SIGN ASSEMBLY QUANTITIES														ADDITIONAL INFORMATION		SHEET NO.	
STATION / R.P.	LFT / MDN / RGT / OH	ACTION	SIGN NO. (MUTCD / MT)	PANEL SIZE (INCHES)			FY OR FYG	BACKBRACING REQ'D / 1 OR 2 ANGLE IRONS REQ'D / MOUNT BACK TO BACK / CHEVRON ANGLE MOUNT	FEET	TYPE OF SUPPORT	FEET				CANTILEVER	BREAKAWAY TYPE	BEHIND GUARDRAIL	PANEL (SQ. FT.)		WOOD POLE (LNR. FT.)			STEEL POST (LBS.)				# OF BREAKAWAYS	REMOVE		RESET		SIGN IMAGE	REMARKS	
				W	X	H					SUPPORT SPACING	MOUNTING HEIGHT	FOUNDATION DEPTH	SUPPORT LENGTH (ESTIMATED)				SHEET ALUMINUM	SHEET ALUMINUM INCREMENT	4" TOP DIA.	5" TOP DIA.	6" TOP DIA.	ROUND TUBULAR	SQUARE TUBULAR	STRUCTURAL STEEL	"U" POST		SIGN	GUIDE	SIGN	GUIDE	
									X					Y																				Z	
515+88	R	USE AS IS	USFS	



5/20/2026 11:22 AM

SIGN PLANS

DESIGNED BY
S. PRATT
2/2026
REVIEWED BY
H. NICHOLAS
2/2026
CHECKED BY
R. LUBBERS
2/2026
10558000\SUNZ01.DWG

PROJECT NAME
BIG SKY - NORTH
COUNTY
GALLATIN
PROJECT ID
NH 50-2(112)47
UPN
10558000

SHEET NO.
S18

SIGN LOCATION			PANEL SPECIFICATIONS					SIGN ASSEMBLY SPECIFICATIONS									SIGN ASSEMBLY QUANTITIES														ADDITIONAL INFORMATION						
STATION / R.P.	LFT / MDN / RGT / OH	ACTION	SIGN NO. (MUTCD / MT)	PANEL SIZE (INCHES)			FY OR FYG	BACKBRACING REQ'D / 1 OR 2 ANGLE IRONS REQ'D	MOUNT BACK TO BACK / CHEVRON ANGLE MOUNT	FEET	TYPE OF SUPPORT	SUPPORT SPACING	FEET				CANTILEVER	BREAKAWAY TYPE	BEHIND GUARDRAIL	PANEL (SQ. FT.)		WOOD POLE (LNR. FT.)			STEEL POST (LBS.)				# OF BREAKAWAYS	REMOVE		RESET		SIGN IMAGE	REMARKS		
				CLEARANCE / OFFSET (SHOULDER TO EDGE OF SIGN)	SUPPORT SPACING	MOUNTING HEIGHT				FOUNDATION DEPTH			SUPPORT LENGTH (ESTIMATED)			SHEET ALUMINUM				SHEET ALUMINUM INCREMENT	4" TOP DIA.	5" TOP DIA.	6" TOP DIA.	ROUND TUBULAR	SQUARE TUBULAR	STRUCTURAL STEEL	"U" POST	SIGN		GUIDE	SIGN	GUIDE					
													W	X	H																		X			Y	Z
537+47	R	REPLACE	W1-8 (2x)	18	X	24	FY		CAM	10' Std. Rural	5" Treated Wood Pole		7.0	3.5	14.2				X		6.0			16													
539+04	R	REPLACE	W1-8 (2x)	18	X	24	FY		CAM	10' Std. Rural	5" Treated Wood Pole		7.0	3.5	14.2				X		6.0			16													
539+29	L	RSFO	D17-6R (MOD)	54	X	30													BGR		11.3								1								
540+60	R	REPLACE	W1-8 (2x)	18	X	24	FY		CAM	10' Std. Rural	5" Treated Wood Pole		7.0	3.5	14.2				X		6.0			16						1							
542+17	R	REPLACE	W1-8 (2x)	18	X	24	FY		CAM	10' Std. Rural	5" Treated Wood Pole		7.0	3.5	14.2				X		6.0			16						1							
543+74	R	REPLACE	W1-8 (2x)	18	X	24	FY		CAM	10' Std. Rural	5" Treated Wood Pole		7.0	3.5	14.2				X		6.0			16						1							
545+30	R	REPLACE	W1-8 (2x)	18	X	24	FY		CAM	10' Std. Rural	5" Treated Wood Pole		7.0	3.5	14.2				X		6.0			16						1							
546+87	R	REPLACE	W1-8 (2x)	18	X	24	FY		CAM	10' Std. Rural	5" Treated Wood Pole		7.0	3.5	14.2				X		6.0			16						1							
548+43	R	REPLACE	W1-8 (2x)	18	X	24	FY		CAM	10' Std. Rural	5" Treated Wood Pole		7.0	3.5	14.2				X		6.0			16						1							
549+99	R	REPLACE	W1-8 (2x)	18	X	24	FY		CAM	10' Std. Rural	5" Treated Wood Pole		7.0	3.5	14.2				X		6.0			16						1							
551+55	R	REPLACE	W1-8 (2x)	18	X	24	FY		CAM	10' Std. Rural	5" Treated Wood Pole		7.0	3.5	14.2				X		6.0			16						1							
551+57	L	RSFO	D17-7 (MOD)	54	X	30													BGR		11.3									1							
553+10	R	REPLACE	W1-8 (2x)	18	X	24	FY		CAM	5' Std. BGR	5" Treated Wood Pole		7.0	3.5	14.2				X		6.0			16						1							
554+57	L	REPLACE	W1-2R	30	X	30	FY			5' Std. BGR	4" Treated Wood Pole		5.6	3.0	14.6					BGR	6.3		16							1							
			W13-1P	18	X	18	FY														2.3																
555+77	R	REPLACE	D10-2 (2x)	10	X	27			MBB	4.0	2.0lb Steel U Post		4' Std U-RP/M	3.0	9.9						3.8							20		1							
556+30	R	REPLACE	N7-1 MT	36	X	48				10' Std. Rural	5" Treated Wood Pole		5.1	3.5	14.3				X		12.0			16						1							
			N7-1P MT	36	X	12															3.0														WORLD BOARDS		

SHEET NO.
S19

SIGNING SPECIFICATIONS

PROJECT NAME
BIG SKY - NORTH

COUNTY
GALLATIN

PROJECT ID
NH 50-2(112)47

UPN
10558000

DESIGNED BY
S. PRATT

2/2026

REVIEWED BY
H. NICHOLAS

2/2026

CHECKED BY
R. LUBBERS

2/2026

10558000\SUNZ01.DWG

MONTANA
Department of Transportation

SIGN PLANS

5/20/2026 11:22 AM

PC

SIGN LOCATION			PANEL SPECIFICATIONS					SIGN ASSEMBLY SPECIFICATIONS										SIGN ASSEMBLY QUANTITIES														ADDITIONAL INFORMATION		
STATION / R.P.	LFT / MDN / RGT / OH	ACTION	SIGN NO. (MUTCD / MT)	PANEL SIZE (INCHES)			FY OR FYG	BACKBRACING REQ'D / 1 OR 2 ANGLE IRONS REQ'D / MOUNT BACK TO BACK / CHEVRON ANGLE MOUNT	FEET CLEARANCE / OFFSET (SHOULDER TO EDGE OF SIGN)	TYPE OF SUPPORT	SUPPORT SPACING	FEET				CANTILEVER	BREAKAWAY TYPE	BEHIND GUARDRAIL	PANEL (SQ. FT.)		WOOD POLE (LNR. FT.)			STEEL POST (LBS.)				# OF BREAKAWAYS	REMOVE		RESET		SIGN IMAGE	REMARKS
				W	X	H						MOUNTING HEIGHT	FOUNDATION DEPTH	SUPPORT LENGTH (ESTIMATED)					SHEET ALUMINUM	SHEET ALUMINUM INCREMENT	4" TOP DIA.	5" TOP DIA.	6" TOP DIA.	ROUND TUBULAR	SQUARE TUBULAR	STRUCTURAL STEEL	"U" POST		SIGN	GUIDE	SIGN	GUIDE		
556+31	L	REPLACE	N7-1 MT	36	X	48			10' Std. Rural	5" Treated Wood Pole		5.1	3.5	14.3				BGR	12.0			16							1					
																																	MISSING	
557+60	R	NEW	W11-2	30	X	30	FY		5' Std. BGR	5" Treated Wood Pole		5.6	3.5	15.1				BGR	6.3			16												
			W16-1P	24	X	18	FY												3.0															
560+46	R	USE AS IS	USFS															BGR															USFS - GREEK CREEK CAMPGROUND	
			USFS																															
562+07	L	RSFO	D17-6R (MOD)	54	X	30												BGR		11.3									1					
563+75	L	REPLACE	W1-5L	30	X	30	FY		5' Std. BGR	4" Treated Wood Pole		5.0	3.0	14.0				BGR	6.3		14								1					
567+20	L	REPLACE	R1-1	30	X	30			6' Rural	4" Treated Wood Pole		5.0	3.0	13.5				BGR	5.2		14								1					
567+67	R	REPLACE	R1-1	30	X	30			6' Rural	4" Treated Wood Pole		5.0	3.0	13.5				BGR	5.2		14								1					
571+21	L	NEW	W11-2	30	X	30	FY		5' Std. BGR	5" Treated Wood Pole		5.6	3.5	15.1				BGR	6.3			16												
			W16-1P	24	X	18	FY												3.0															
573+39	L	USE AS IS	USFS															BGR																
			USFS																															
575+48	L	RSFO	D17-7 (MOD)	54	X	30												BGR		11.3									1					
590+45	R	REPLACE	W1-5R	30	X	30	FY		10' Std. Rural	4" Treated Wood Pole		5.6	3.0	13.8					6.3		14								1					
			W13-1P	18	X	18	FY												2.3															

SHEET NO.
S20

SIGNING SPECIFICATIONS

PROJECT NAME
BIG SKY - NORTH

COUNTY
GALLATIN

PROJECT ID
NH 50-2(112)47

UPN
10558000

DESIGNED BY
S. PRATT

REVIEWED BY
H. NICHOLAS

CHECKED BY
R. LUBBERS



DATE
2/2026

MONTANA
Department of Transportation

SIGN PLANS

10558000SI\SUMZ01.DWG
5/20/2026 11:22 AM

HC2

  SIGN LOCATION			PANEL SPECIFICATIONS					SIGN ASSEMBLY SPECIFICATIONS										SIGN ASSEMBLY QUANTITIES														ADDITIONAL INFORMATION				
STATION / R.P.	LFT / MDN / RGT / OH	ACTION	SIGN NO. (MUTCD / MT)	PANEL SIZE (INCHES)			FY OR FYG	BACKBRACING REQ'D / 1 OR 2 ANGLE IRONS REQ'D	MOUNT BACK TO BACK / CHEVRON ANGLE MOUNT	FEET CLEARANCE / OFFSET (SHOULDER TO EDGE OF SIGN)	TYPE OF SUPPORT	SUPPORT SPACING	FEET				CANTILEVER	BREAKAWAY TYPE	BEHIND GUARDRAIL	PANEL (SQ. FT.)		WOOD POLE (LNR. FT.)			STEEL POST (LBS.)				# OF BREAKAWAYS	REMOVE		RESET		SIGN IMAGE	REMARKS	
				W	X	H							X	Y	Z	SHEET ALUMINUM				SHEET ALUMINUM INCREMENT	4" TOP DIA.	5" TOP DIA.	6" TOP DIA.	ROUND TUBULAR	SQUARE TUBULAR	STRUCTURAL STEEL	"U" POST	SIGN		GUIDE	SIGN	GUIDE				
593+77	L	REPLACE	W1-8 (2x)	18	X	24	FY		CAM	5' Std. BGR	5" Treated Wood Pole		7.0	3.5	14.2				BGR	6.0			16						1							
595+04	L	REPLACE	W1-8 (2x)	18	X	24	FY		CAM	5' Std. BGR	5" Treated Wood Pole		7.0	3.5	14.2				BGR	6.0			16						1							
595+05	R	RSFO	D17-7 (MOD)	54	X	24														9.0									1							
596+06	L	REPLACE	W1-8 (2x)	18	X	24	FY		CAM	5' Std. BGR	5" Treated Wood Pole		7.0	3.5	14.2				BGR	6.0			16						1							
597+57	L	REPLACE	W1-8 (2x)	18	X	24	FY		CAM	5' Std. BGR	5" Treated Wood Pole		7.0	3.5	14.2				BGR	6.0			16						1							
598+64	L	REPLACE	W1-8 (2x)	18	X	24	FY		CAM	5' Std. BGR	5" Treated Wood Pole		7.0	3.5	14.2				BGR	6.0			16						1							
599+77	L	REPLACE	W1-8 (2x)	18	X	24	FY		CAM	5' Std. BGR	5" Treated Wood Pole		7.0	3.5	14.2				BGR	6.0			16						1							
600+87	L	REPLACE	W1-8 (2x)	18	X	24	FY		CAM	5' Std. BGR	5" Treated Wood Pole		7.0	3.5	14.2				BGR	6.0			16						1							
602+26	L	REPLACE	W1-8 (2x)	18	X	24	FY		CAM	5' Std. BGR	5" Treated Wood Pole		7.0	3.5	14.2				BGR	6.0			16						1							
605+72	R	REPLACE	D10-2 (2x)	10	X	27			MBB	4.0	2.0lb Steel U Post		4' Std U - RP/M	3.0	9.9					3.8							20	1								
607+53	R	REPLACE	W1-8R	18	X	24	FY		CAM	10' Std. Rural	5" Treated Wood Pole		7.0	3.5	14.2			X		6.0			16						1							
609+08	R	RSFO	D17-6R (MOD)	54	X	30														11.3									1							
609+69	R	REPLACE	W1-8R	18	X	24	FY		CAM	10' Std. Rural	5" Treated Wood Pole		7.0	3.5	14.2			X		6.0			16						1							
619+32	R	RSFO	D17-7 (MOD)	54	X	30														11.3									1							
619+63	L	REPLACE	W1-5L	30	X	30	FY			5' Std. BGR	4" Treated Wood Pole		5.6	3.0	14.6				BGR	6.3		16							1							
			W13-1P	18	X	18	FY													2.3																
623+55	R	REPLACE	W1-5R	30	X	30	FY			10' Std. Rural	4" Treated Wood Pole		5.6	3.0	13.8					6.3		14							1							
			W13-1P	18	X	18	FY													2.3																

SHEET NO.
S21

SIGNING
SPECIFICATIONS

PROJECT NAME
BIG SKY - NORTH

COUNTY
GALLATIN

PROJECT ID
NH 50-2(112)47

UPN
10558000

DESIGNED BY
S. PRATT

2/2026

REVIEWED BY
H. NICHOLAS

2/2026

CHECKED BY
R. LUBBERS

2/2026

10558000(S)SUMZ01.DWG

MONTANA
Department of Transportation

SIGN PLANS

5/20/2026 11:22 AM

PC

SIGN LOCATION			PANEL SPECIFICATIONS					SIGN ASSEMBLY SPECIFICATIONS										SIGN ASSEMBLY QUANTITIES														ADDITIONAL INFORMATION					
STATION / R.P.	LFT / MDN / RGT / OH	ACTION	SIGN NO. (MUTCD / MT)	PANEL SIZE (INCHES)			FY OR FYG	BACKBRACING REQ'D / 1 OR 2 ANGLE IRONS REQ'D	MOUNT BACK TO BACK / CHEVRON ANGLE MOUNT	FEET CLEARANCE / OFFSET (SHOULDER TO EDGE OF SIGN)	TYPE OF SUPPORT	SUPPORT SPACING	FEET				CANTILEVER	BREAKAWAY TYPE	BEHIND GUARDRAIL	PANEL (SQ. FT.)		WOOD POLE (LNR. FT.)			STEEL POST (LBS.)				# OF BREAKAWAYS	REMOVE		RESET		SIGN IMAGE	REMARKS		
				W	X	H							MOUNTING HEIGHT	FOUNDATION DEPTH	SUPPORT LENGTH (ESTIMATED)					SHEET ALUMINUM	SHEET ALUMINUM INCREMENT	4" TOP DIA.	5" TOP DIA.	6" TOP DIA.	ROUND TUBULAR	SQUARE TUBULAR	STRUCTURAL STEEL	"U" POST		SIGN	GUIDE	SIGN	GUIDE				
															X	Y																				Z	
626+15	R	REPLACE	W1-8 (2x)	18	X	24	FY		CAM	10' Std. Rural	5" Treated Wood Pole		7.0	3.5	14.2				X		6.0			16							1						
627+62	R	REPLACE	W1-8 (2x)	18	X	24	FY		CAM	10' Std. Rural	5" Treated Wood Pole		7.0	3.5	14.2				X		6.0			16							1						
629+00	R	REPLACE	W1-8 (2x)	18	X	24	FY		CAM	10' Std. Rural	5" Treated Wood Pole		7.0	3.5	14.2				X		6.0			16							1						
632+08	R	REPLACE	W1-8 (2x)	18	X	24	FY		CAM	10' Std. Rural	5" Treated Wood Pole		7.0	3.5	14.2				X		6.0			16							1						
633+63	R	REPLACE	W1-8 (2x)	18	X	24	FY		CAM	10' Std. Rural	5" Treated Wood Pole		7.0	3.5	14.2				X		6.0			16							1						
633+85	R	RSFO	D17-6R (MOD)	54	X	30															11.3										1						
634+23	R	REPLACE	R7-1	12	X	18				10' Std. Rural	4" Treated Wood Pole		5.0	3.0	11.2						1.5		12								1						
634+51	R	REPLACE	R7-1	12	X	18				10' Std. Rural	4" Treated Wood Pole		5.0	3.0	11.2						1.5		12								1						
637+52	L	REPLACE	W1-8 (2x)	18	X	24	FY		CAM	10' Std. Rural	5" Treated Wood Pole		7.0	3.5	14.2				X		6.0			16							1						
638+71	L	REPLACE	W1-8 (2x)	18	X	24	FY		CAM	10' Std. Rural	5" Treated Wood Pole		7.0	3.5	14.2				X		6.0			16							1						
639+89	L	REPLACE	W1-8 (2x)	18	X	24	FY		CAM	10' Std. Rural	5" Treated Wood Pole		7.0	3.5	14.2				X		6.0			16							1						
641+06	L	NEW	W1-8 (2x)	18	X	24	FY		CAM	10' Std. Rural	5" Treated Wood Pole		7.0	3.5	14.2				X		6.0			16													
642+23	L	NEW	W1-8 (2x)	18	X	24	FY		CAM	5' Std. BGR	5" Treated Wood Pole		7.0	3.5	14.2				X		6.0			16													
643+40	L	REPLACE	W1-8 (2x)	18	X	24	FY		CAM	5' Std. BGR	5" Treated Wood Pole		7.0	3.5	14.2					BGR	6.0			16							1						
644+57	L	REPLACE	W1-8 (2x)	18	X	24	FY		CAM	5' Std. BGR	5" Treated Wood Pole		7.0	3.5	14.2					BGR	6.0			16							1						
645+74	L	REPLACE	W1-8 (2x)	18	X	24	FY		CAM	5' Std. BGR	5" Treated Wood Pole		7.0	3.5	14.2					BGR	6.0			16							1						
646+64	R	REPLACE	R4-13	42	X	24				10' Std. Rural	4" Treated Wood Pole		5.0	3.0	11.7						7.0		12								1						
646+92	L	REPLACE	W1-8 (2x)	18	X	24	FY		CAM	5' Std. BGR	5" Treated Wood Pole		7.0	3.5	14.2					BGR	6.0			16							1						
648+12	L	REPLACE	W1-8 (2x)	18	X	24	FY		CAM	5' Std. BGR	5" Treated Wood Pole		7.0	3.5	14.2					BGR	6.0			16							1						

SHEET NO.
S22

SIGNING
SPECIFICATIONS

PROJECT NAME
BIG SKY - NORTH

COUNTY
GALLATIN

PROJECT ID
NH 50-2(112)47

UPN
10558000

DESIGNED BY
S. PRATT

2/2026

REVIEWED BY
H. NICHOLAS

2/2026

CHECKED BY
R. LUBBERS

2/2026


10558000\S\UNZ01.DWG

MONTANA
Department of Transportation

SIGN PLANS

5/20/2026 11:22 AM

PC

 SIGN LOCATION			PANEL SPECIFICATIONS					SIGN ASSEMBLY SPECIFICATIONS									SIGN ASSEMBLY QUANTITIES														ADDITIONAL INFORMATION			
STATION / R.P.	LFT / MDN / RGT / OH	ACTION	SIGN NO. (MUTCD / MT)	PANEL SIZE (INCHES)			FY OR FYG	BACKBRACING REQ'D / 1 OR 2 ANGLE IRONS REQ'D / MOUNT BACK TO BACK / CHEVRON ANGLE MOUNT	FEET CLEARANCE / OFFSET (SHOULDER TO EDGE OF SIGN)	TYPE OF SUPPORT	SUPPORT SPACING	FEET				CANTILEVER	BREAKAWAY TYPE	BEHIND GUARDRAIL	PANEL (SQ. FT.)		WOOD POLE (LNR. FT.)			STEEL POST (LBS.)				# OF BREAKAWAYS	REMOVE		RESET		SIGN IMAGE	REMARKS
				W	X	H						SUPPORT SPACING	MOUNTING HEIGHT	FOUNDATION DEPTH	X SUPPORT LENGTH (ESTIMATED)				SHEET ALUMINUM	SHEET ALUMINUM INCREMENT	4" TOP DIA.	5" TOP DIA.	6" TOP DIA.	ROUND TUBULAR	SQUARE TUBULAR	STRUCTURAL STEEL	"U" POST		SIGN	GUIDE	SIGN	GUIDE		
651+99	L	REPLACE	W1-4L	30	X	30	FY		5' Std. BGR	4" Treated Wood Pole		5.6	3.0	14.6			BGR	6.3		16								1						
			W13-1P	18	X	18	FY											2.3																
652+60	R	REPLACE	W1-4L	30	X	30	FY		10' Std. Rural	4" Treated Wood Pole		5.6	3.0	13.8				6.3		14								1						
			W13-1P	18	X	18	FY											2.3																
658+47	R	REPLACE	R4-14	30	X	42			10' Std. Rural	4" Treated Wood Pole		5.0	3.0	13.5				8.8		14								1						
662+02	R	REPLACE	D10-2 (2x)	10	X	27		MBB	4.0	2.0lb Steel U Post		4' Std U - RP/M	3.0	9.9				3.8								20		1						
674+87	L	RSFO	D17-6R (MOD)	54	X	30													11.3									1						
679+22	L	REPLACE	W1-4L	30	X	30	FY		5' Std. BGR	4" Treated Wood Pole		5.6	3.0	14.6			BGR	6.3		16								1						
			W13-1P	18	X	18	FY											2.3																
686+45	L	RSFO	D17-7 (MOD)	54	X	30													11.3															
696+26	R	REPLACE	R4-13	42	X	24			10' Std. Rural	4" Treated Wood Pole		5.0	3.0	11.7				7.0		12								1						
698+22	R	REPLACE	W8-14	30	X	30			10' Std. Rural	4" Treated Wood Pole		5.0	3.0	13.2				6.3		14								1						
706+65	R	REPLACE	R4-14	30	X	42			10' Std. Rural	4" Treated Wood Pole		5.0	3.0	13.5				8.8		14								1						
712+99	R	RSFO	W1-4L	48	X	48	FY											16.0										1					USE EXISTING FLASHER AS IS	
			W13-1P	30	X	30	FY											6.3																

SHEET NO.
S23

SIGNING
SPECIFICATIONS

PROJECT NAME
BIG SKY - NORTH

COUNTY
GALLATIN

PROJECT ID
NH 50-2(112)47

UPN
10558000

DESIGNED BY
S. PRATT

2/2026

REVIEWED BY
H. NICHOLAS

2/2026

CHECKED BY
R. LUBBERS

2/2026

10558000\SUNZ01.DWG

MONTANA
Department of Transportation

SIGN PLANS

5/20/2026 11:22 AM

PC

SIGN LOCATION			PANEL SPECIFICATIONS				SIGN ASSEMBLY SPECIFICATIONS										SIGN ASSEMBLY QUANTITIES														ADDITIONAL INFORMATION					
STATION / R.P.	LFT / MDN / RGT / OH	ACTION	SIGN NO. (MUTCD / MT)	PANEL SIZE (INCHES)			FY OR FYG	BACKBRACING REQ'D / 1 OR 2 ANGLE IRONS REQ'D	MOUNT BACK TO BACK / CHEVRON ANGLE MOUNT	FEET CLEARANCE / OFFSET (SHOULDER TO EDGE OF SIGN)	TYPE OF SUPPORT	SUPPORT SPACING	FEET				CANTILEVER	BREAKAWAY TYPE	BEHIND GUARDRAIL	PANEL (SQ. FT.)		WOOD POLE (LNR. FT.)			STEEL POST (LBS.)				# OF BREAKAWAYS	REMOVE		RESET		SIGN IMAGE	REMARKS	
				W	X	H							MOUNTING HEIGHT	FOUNDATION DEPTH	SUPPORT LENGTH (ESTIMATED)					SHEET ALUMINUM	SHEET ALUMINUM INCREMENT	4" TOP DIA.	5" TOP DIA.	6" TOP DIA.	ROUND TUBULAR	SQUARE TUBULAR	STRUCTURAL STEEL	"U" POST		SIGN	GUIDE	SIGN	GUIDE			
															X	Y																				Z
724+31	R	REPLACE	W1-8 (2x)	18	X	24	FY		CAM	5' Std. BGR	5" Treated Wood Pole		7.0	3.5	14.2				BGR	6.0			16						1							
725+18	R	REPLACE	W1-8 (2x)	18	X	24	FY		CAM	5' Std. BGR	5" Treated Wood Pole		7.0	3.5	14.2				BGR	6.0			16						1							
725+82	R	NEW	W11-2	30	X	30	FY			5' Std. BGR	5" Treated Wood Pole		5.6	3.5	15.1				BGR	6.3			16													
			W16-1P	24	X	18	FY													3.0																
727+54	R	REPLACE	W8-13	36	X	36				5' Std. BGR	5" Treated Wood Pole		5.0	3.5	15.2				BGR	9.0			16						1				HINGED			
727+51	L	REPLACE	W1-8 (2x)	18	X	24	FY		CAM	5' Std. BGR	5" Treated Wood Pole		7.0	3.5	14.2				BGR	6.0			16						1							
728+21	L	RSFO	D17-7 (MOD)	54	X	30														11.3									1							
728+69	L	REPLACE	W1-8 (2x)	18	X	24	FY		CAM	5' Std. BGR	5" Treated Wood Pole		7.0	3.5	14.2				BGR	6.0			16						1							
729+61	L	REPLACE	W1-6L	48	X	24	FY			10' Std. Rural	4" Treated Wood Pole		5.0	3.0	11.7					8.0		12							1							
730+57	L	REMOVE SIGN	W1-8 (2x)																										1							
731+88	L	REPLACE	W1-6R	48	X	24	FY			10' Std. Rural	4" Treated Wood Pole		5.0	3.0	11.7					8.0		12							1							
732+31	L	RSFO	D17-6R (MOD)	54	X	30												BGR		11.3									1							
732+50	R	USE AS IS	USFS															BGR																USFS - LAVA LAKE TRAILHEAD		
		REMOVE SIGN	R3-2																										1							
732+55	L	REPLACE	W1-8 (2x)	18	X	24	FY		CAM	5' Std. BGR	5" Treated Wood Pole		7.0	3.5	14.2				BGR	6.0			16						1							
733+01	R	NEW	R3-2	24	X	24				5' Std. BGR	4" Treated Wood Pole		5.0	3.0	12.5					4.0		14														
733+27	L	REPLACE	D9-1	24	X	24				5' Std. BGR	4" Treated Wood Pole		5.3	3.0	12.8				BGR	4.0		14							1							
			M6-1PR	21	X	15														2.2													BLUE BACKGROUND			

SHEET NO.
S25

SIGNING
SPECIFICATIONS

PROJECT NAME
BIG SKY - NORTH

COUNTY
GALLATIN

PROJECT ID
NH 50-2(112)47

UPN
10558000

DESIGNED BY
S. PRATT

2/2026

REVIEWED BY
H. NICHOLAS

2/2026

CHECKED BY
R. LUBBERS

2/2026

10558000(S)SUMZ01.DWG

MONTANA
Department of Transportation

SIGN PLANS

5/20/2026 11:22 AM

CHEVRON PLACEMENT DETAIL

(GUIDANCE ONLY)

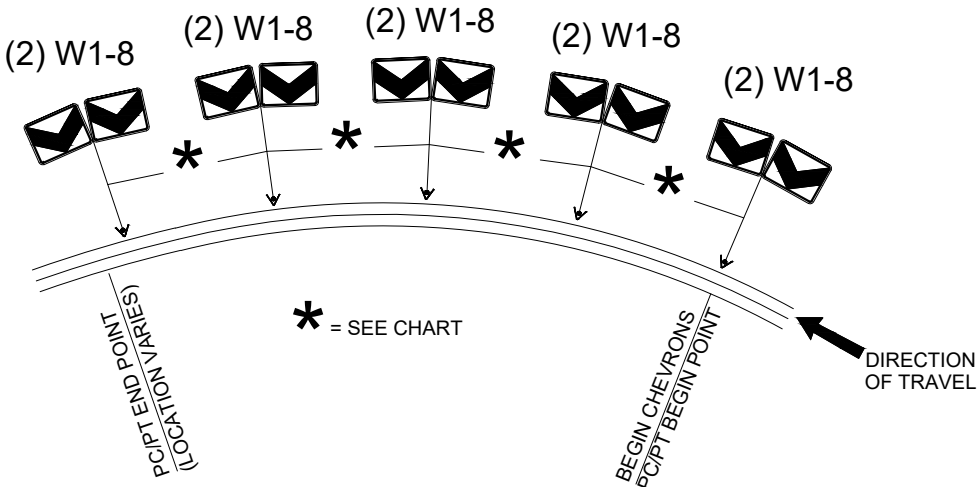


TABLE 2C-6 Typical Spacing of Chevrons


ADVISORY SPEED	CURVE RADIUS	SIGN SPACING	R.P. CONVERSION
<15 mph	<200'	40' =	.008+-
20-30 mph	200' - 400'	80' =	.015+-
35-45 mph	401' - 700'	120' =	.023+-
50-60 mph	701' - 1250'	160' =	.030+-
>60 mph	>1250'	200' =	.038+-

1) SEE SPEC SHEET FOR CHEVRON PLACEMENT

2) USE BEGINNING OF CURVE LOCATION AS REFERENCE POINT TO INSTALL CHEVRONS (BEGIN POINT - ALWAYS ON OUTSIDE OF CURVE IN DIRECTION OF TRAVEL)

TYPICAL PAVEMENT MARKINGS


NO SCALE

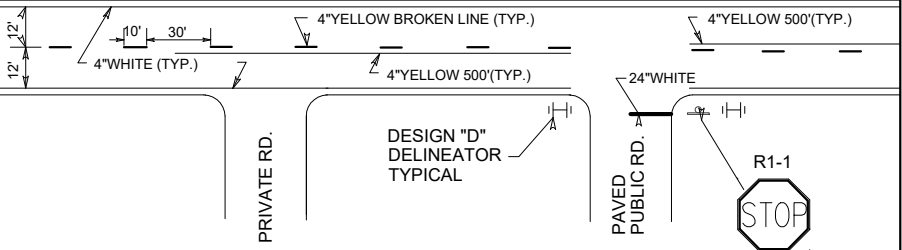

NOTE: FINAL CENTERLINE CONFIGURATION AND NO PASSING ZONES TO BE DETERMINED BY THE PROJECT MANAGER.

ALL PAVEMENT MARKINGS TO BE EPOXY UNLESS OTHERWISE SPECIFIED.

SNOWPOLE DELINEATOR DETAIL

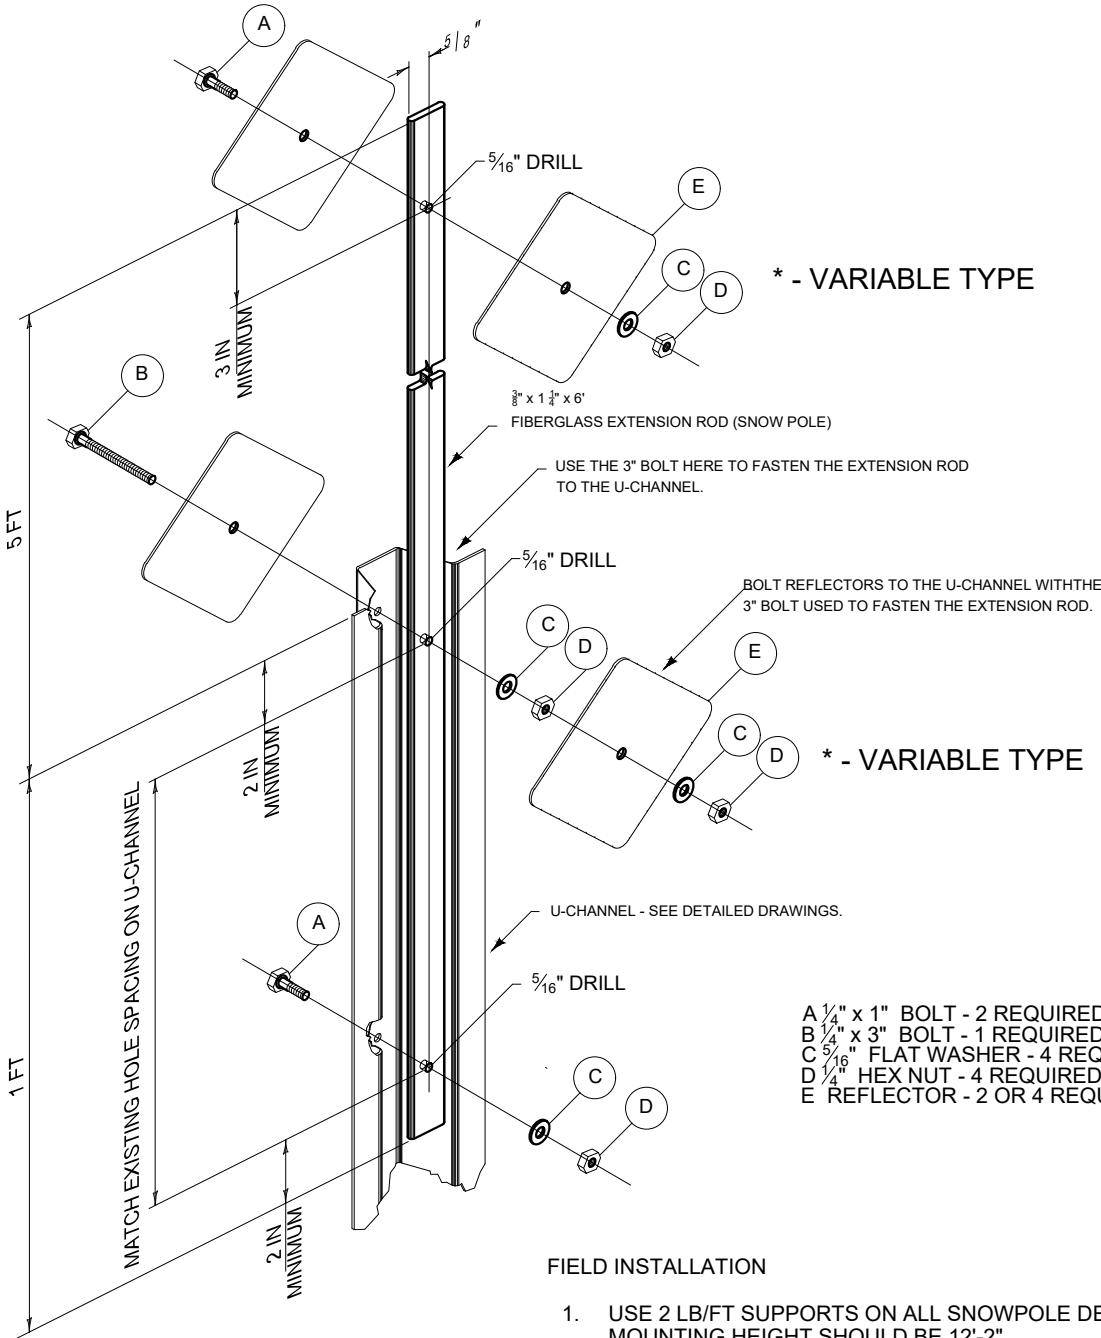



- A 1/4" x 1" BOLT - 2 REQUIRED
- B 1/4" x 3" BOLT - 1 REQUIRED
- C 5/16" FLAT WASHER - 4 REQUIRED
- D 1/4" HEX NUT - 4 REQUIRED
- E REFLECTOR - 2 OR 4 REQUIRED


FIELD INSTALLATION

- USE 2 LB/FT SUPPORTS ON ALL SNOWPOLE DELINEATORS. AVERAGE MOUNTING HEIGHT SHOULD BE 12'-2".
- INSTALL A 3/8" THICK x 1/4" WIDE x 6' LONG SNOWPOLE EXTENSION IN THE METAL U-CHANNEL AS SHOWN. FASTEN THE EXTENSION WITH ONE 1/4" x 3" BOLT AND ONE 1/4" x 1" BOLT 12" BELOW THE TOP OF THE METAL U-CHANNEL AS SHOWN.
- ATTACH TWO REFLECTORS TO THE TOP OF THE EXTENSION AS SHOWN. ATTACH TWO REFLECTORS TO THE METAL U-CHANNEL AS SHOWN.
- DETAIL SHOWN IS BID AS ONE UNIT (INCLUDES SNOWPOLE, STEEL U-POST & DELINEATORS)



* = MATCH SNOWPOLE DELINEATOR WITH ROADWAY DELINEATOR. REFER TO DETAIL DRAWING 619-34/36 FOR TYPE



DESIGNED BY	2/2026
REVIEWED BY	2/2026
CHECKED BY	2/2026
10558000SIDETZ01.DWG	

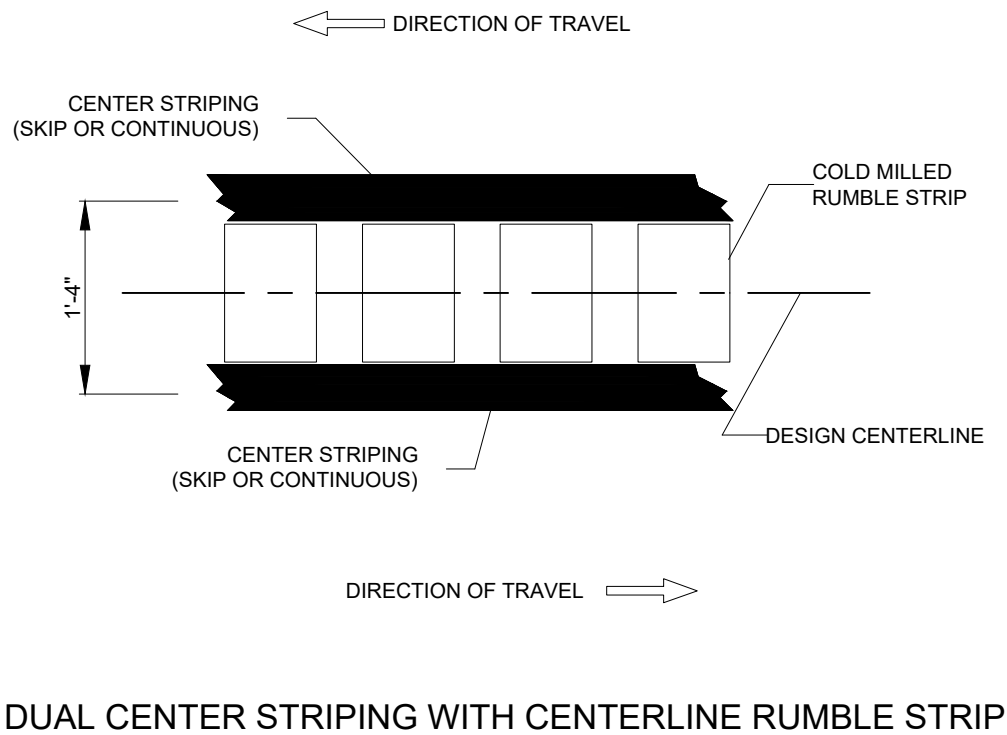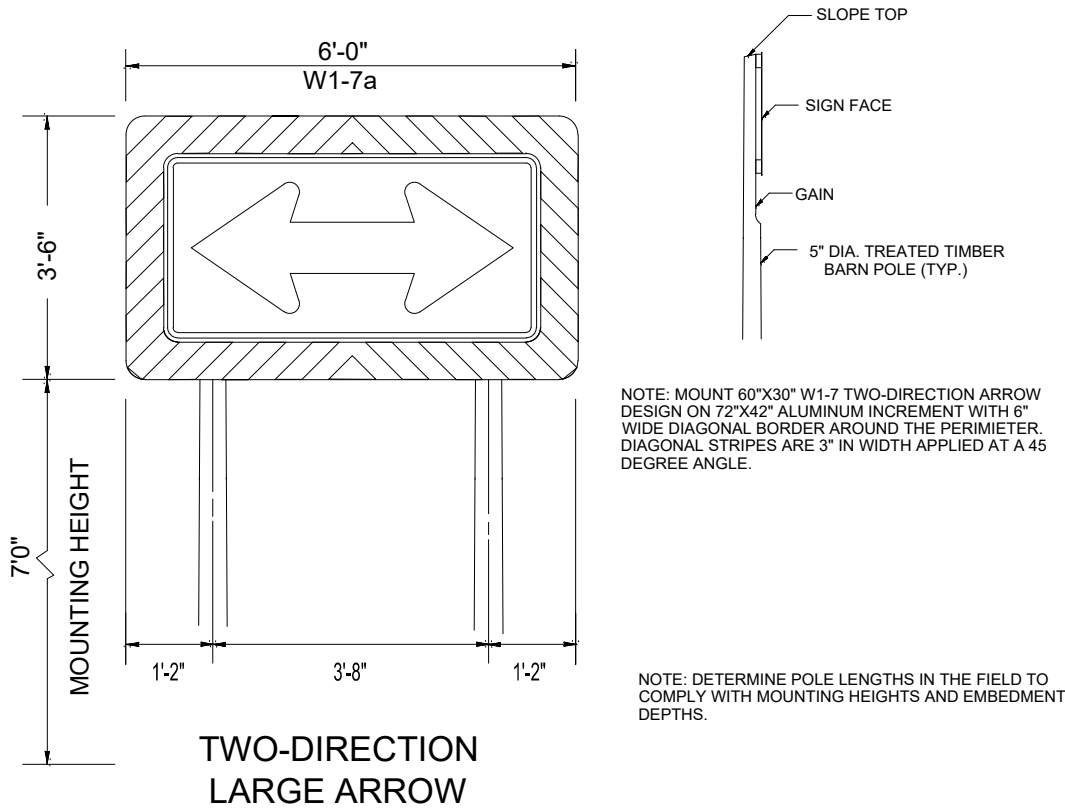

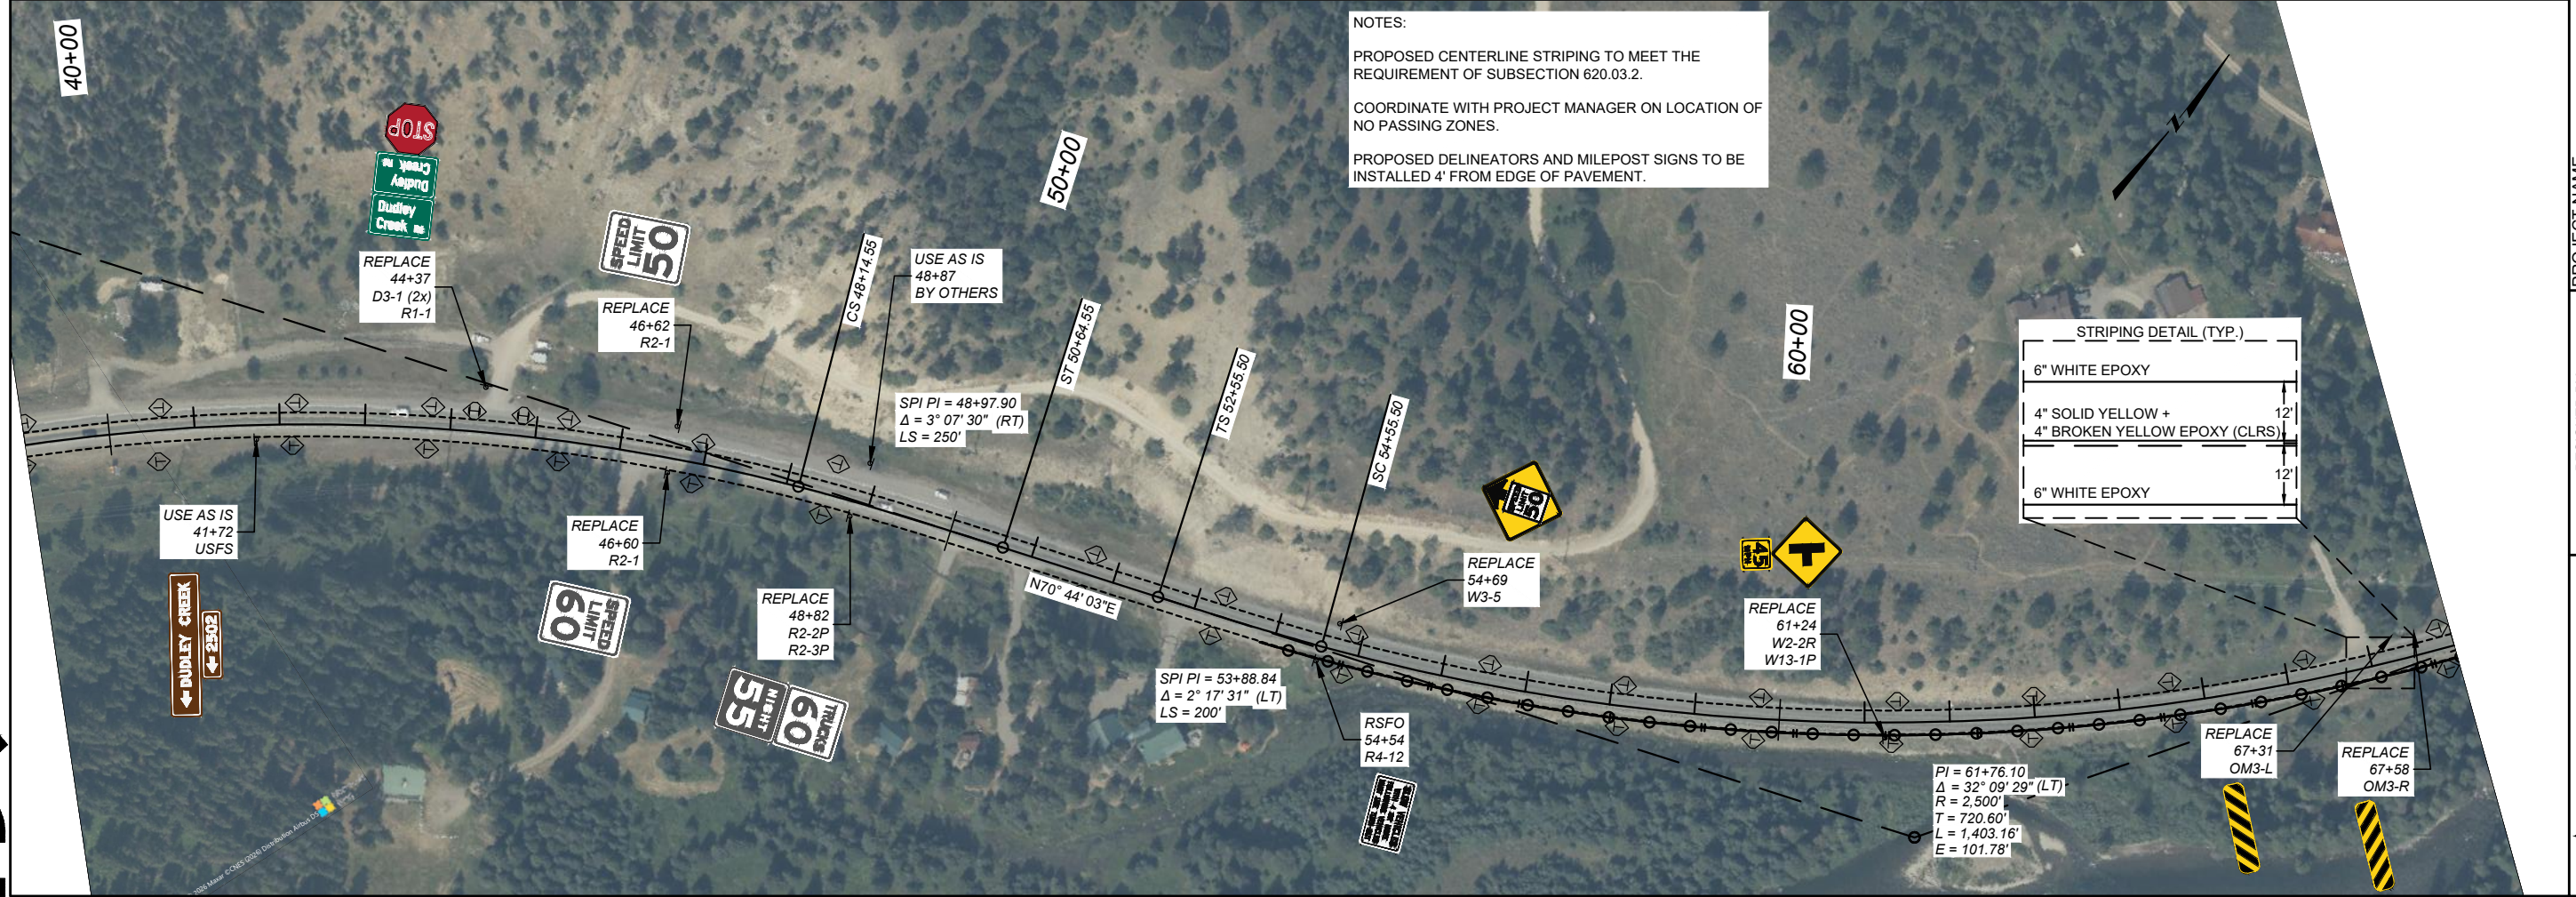

1/22/2026 12:35 PM

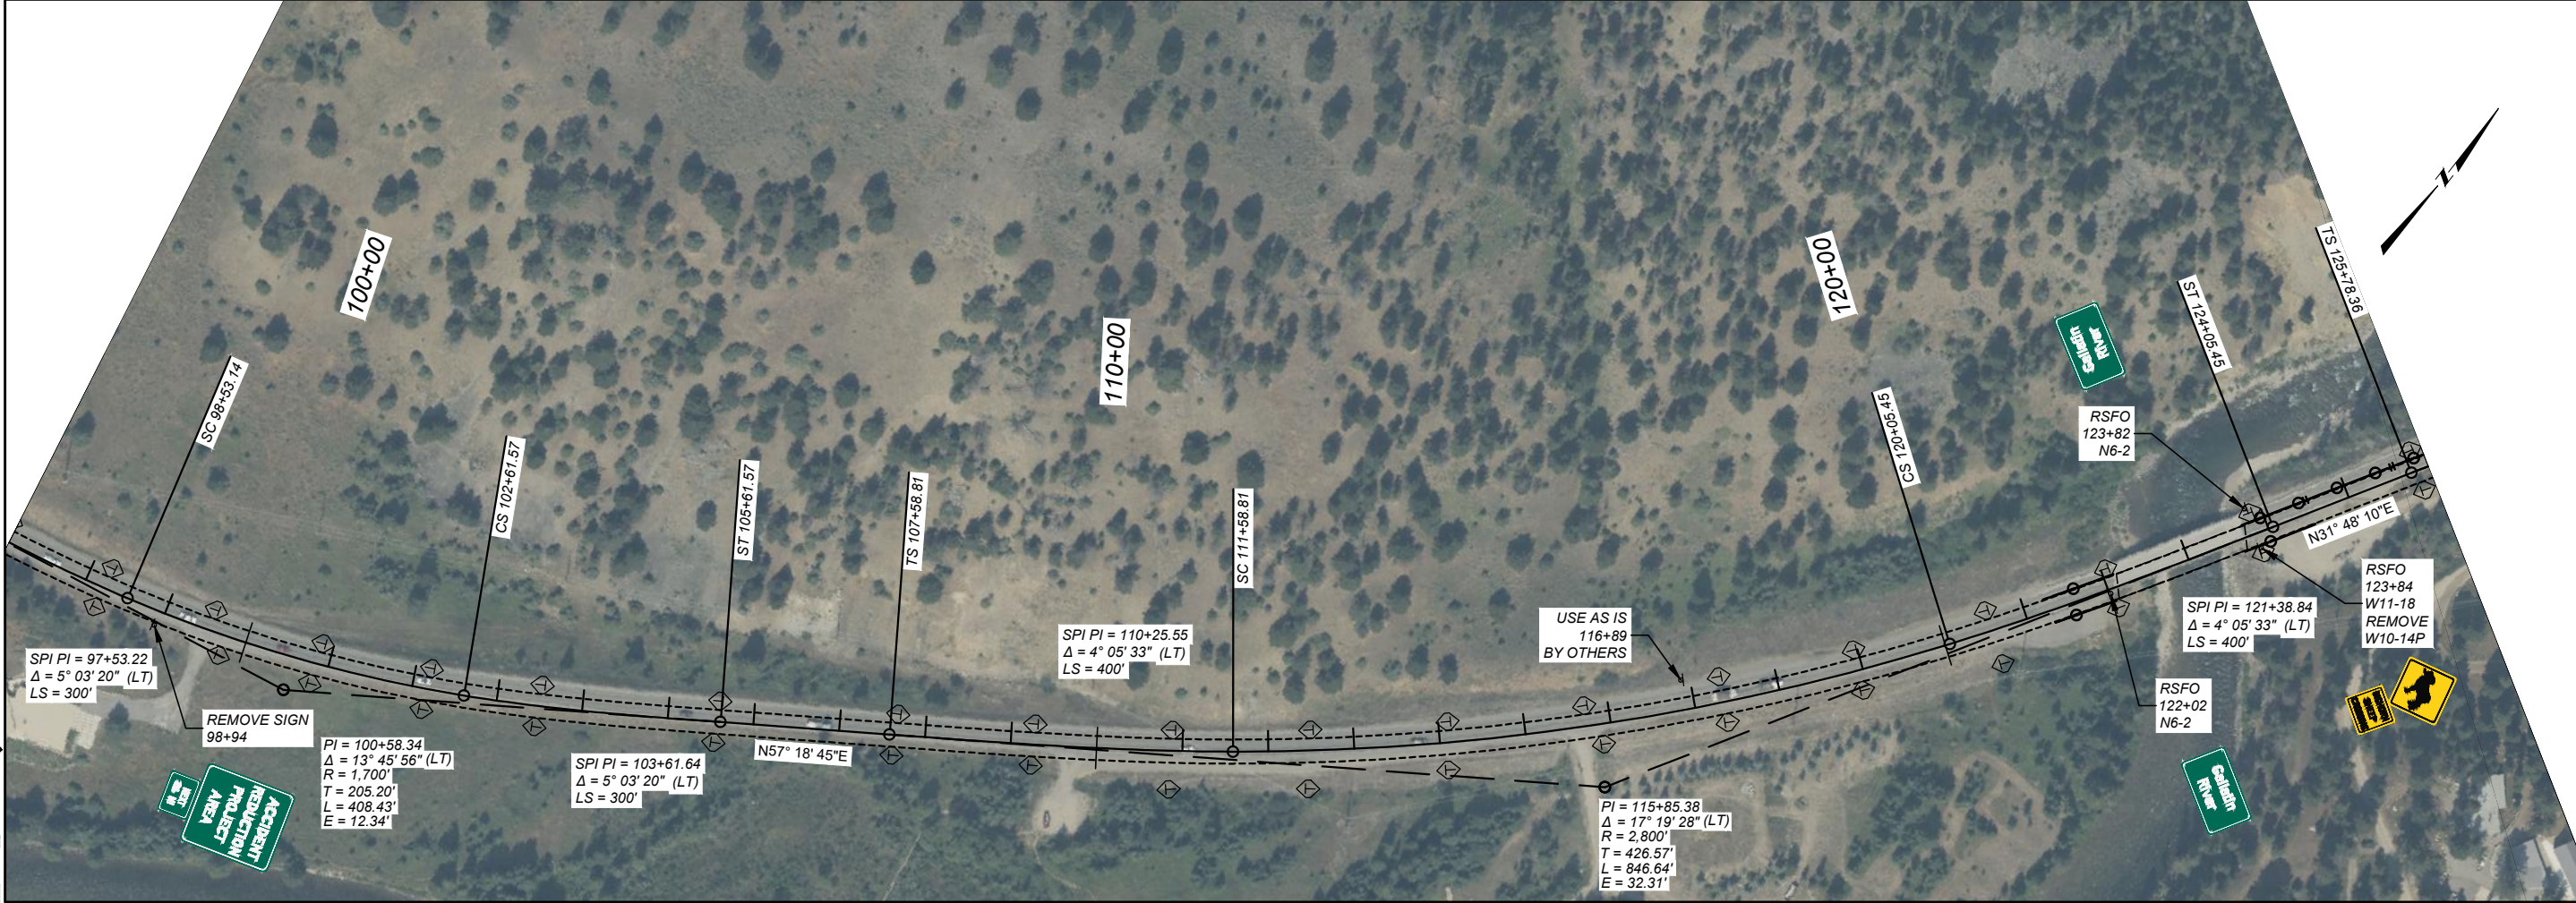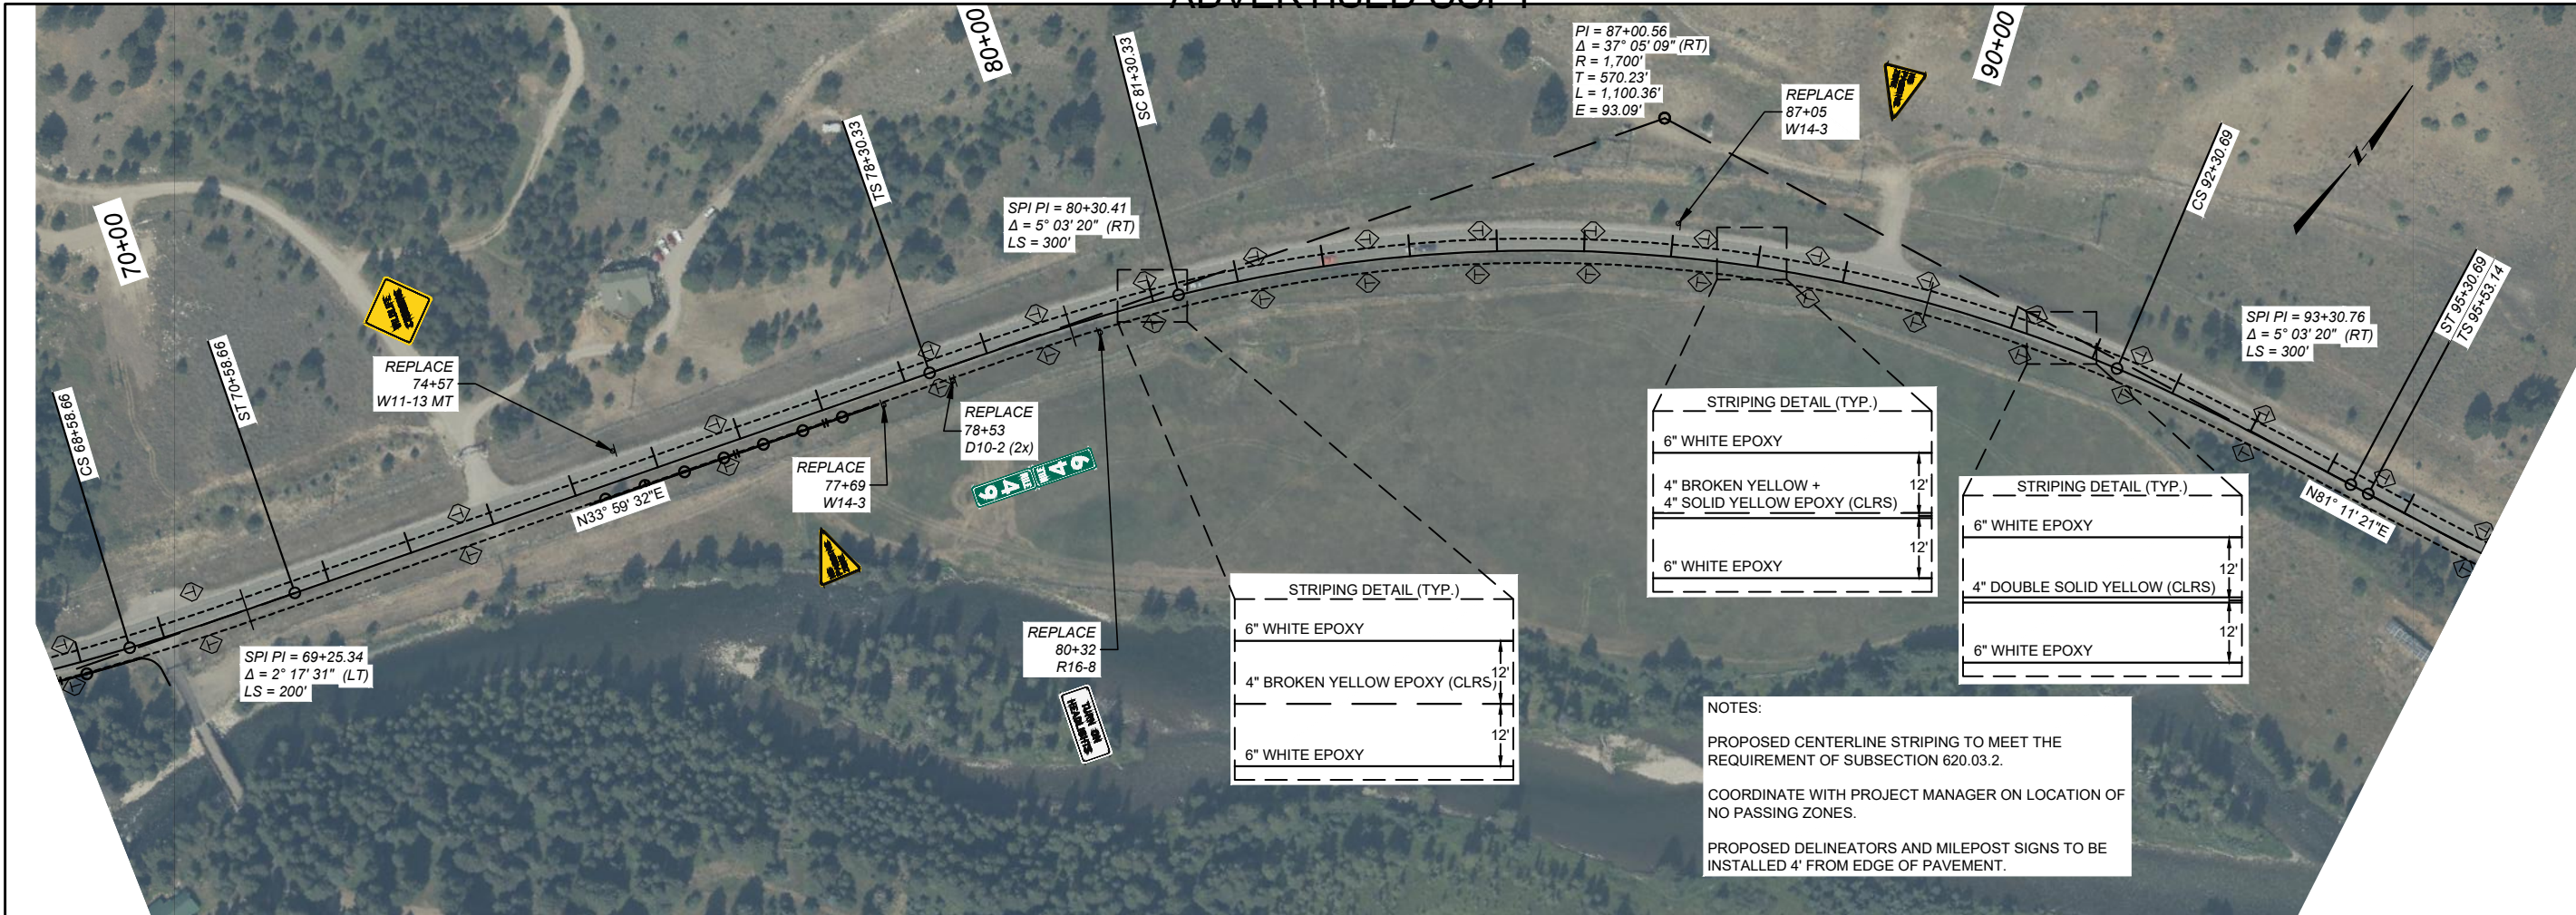

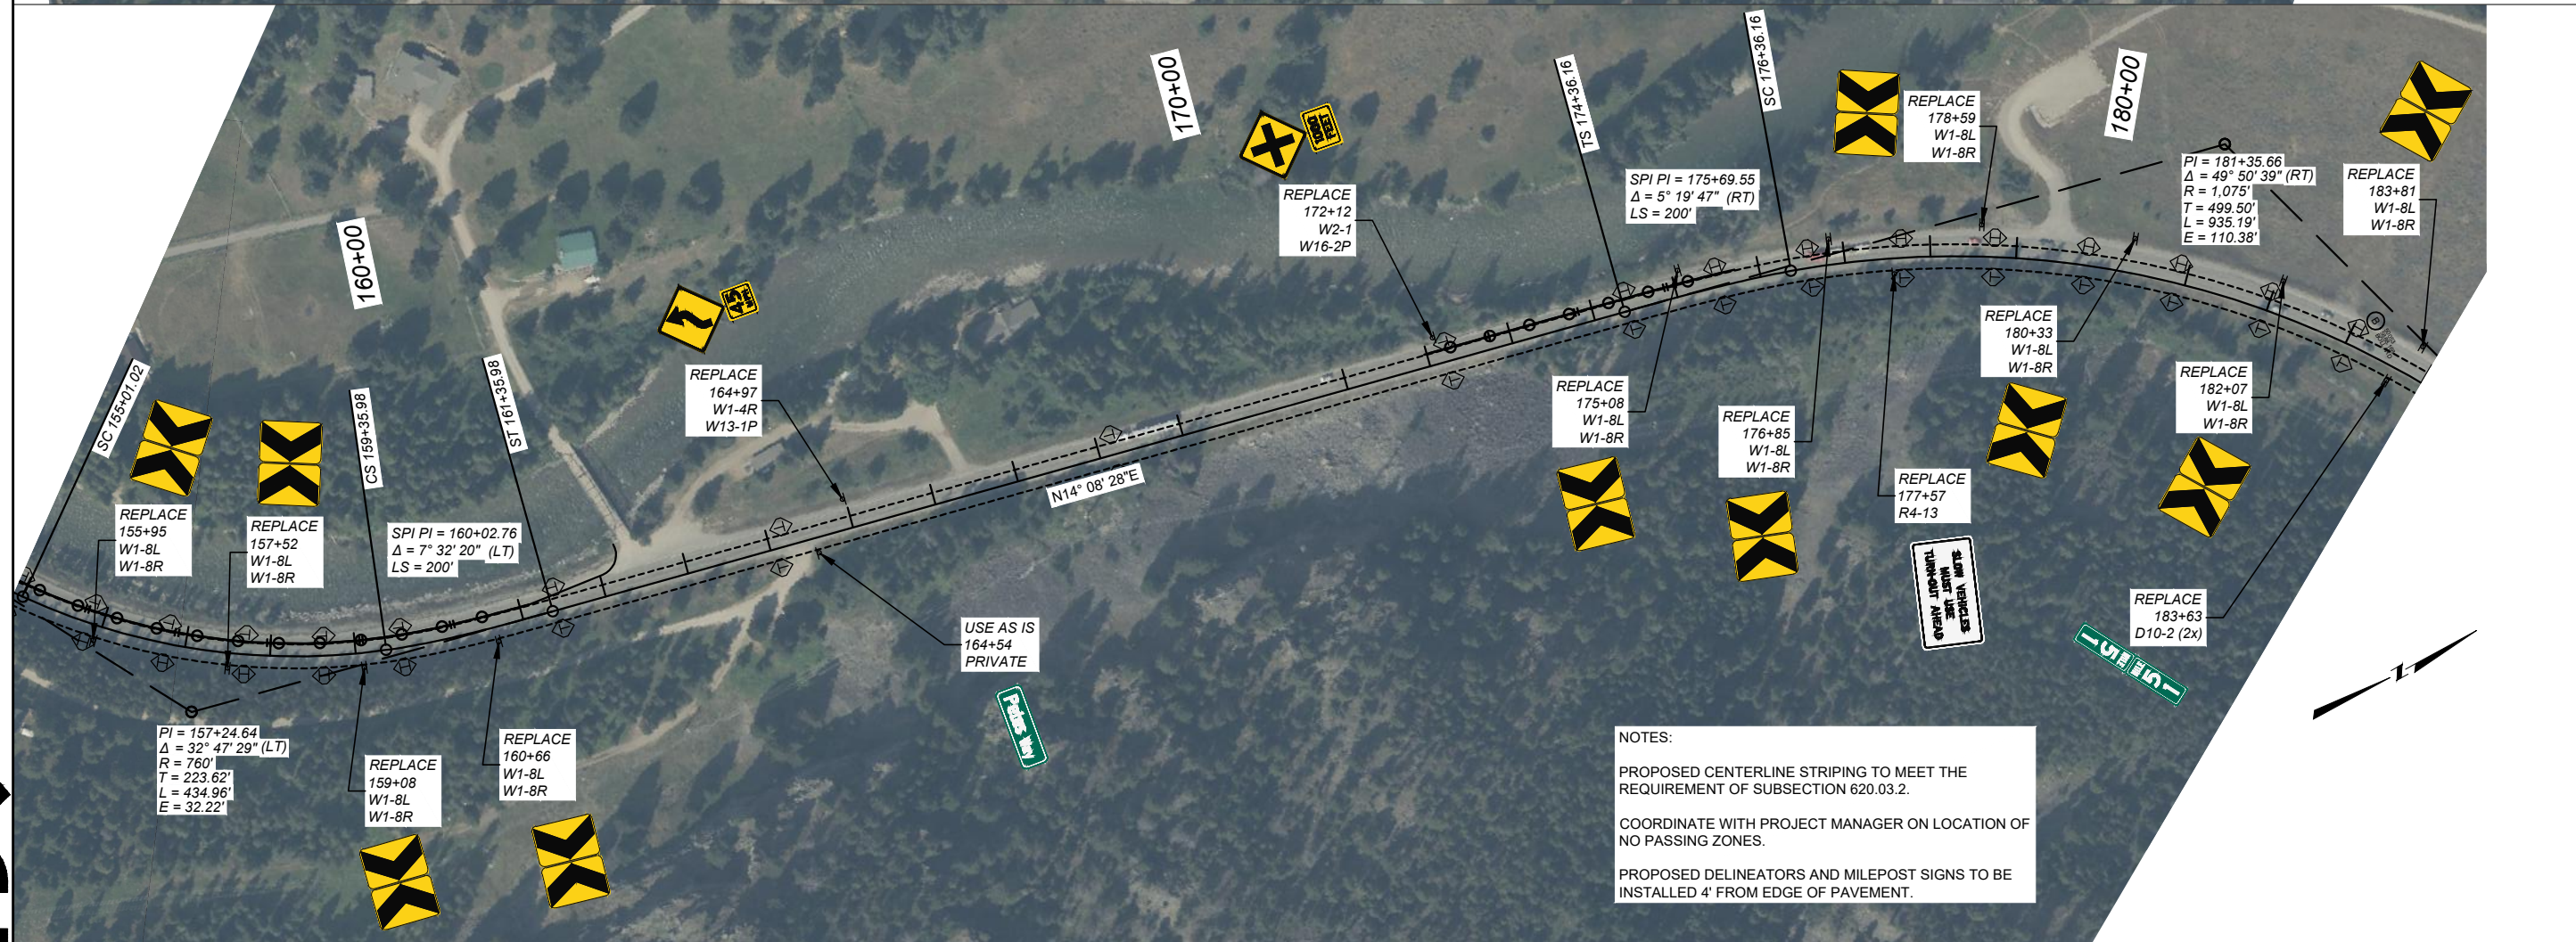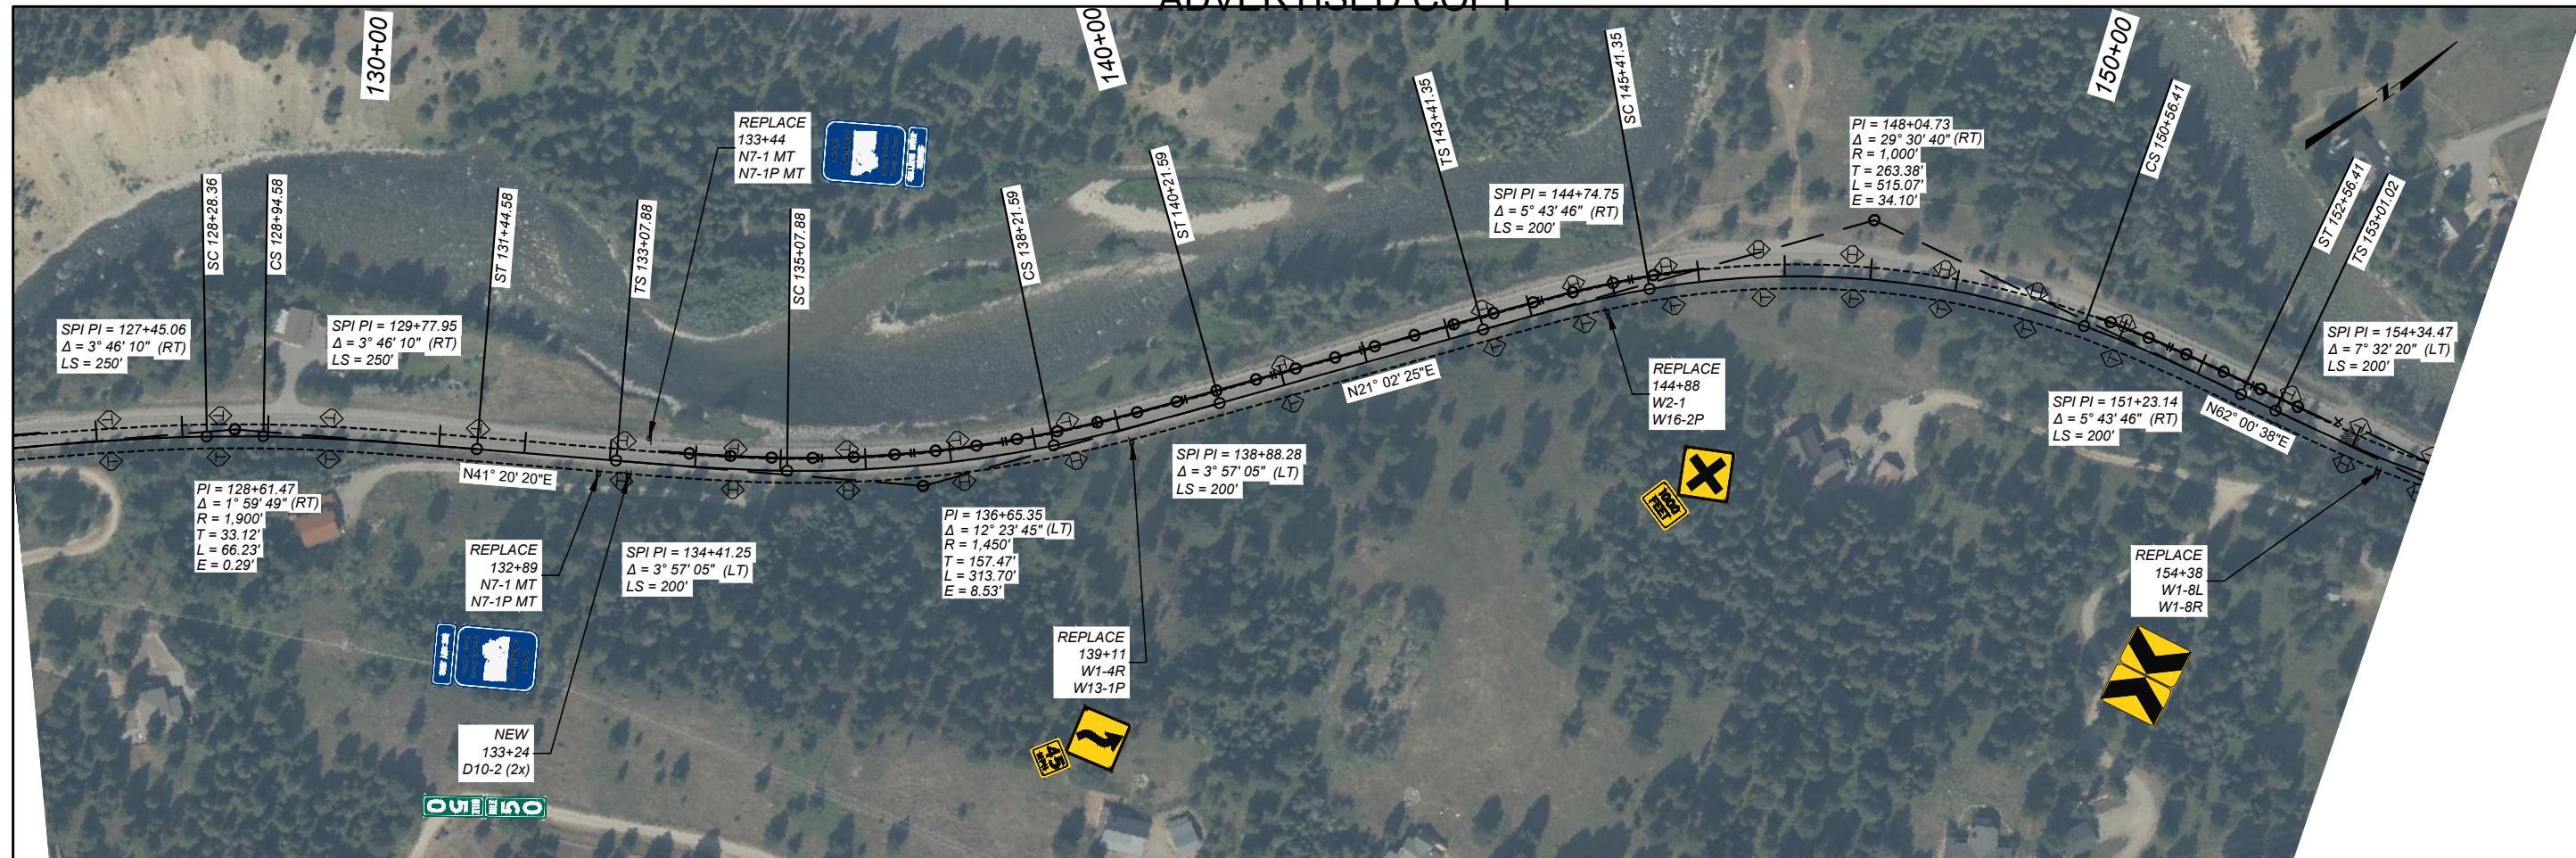


NOTES:

PROPOSED CENTERLINE STRIPING TO MEET THE REQUIREMENT OF SUBSECTION 620.03.2.

COORDINATE WITH PROJECT MANAGER ON LOCATION OF NO PASSING ZONES.

PROPOSED DELINEATORS AND MILEPOST SIGNS TO BE INSTALLED 4' FROM EDGE OF PAVEMENT.

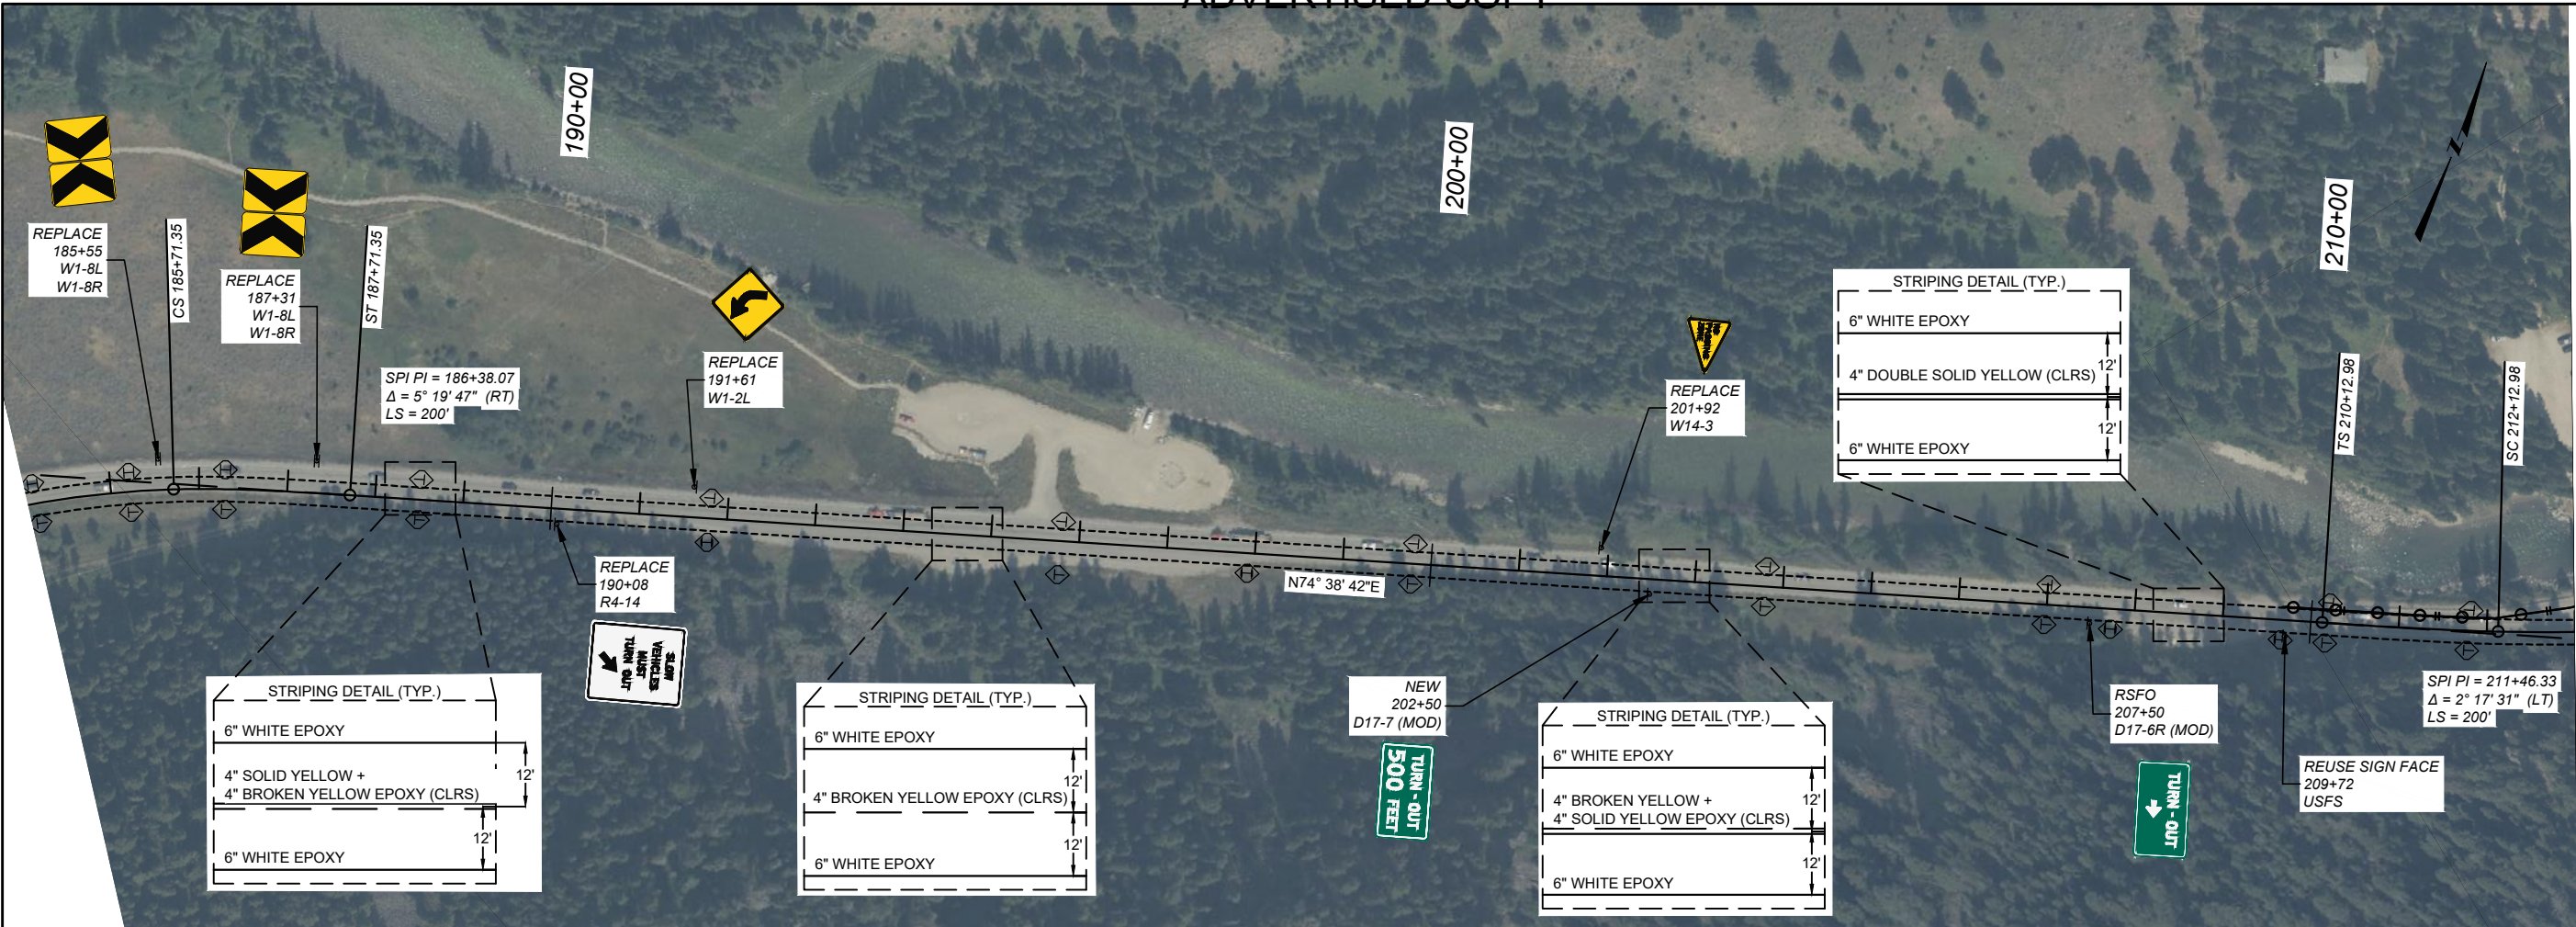

NOTES:

PROPOSED CENTERLINE STRIPING TO MEET THE REQUIREMENT OF SUBSECTION 620.03.2.

COORDINATE WITH PROJECT MANAGER ON LOCATION OF NO PASSING ZONES.

PROPOSED DELINEATORS AND MILEPOST SIGNS TO BE INSTALLED 4' FROM EDGE OF PAVEMENT.

PI = 219+46.26
Δ = 32° 41' 39" (LT)
R = 2,500'
T = 733.28'
L = 1,426.55'
E = 105.32'

SPI PI = 227+06.21
Δ = 2° 17' 31" (LT)
LS = 200'

REPLACE
232+16
W8-14

REPLACE
232+94
W1-4L
W13-1P

REPLACE
236+12
W1-8L
W1-8R

REPLACE
238+66
D10-2 (2x)

REPLACE
239+65
W1-8L
W1-8R

PI = 238+90.85
Δ = 14° 24' 24" (LT)
R = 716'
T = 90.52'
L = 180.08'
E = 5.70'

SPI PI = 240+87.59
Δ = 12° 48' 00" (LT)
LS = 320'

SPI PI = 236+94.22
Δ = 12° 48' 00" (LT)
LS = 320'

RSFO
231+21
D17-6R (MOD)

REPLACE
237+89
W1-8L
W1-8R

REPLACE
239+08
N7-1 MT
N7-1P MT

REPLACE
241+42
W1-8L
W1-8R

SIGNING PLANS

BIG SKY - NORTH

GALLATIN

NH 50-2(112)47

10558000

PROJECT NAME

COUNTY

PROJECT ID

UPIN

DESIGNED BY	2/2026
S. PRATT	

REVIEWED BY

CHECKED BY	
------------	--


10558000SIPLNZ01.DWG	17.02.20
----------------------	----------



MONTANA
Department of Transportation

SIGN PLANS

5/22/2026 12:35 PM


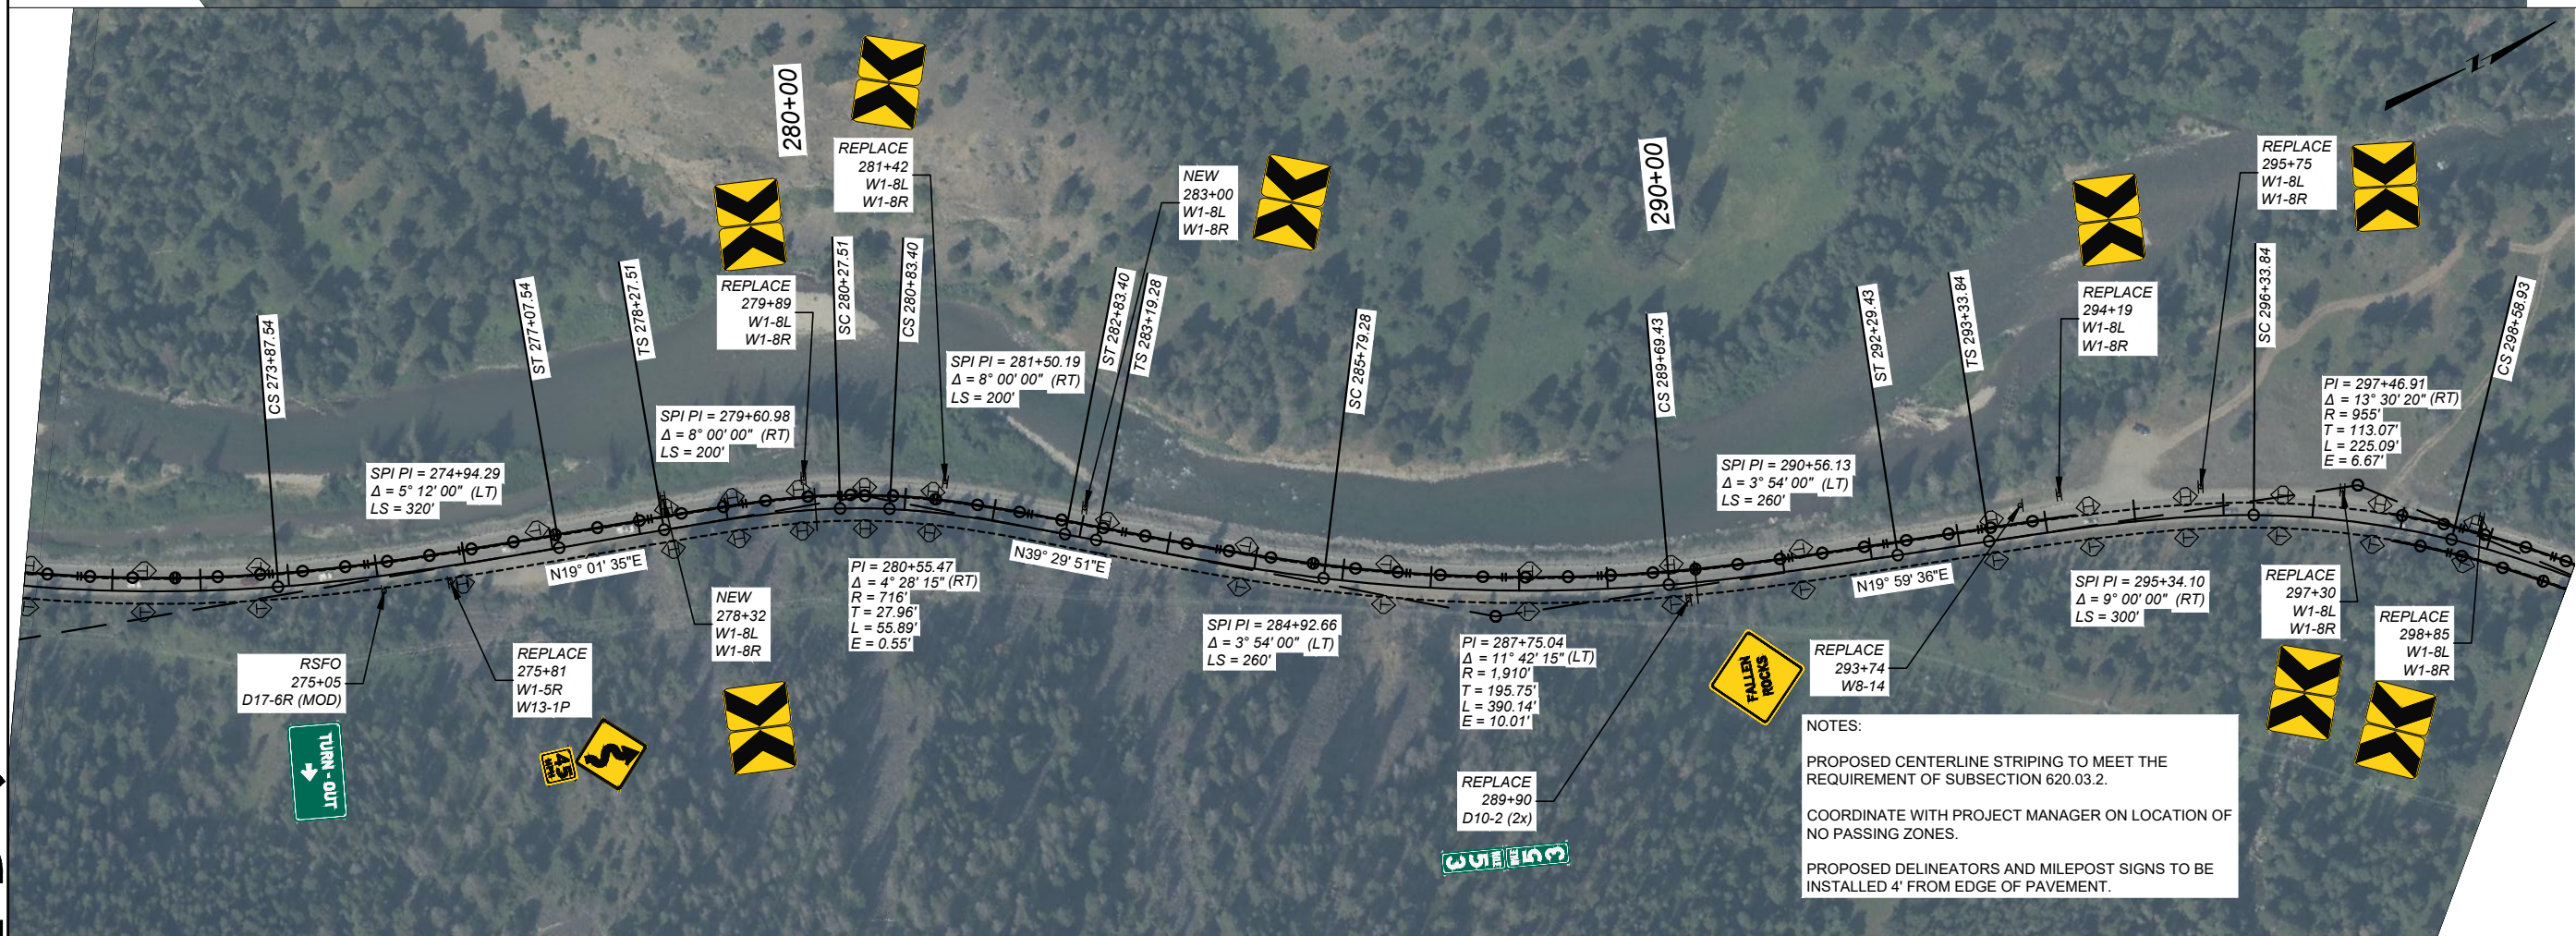



NOTES:

PROPOSED CENTERLINE STRIPING TO MEET THE REQUIREMENT OF SUBSECTION 620.03.2.

COORDINATE WITH PROJECT MANAGER ON LOCATION OF NO PASSING ZONES.

PROPOSED DELINEATORS AND MILEPOST SIGNS TO BE
INSTALLED 4' FROM EDGE OF PAVEMENT.

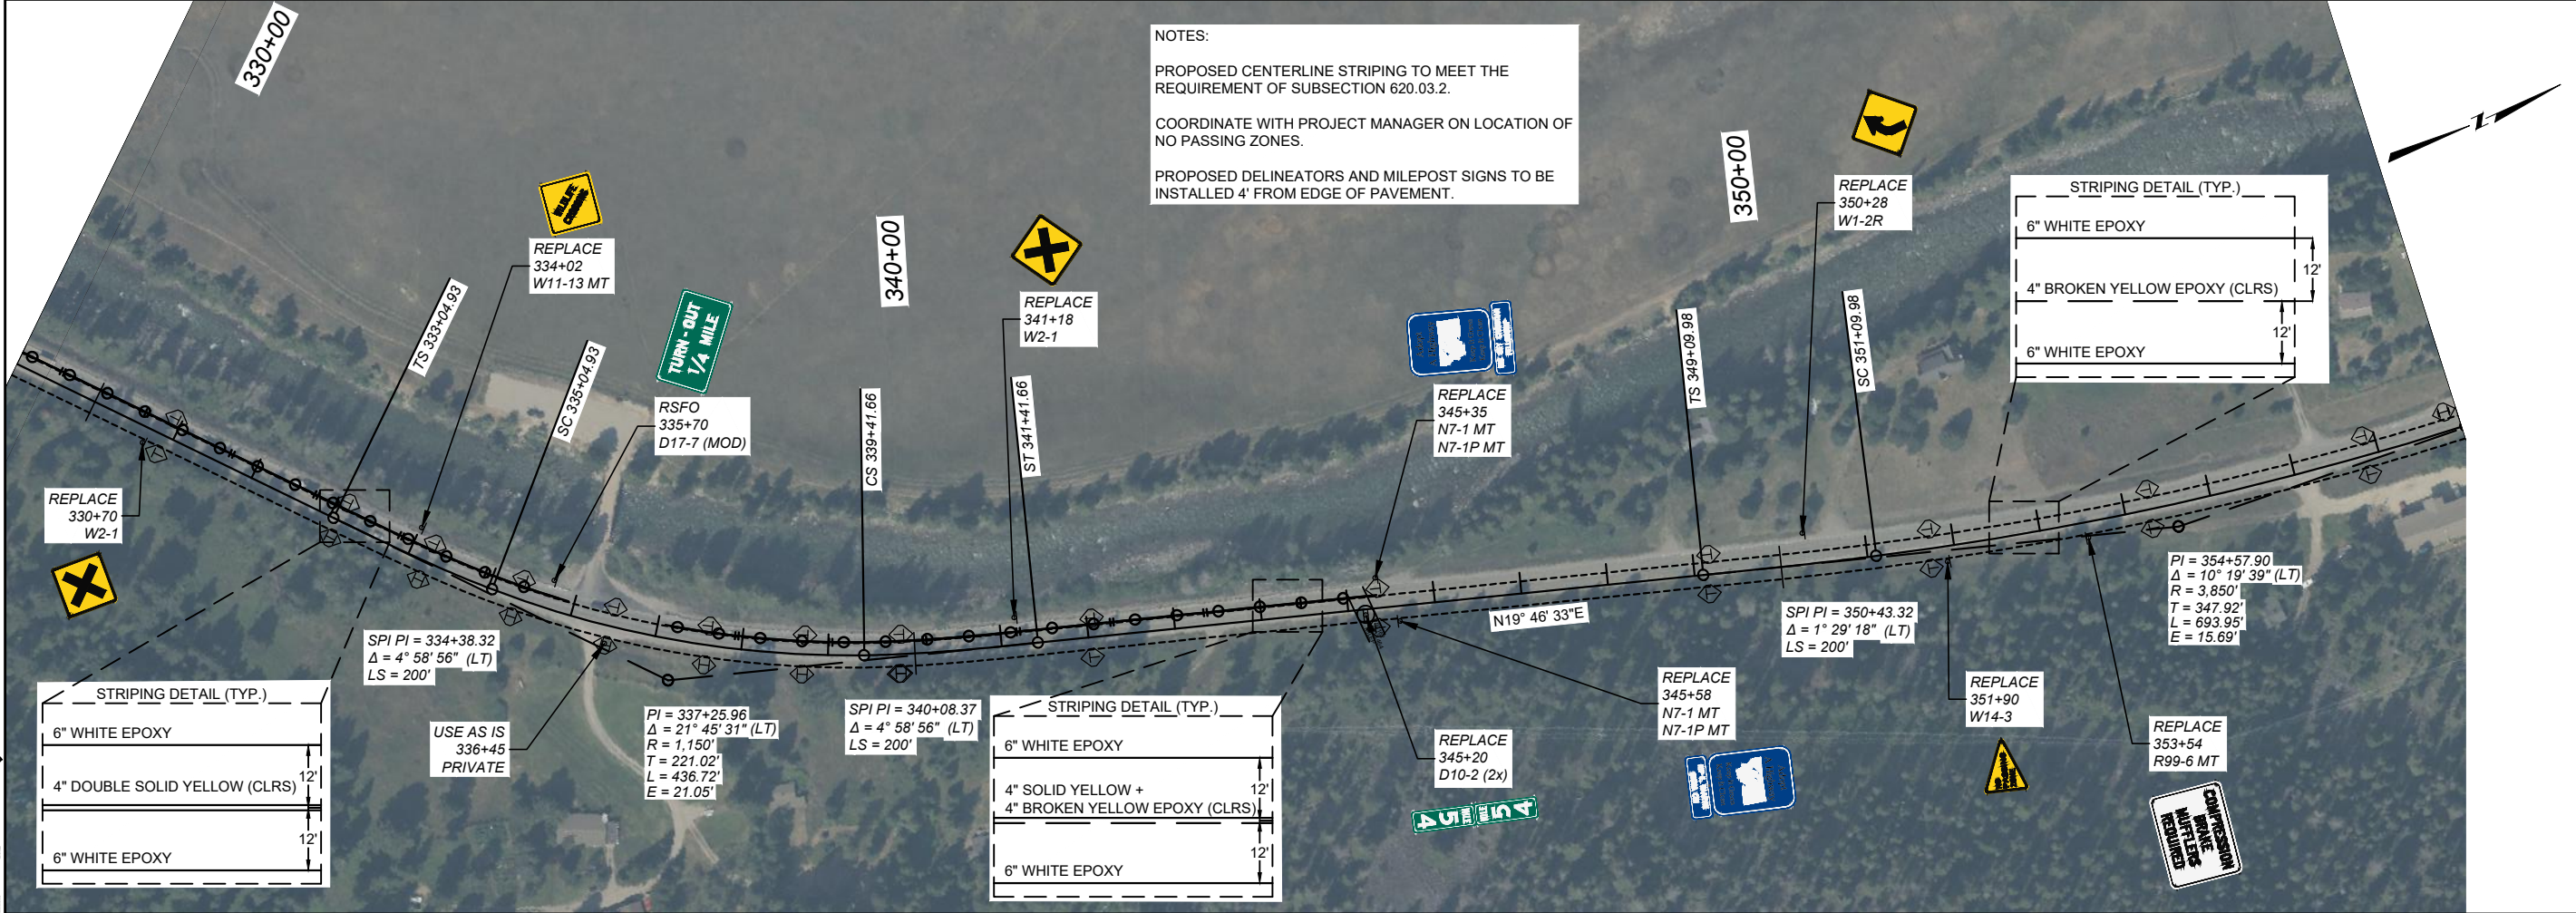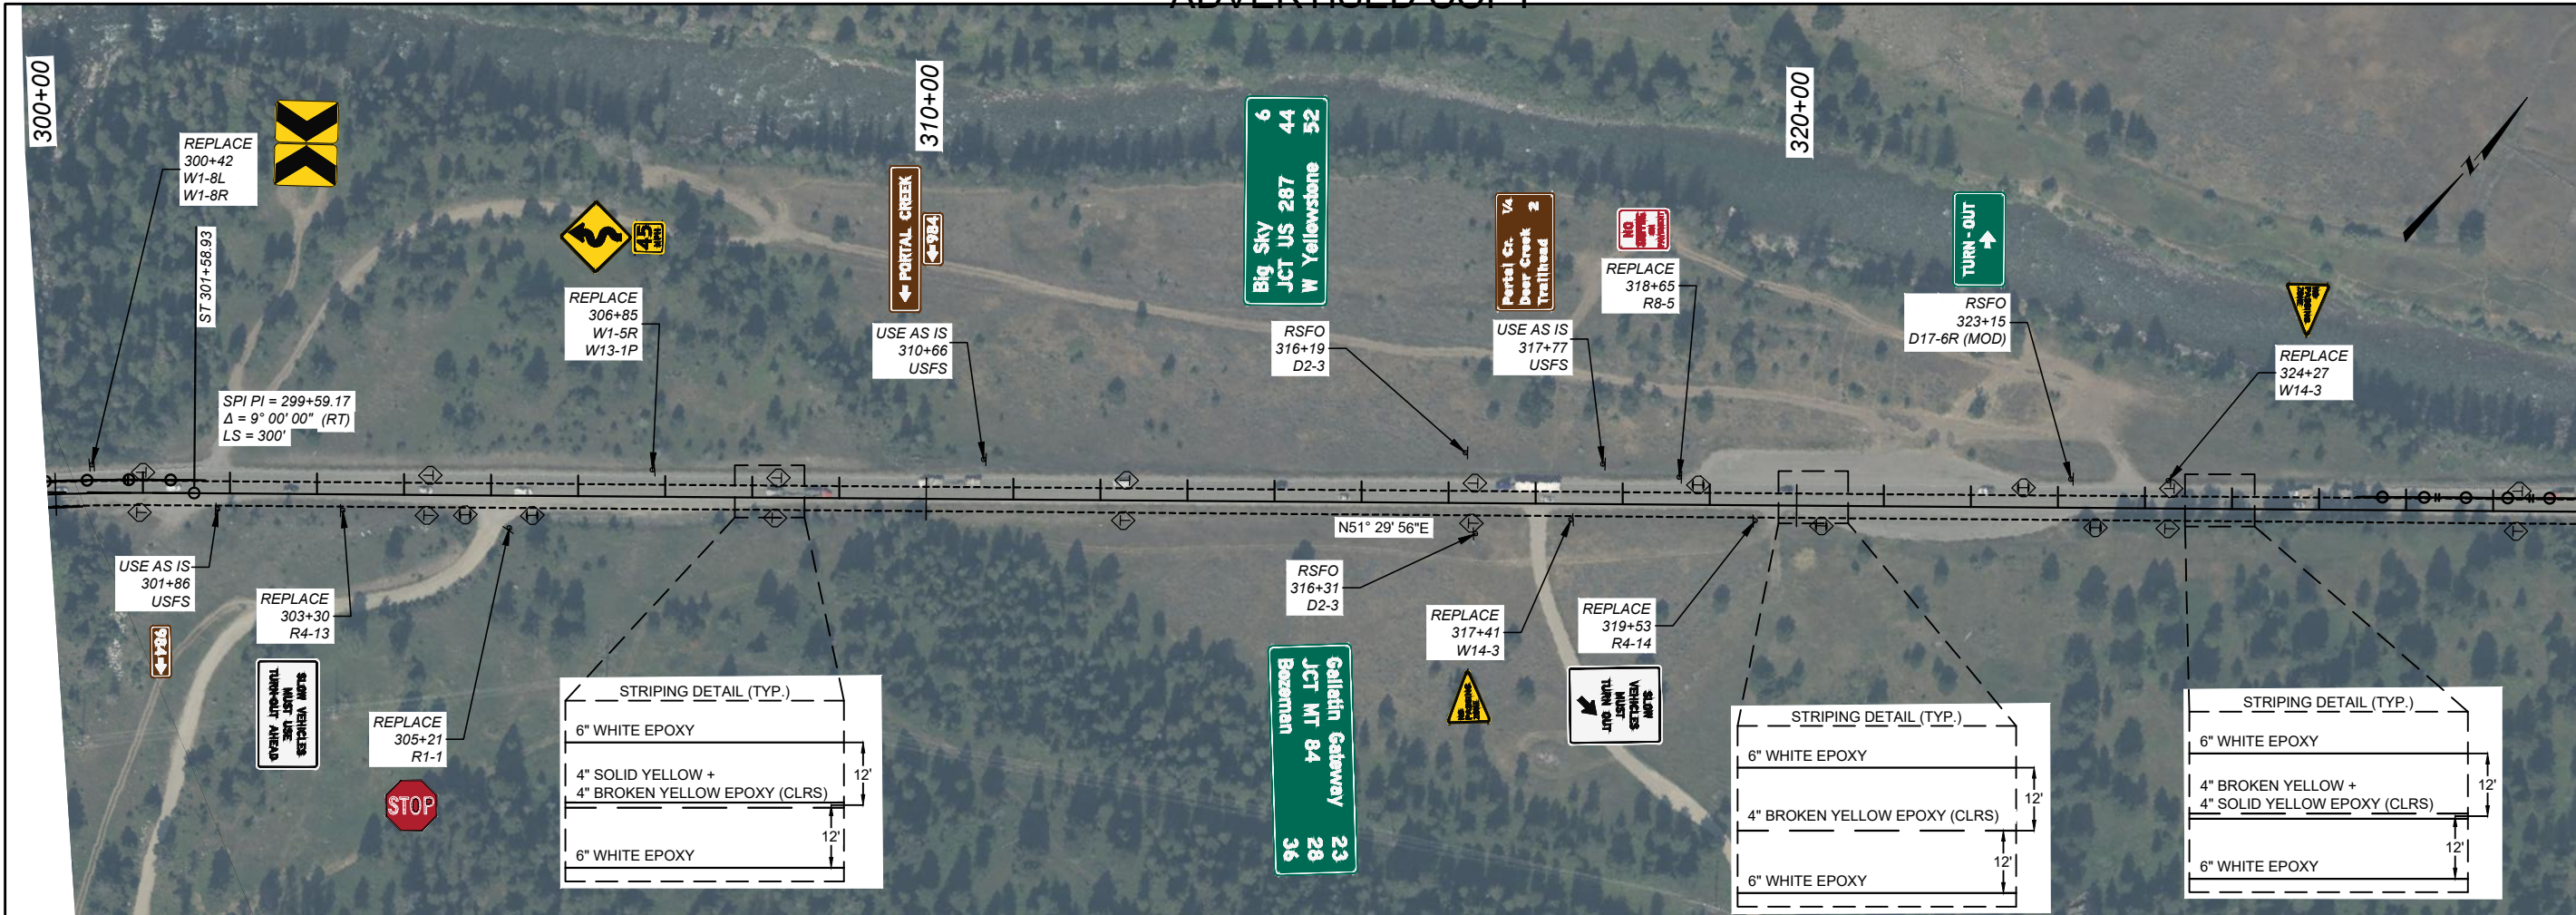

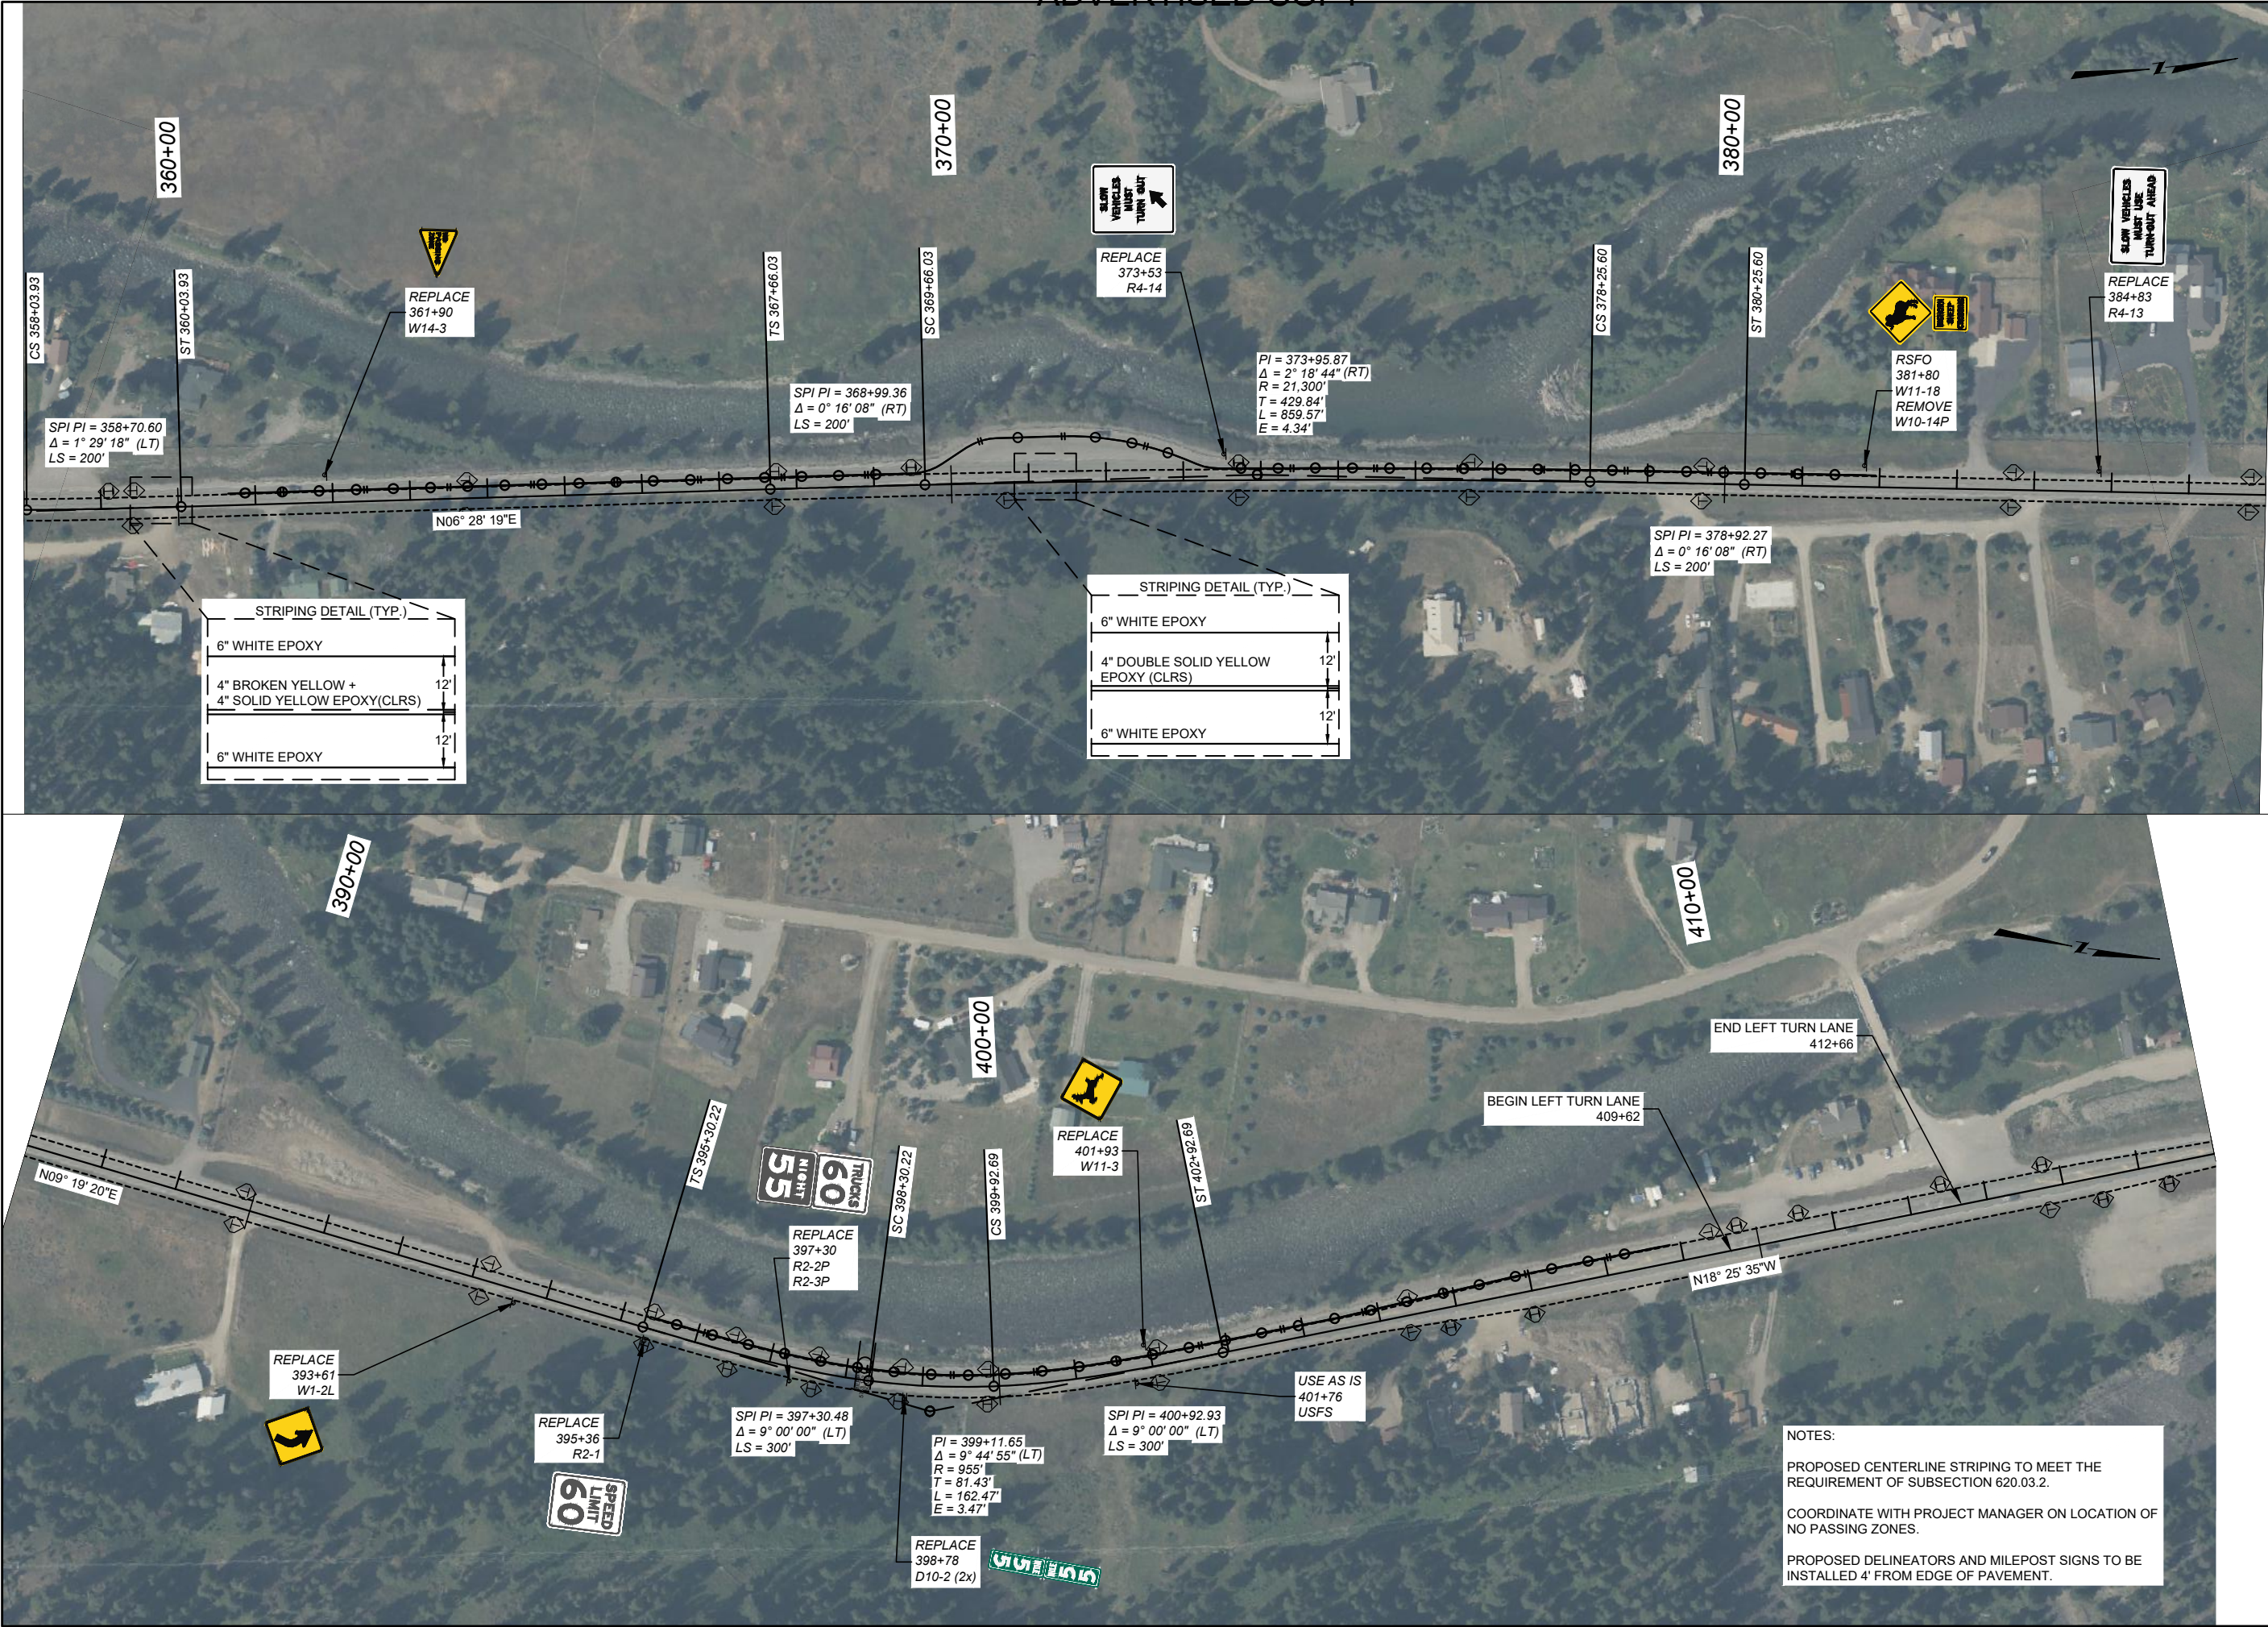

SHEET NO.		S35	
SIGNING PLANS		BIG SKY - NORTH	
COUNTY		GALLATIN	
PROJECT ID		NH 50-2(112)47	
UPN		10558000	
DESIGNED BY	2/2026	REVIEWED BY	2/2026
S. PRATT		H. NICHOLAS	
CHECKED BY	2/2026	10558000SIPLN201.DWG	
R. LUBBERS			
MONTANA Department of Transportation		SIGN PLANS	
5/22/2026 12:36 PM			

SIGNING PLANS

CALL ATTN:

GALLATIN

157-2(112)41

10558000

COUNTY

...

2	2
3	3
4	4
100	100

25

S. PRATT	2/2026
REVIEWED BY	

H NICHOLAS	2/2026
------------	--------

CHECKED BY	
D. LIPBES	2/2026


10558000SIPLNZ01.DWG




MONTANA
Department of Transportation

6 PM

10071070717710

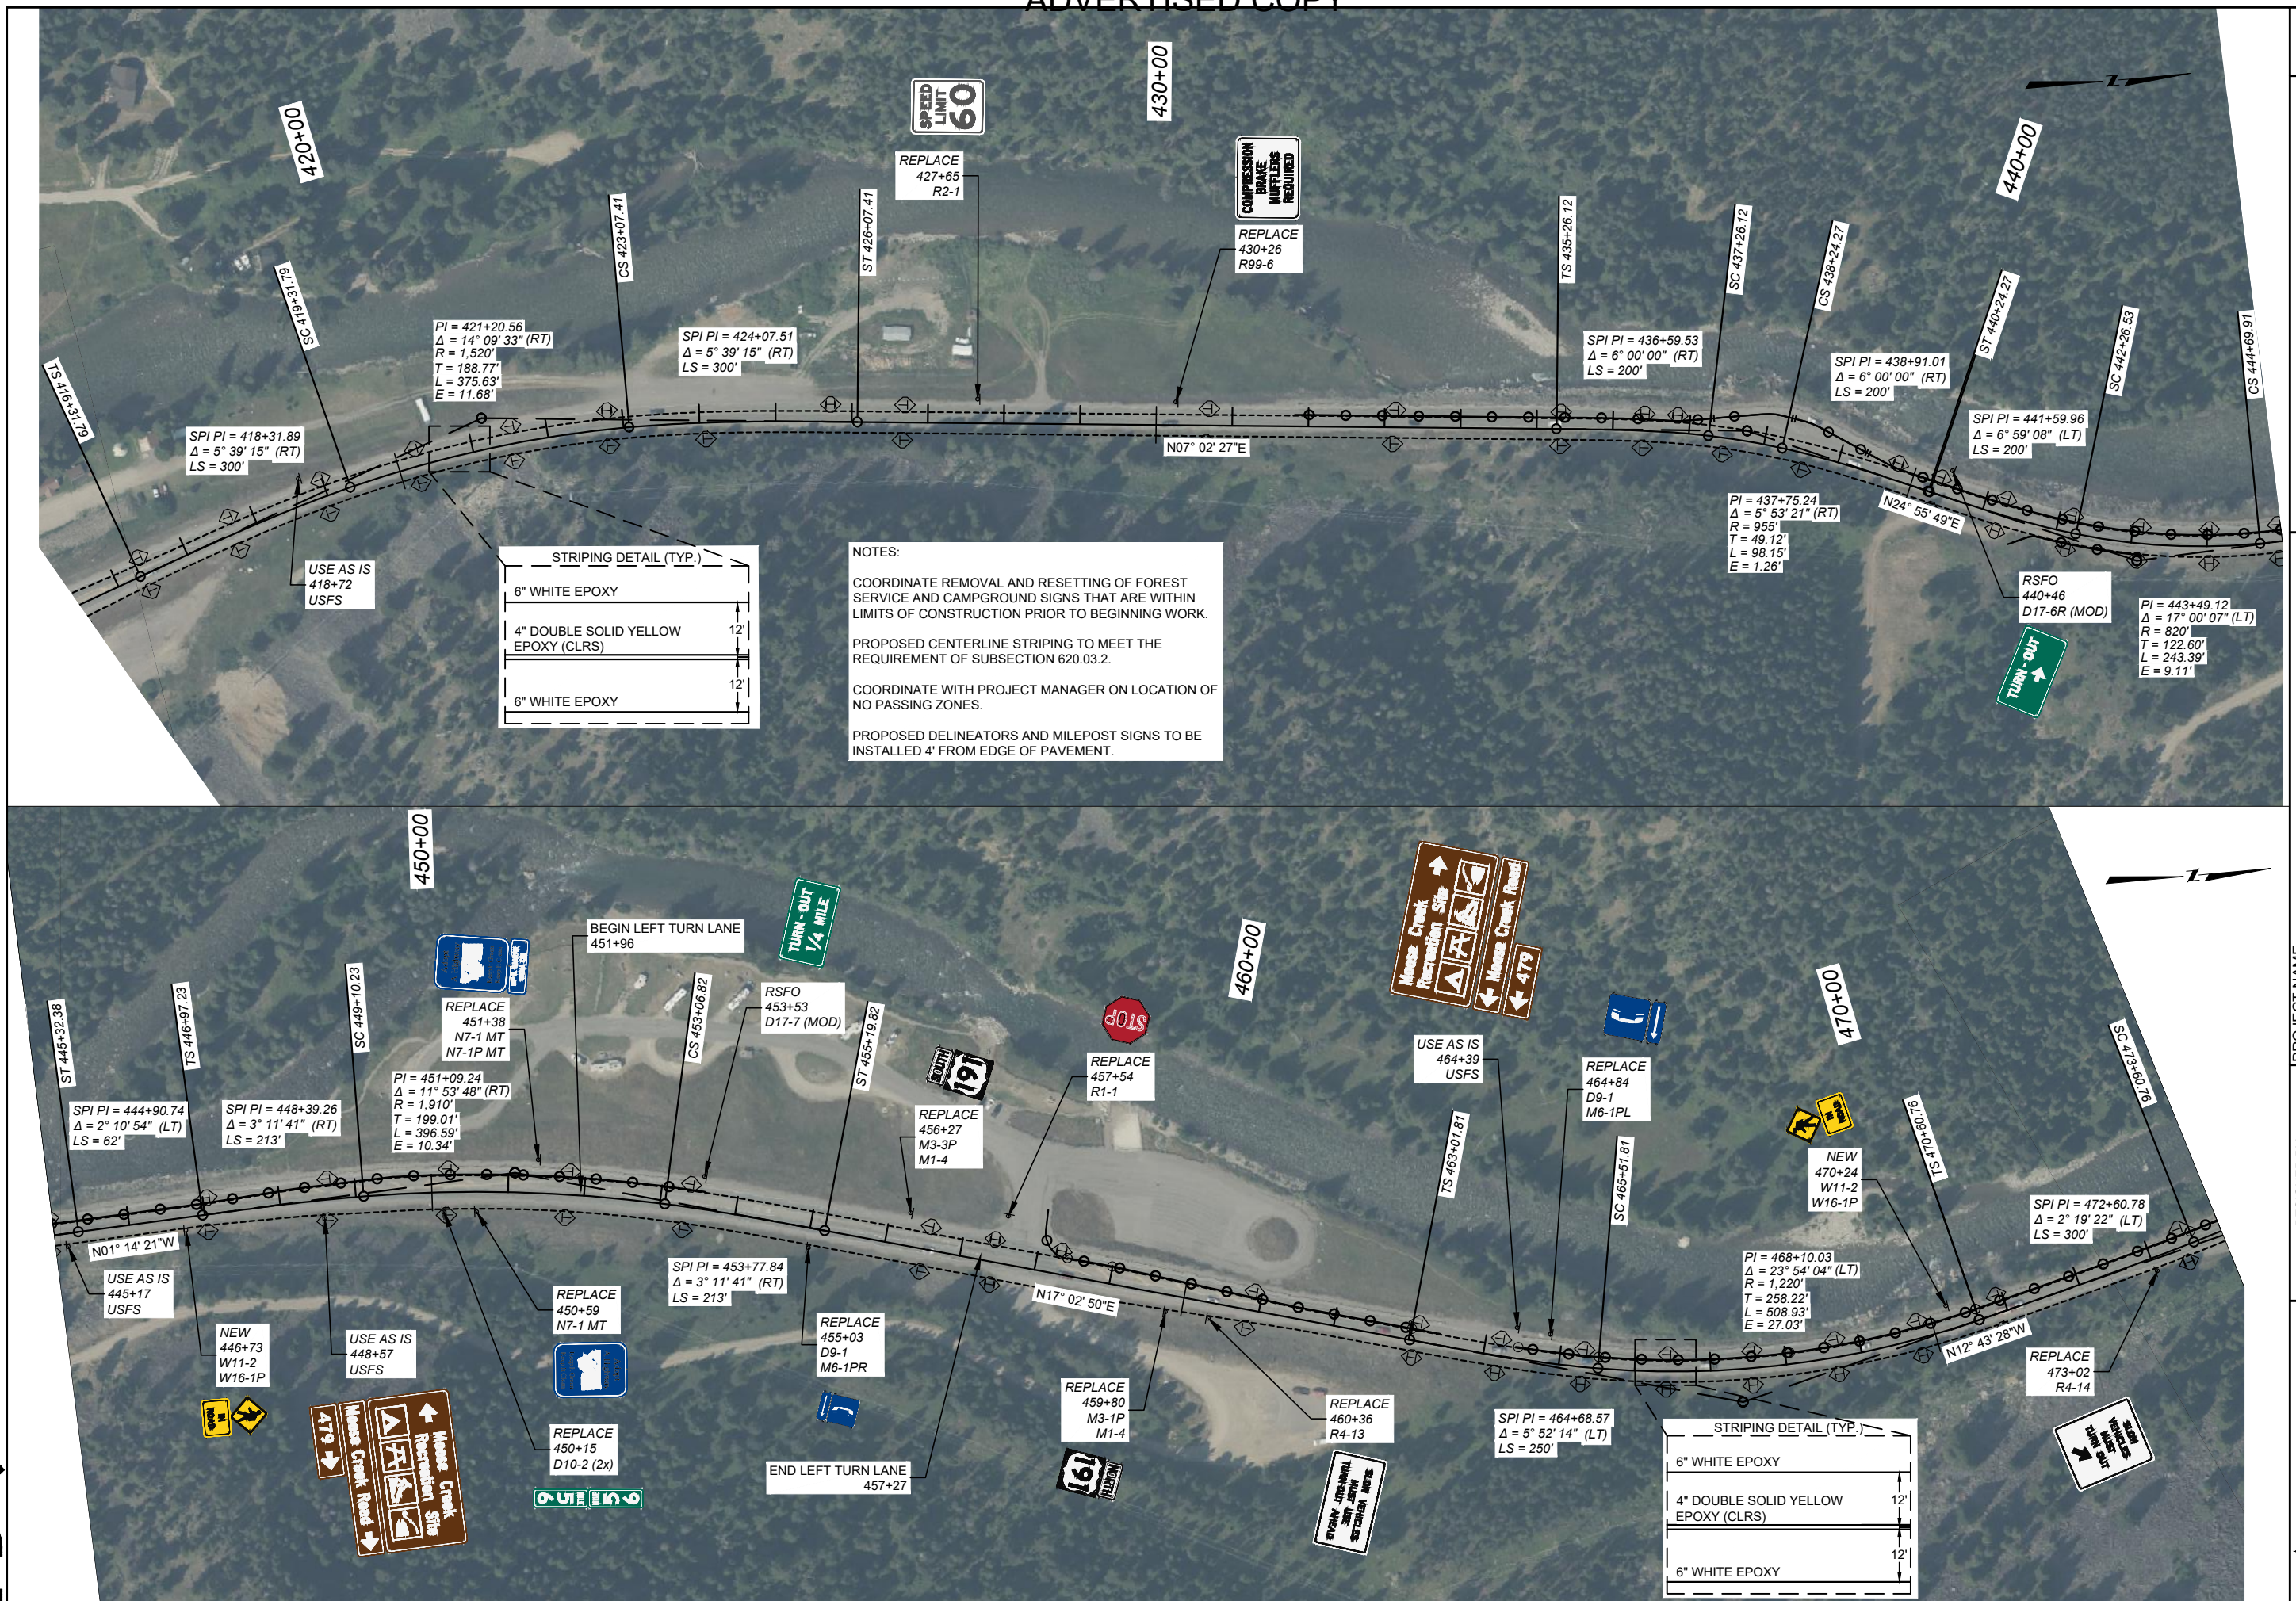

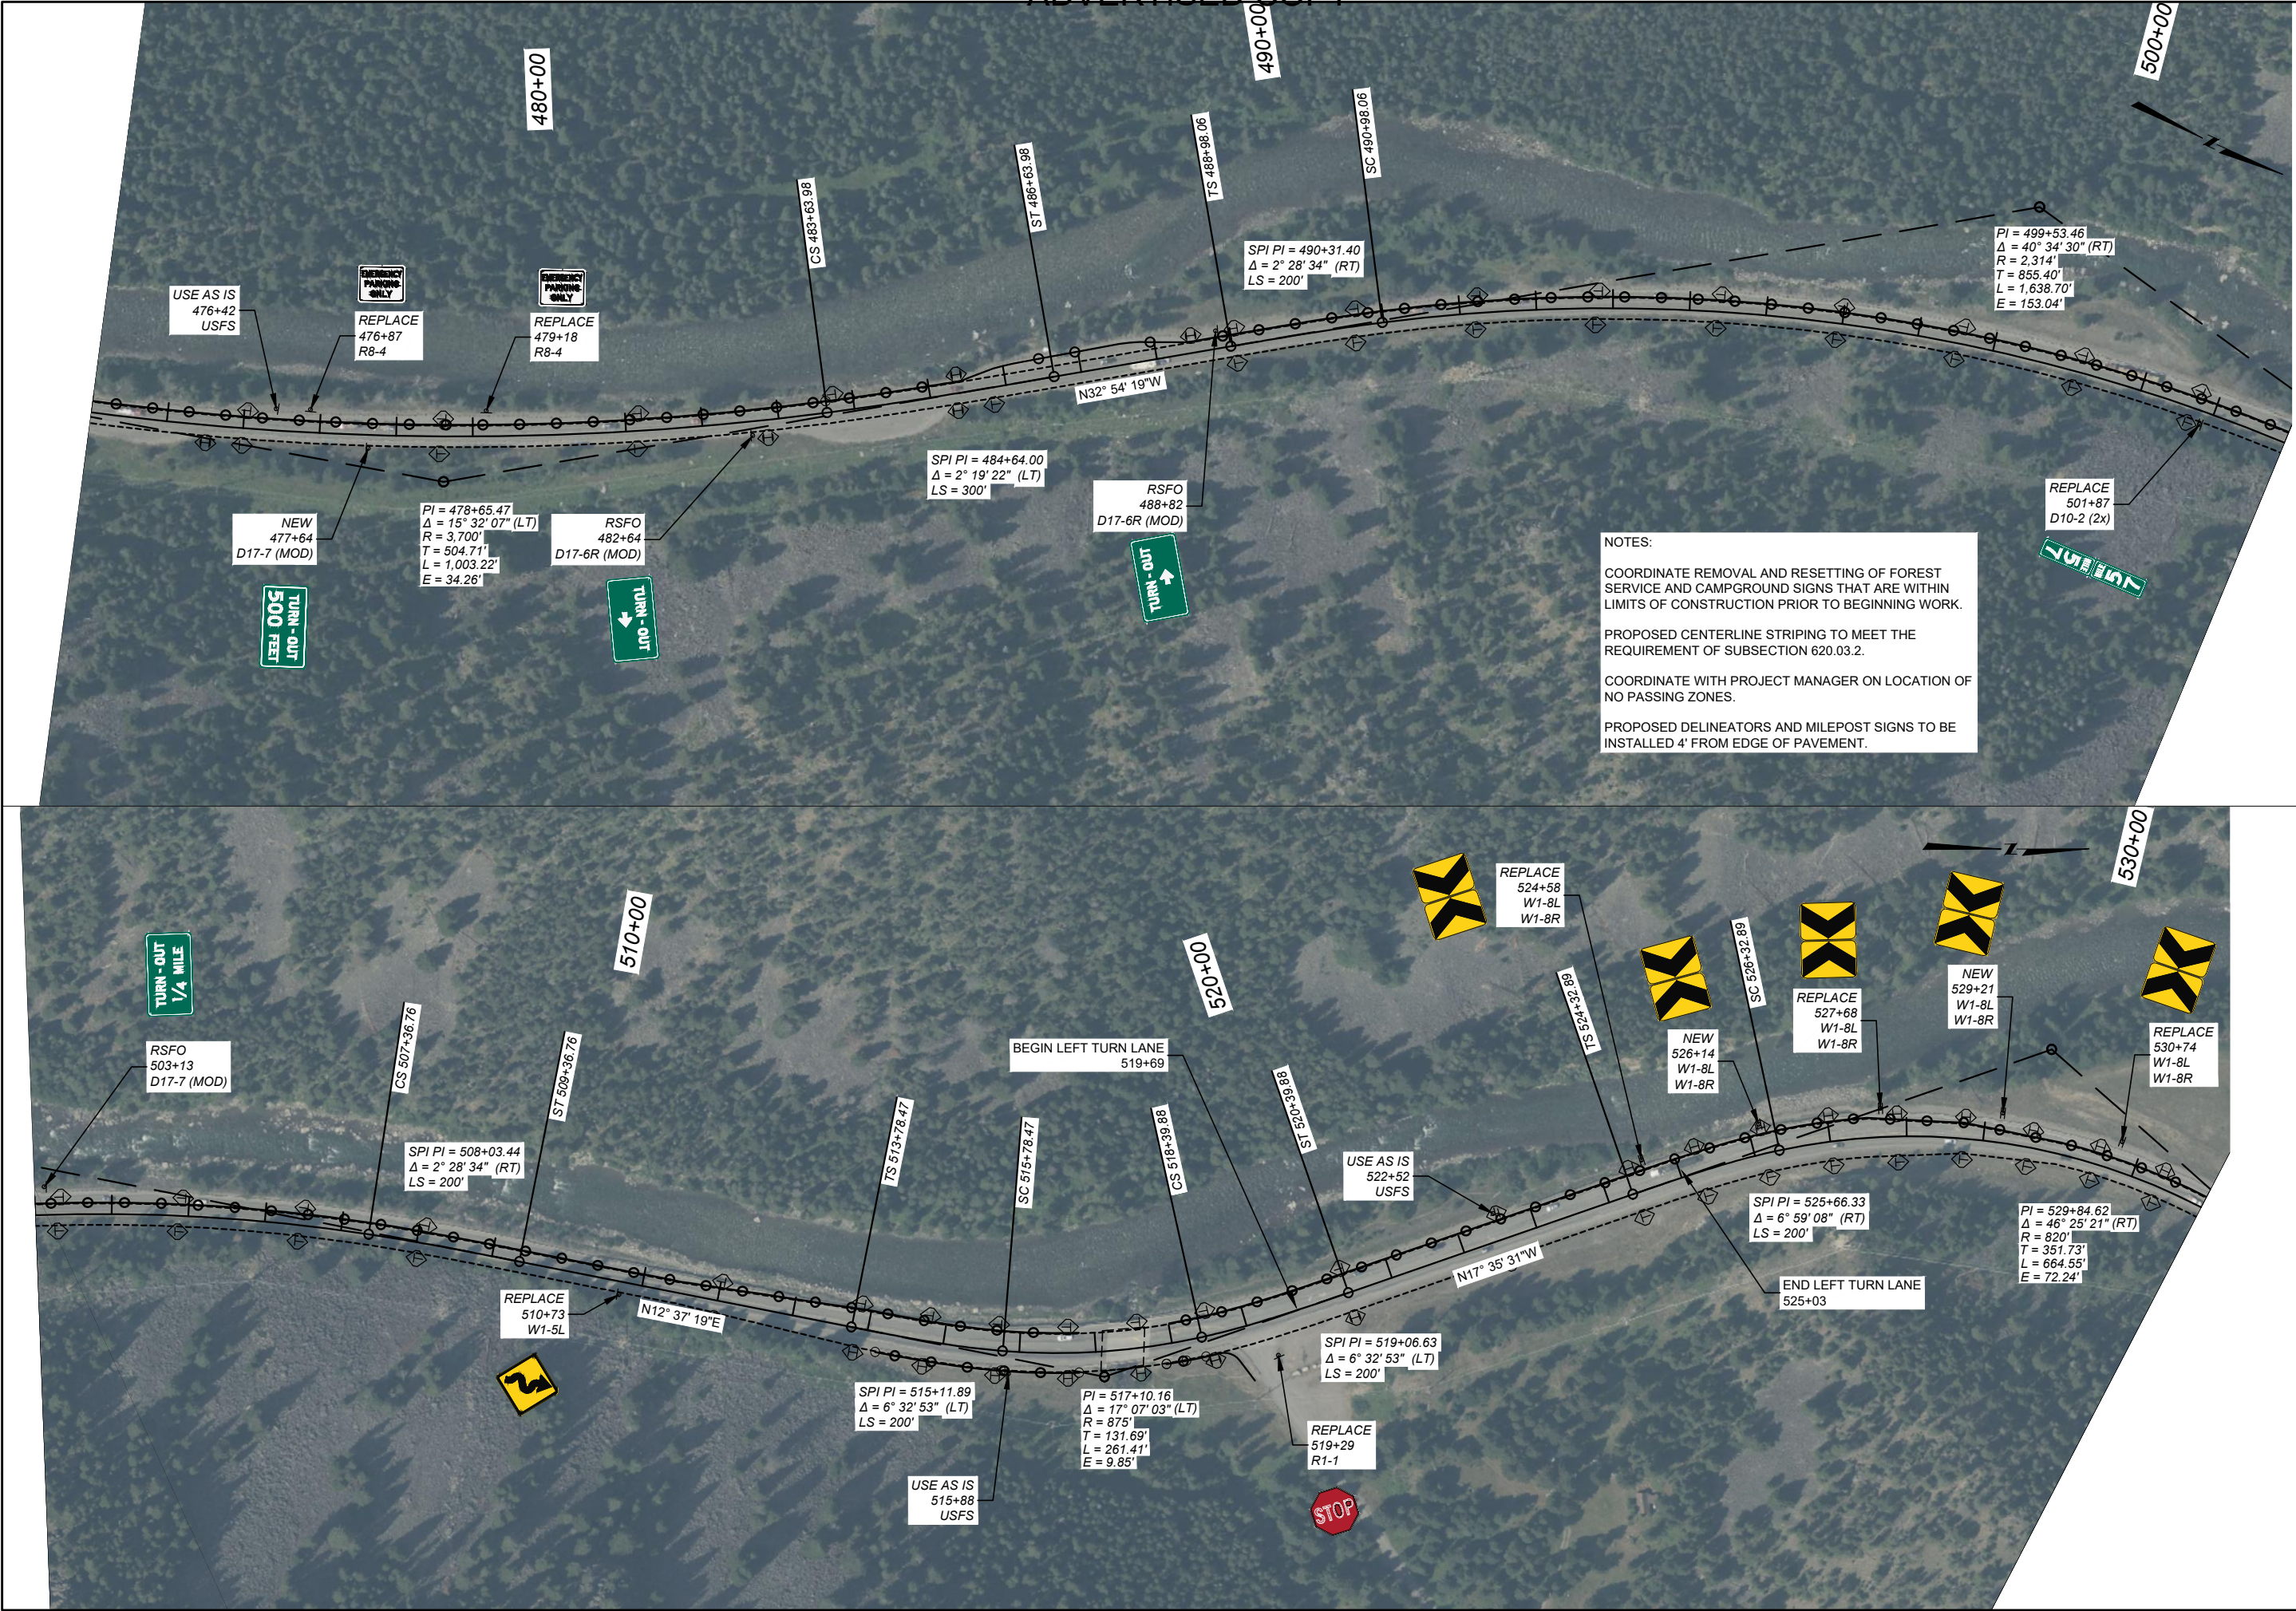

NOTES:


COORDINATE REMOVAL AND RESETTING OF FOREST SERVICE AND CAMPGROUND SIGNS THAT ARE WITHIN LIMITS OF CONSTRUCTION PRIOR TO BEGINNING WORK.


PROPOSED CENTERLINE STRIPING TO MEET THE REQUIREMENT OF SUBSECTION 620.03.2.

COORDINATE WITH PROJECT MANAGER ON LOCATION OF NO PASSING ZONES.

PROPOSED DELINEATORS AND MILEPOST SIGNS TO BE INSTALLED 4' FROM EDGE OF PAVEMENT.

 MONTANA <i>Department of Transportation</i>				DESIGNED BY		PROJECT NAME	
SIGN PLANS				S. PRATT		BIG SKY - NORTH	
				REVIEWED BY		COUNTY	
				H. NICHOLAS		GALLATIN	
				CHECKED BY		PROJECT ID	
				R. LUBBERS		NH 50-2(112)47	
5/22/2026 12:36 PM				10558000SIPLNZ01.DWG		UPN	
						10558000	
						SIGNING PLANS	
						S37	
						SHEET NO.	

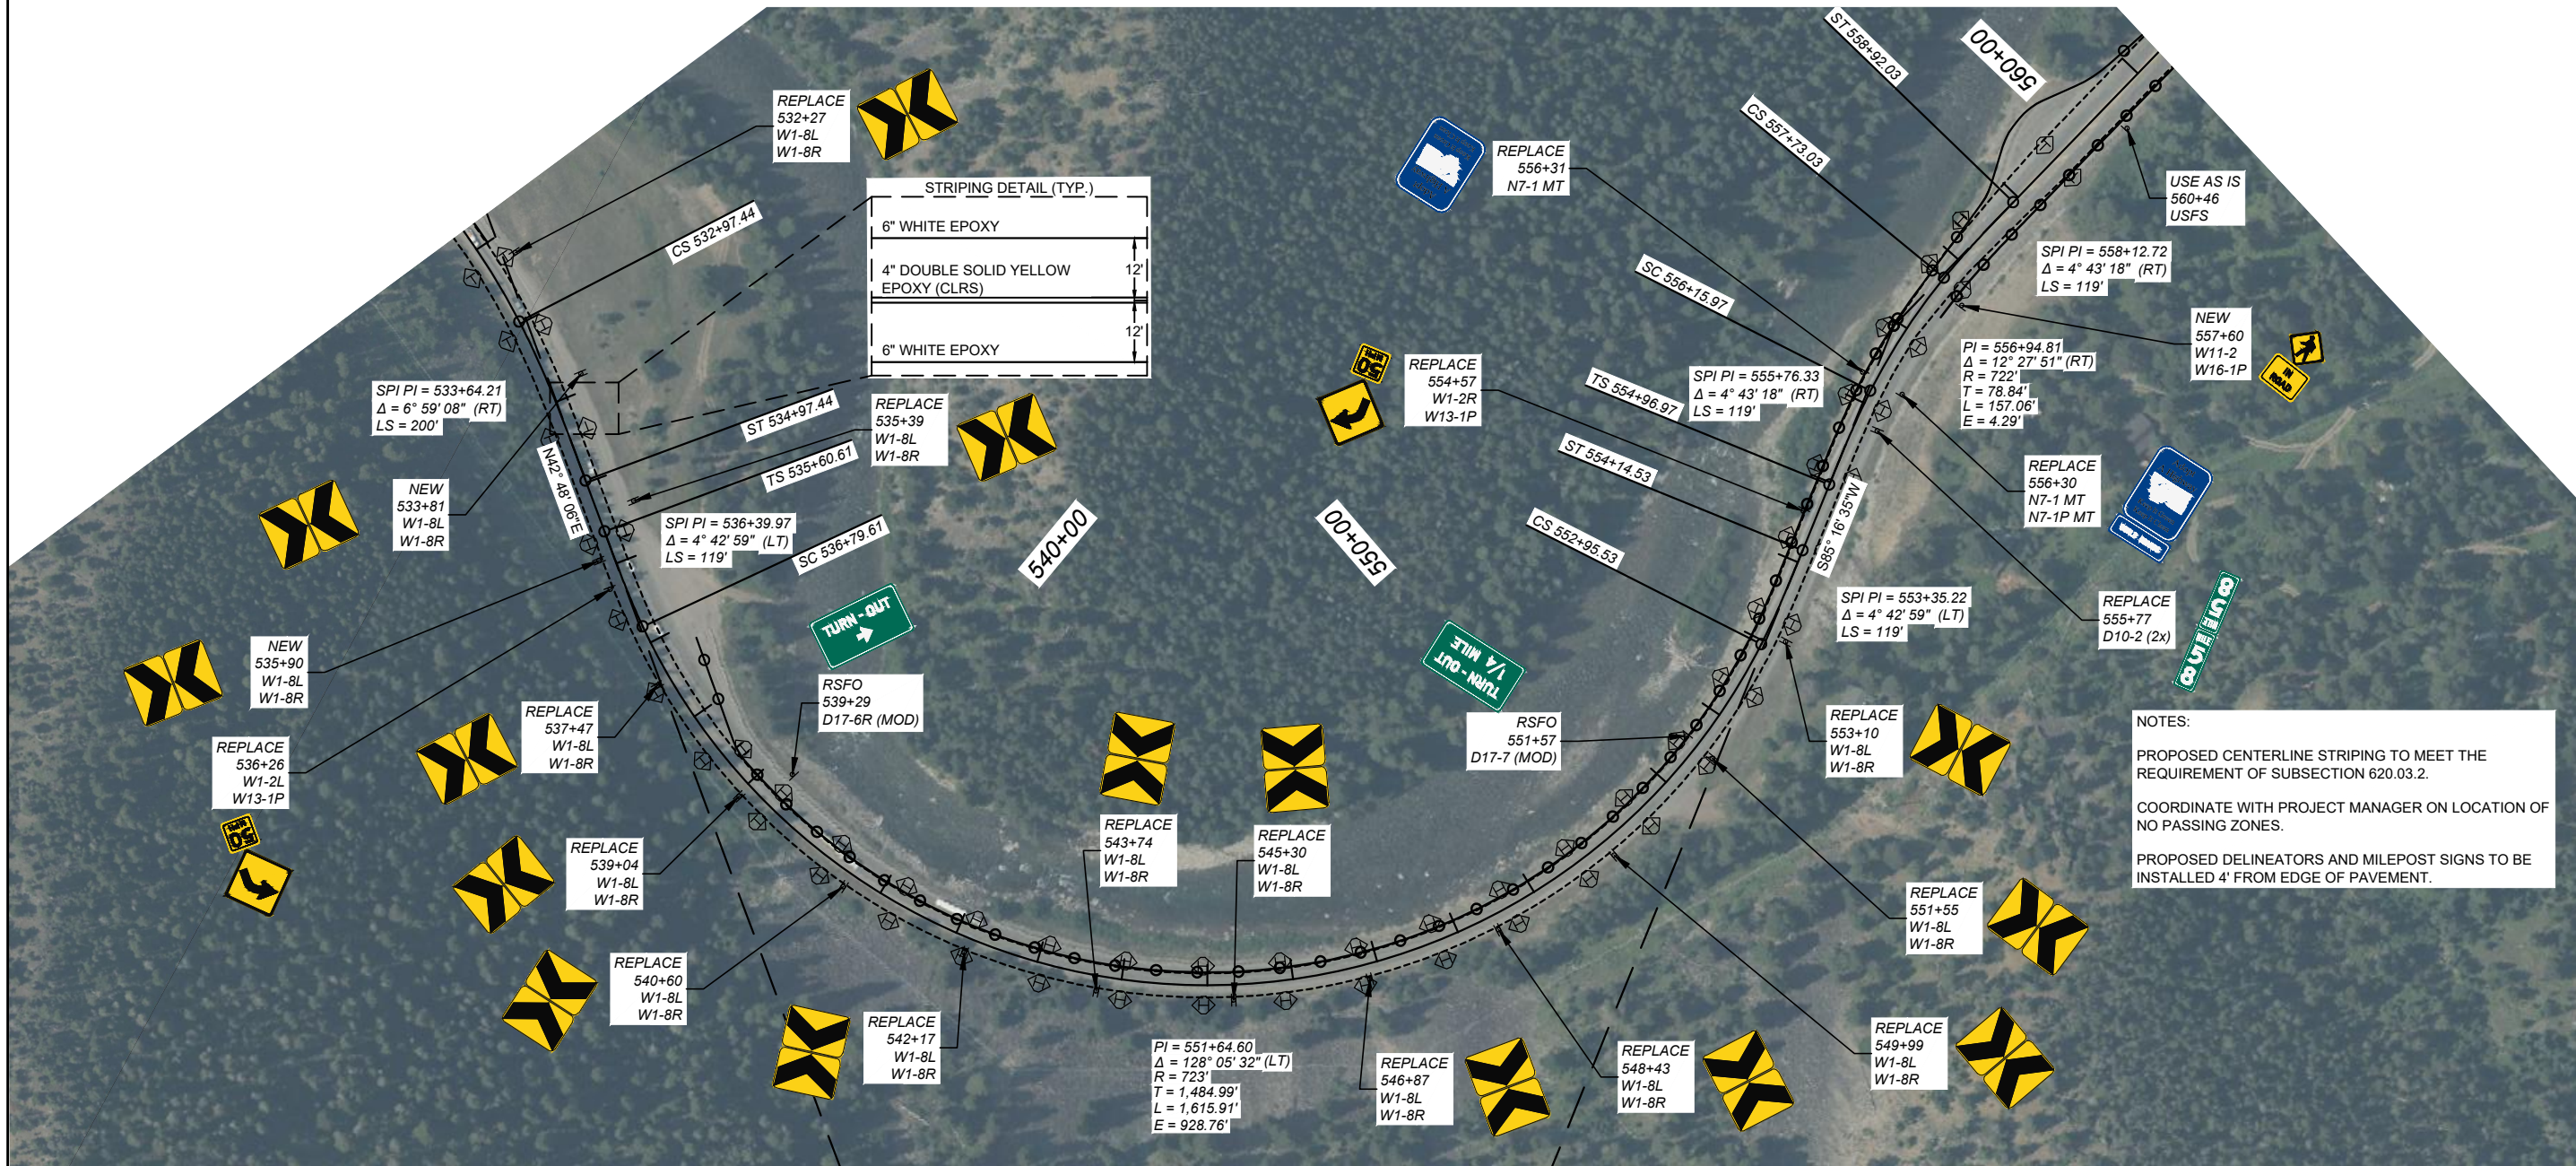

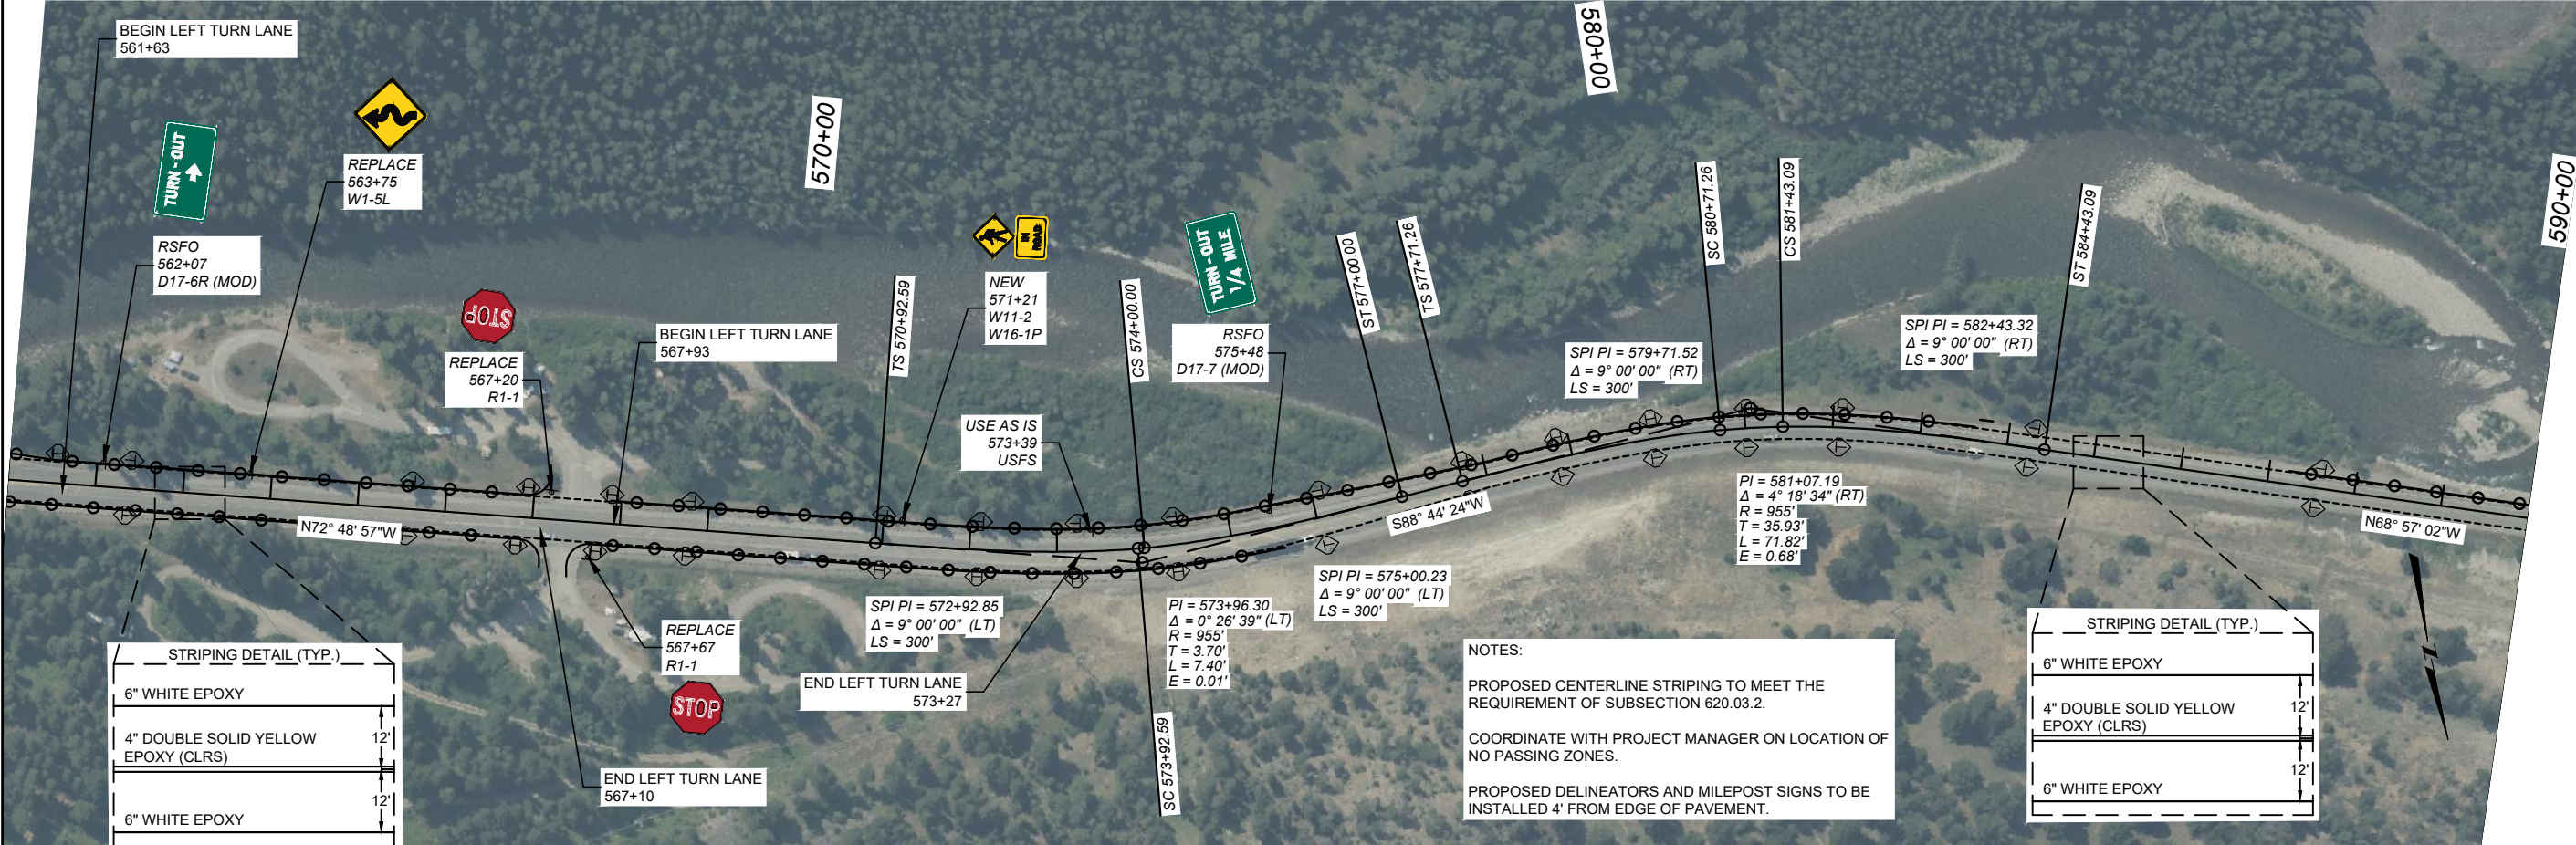

SHEET NO.		S39	
SIGNING PLANS			
	PROJECT NAME		BIG SKY - NORTH
	COUNTY		GALLATIN
	PROJECT ID		NH 50-2(112)47
	UPN		10558000
DESIGNED BY		2/2026	
REVIEWED BY		2/2026	
CHECKED BY		2/2026	
SIGN PLANS		5/22/2026 12:36 PM	

NH 50-2(112)47

10558000

PROJECT NAME

COUNTY

PROJECT ID

UPN

DESIGNED BY	
S. PRATT	2/2026
REVIEWED BY	

--	--

2/2026	
--------	--


2/2026





MONTANA
Department of Transportation

SIGN PLANS

5/22/2026 12:36 PM

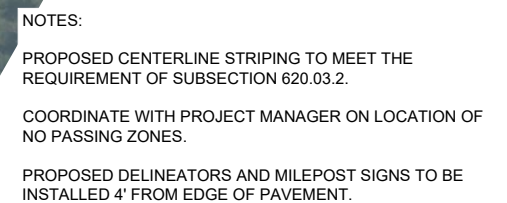

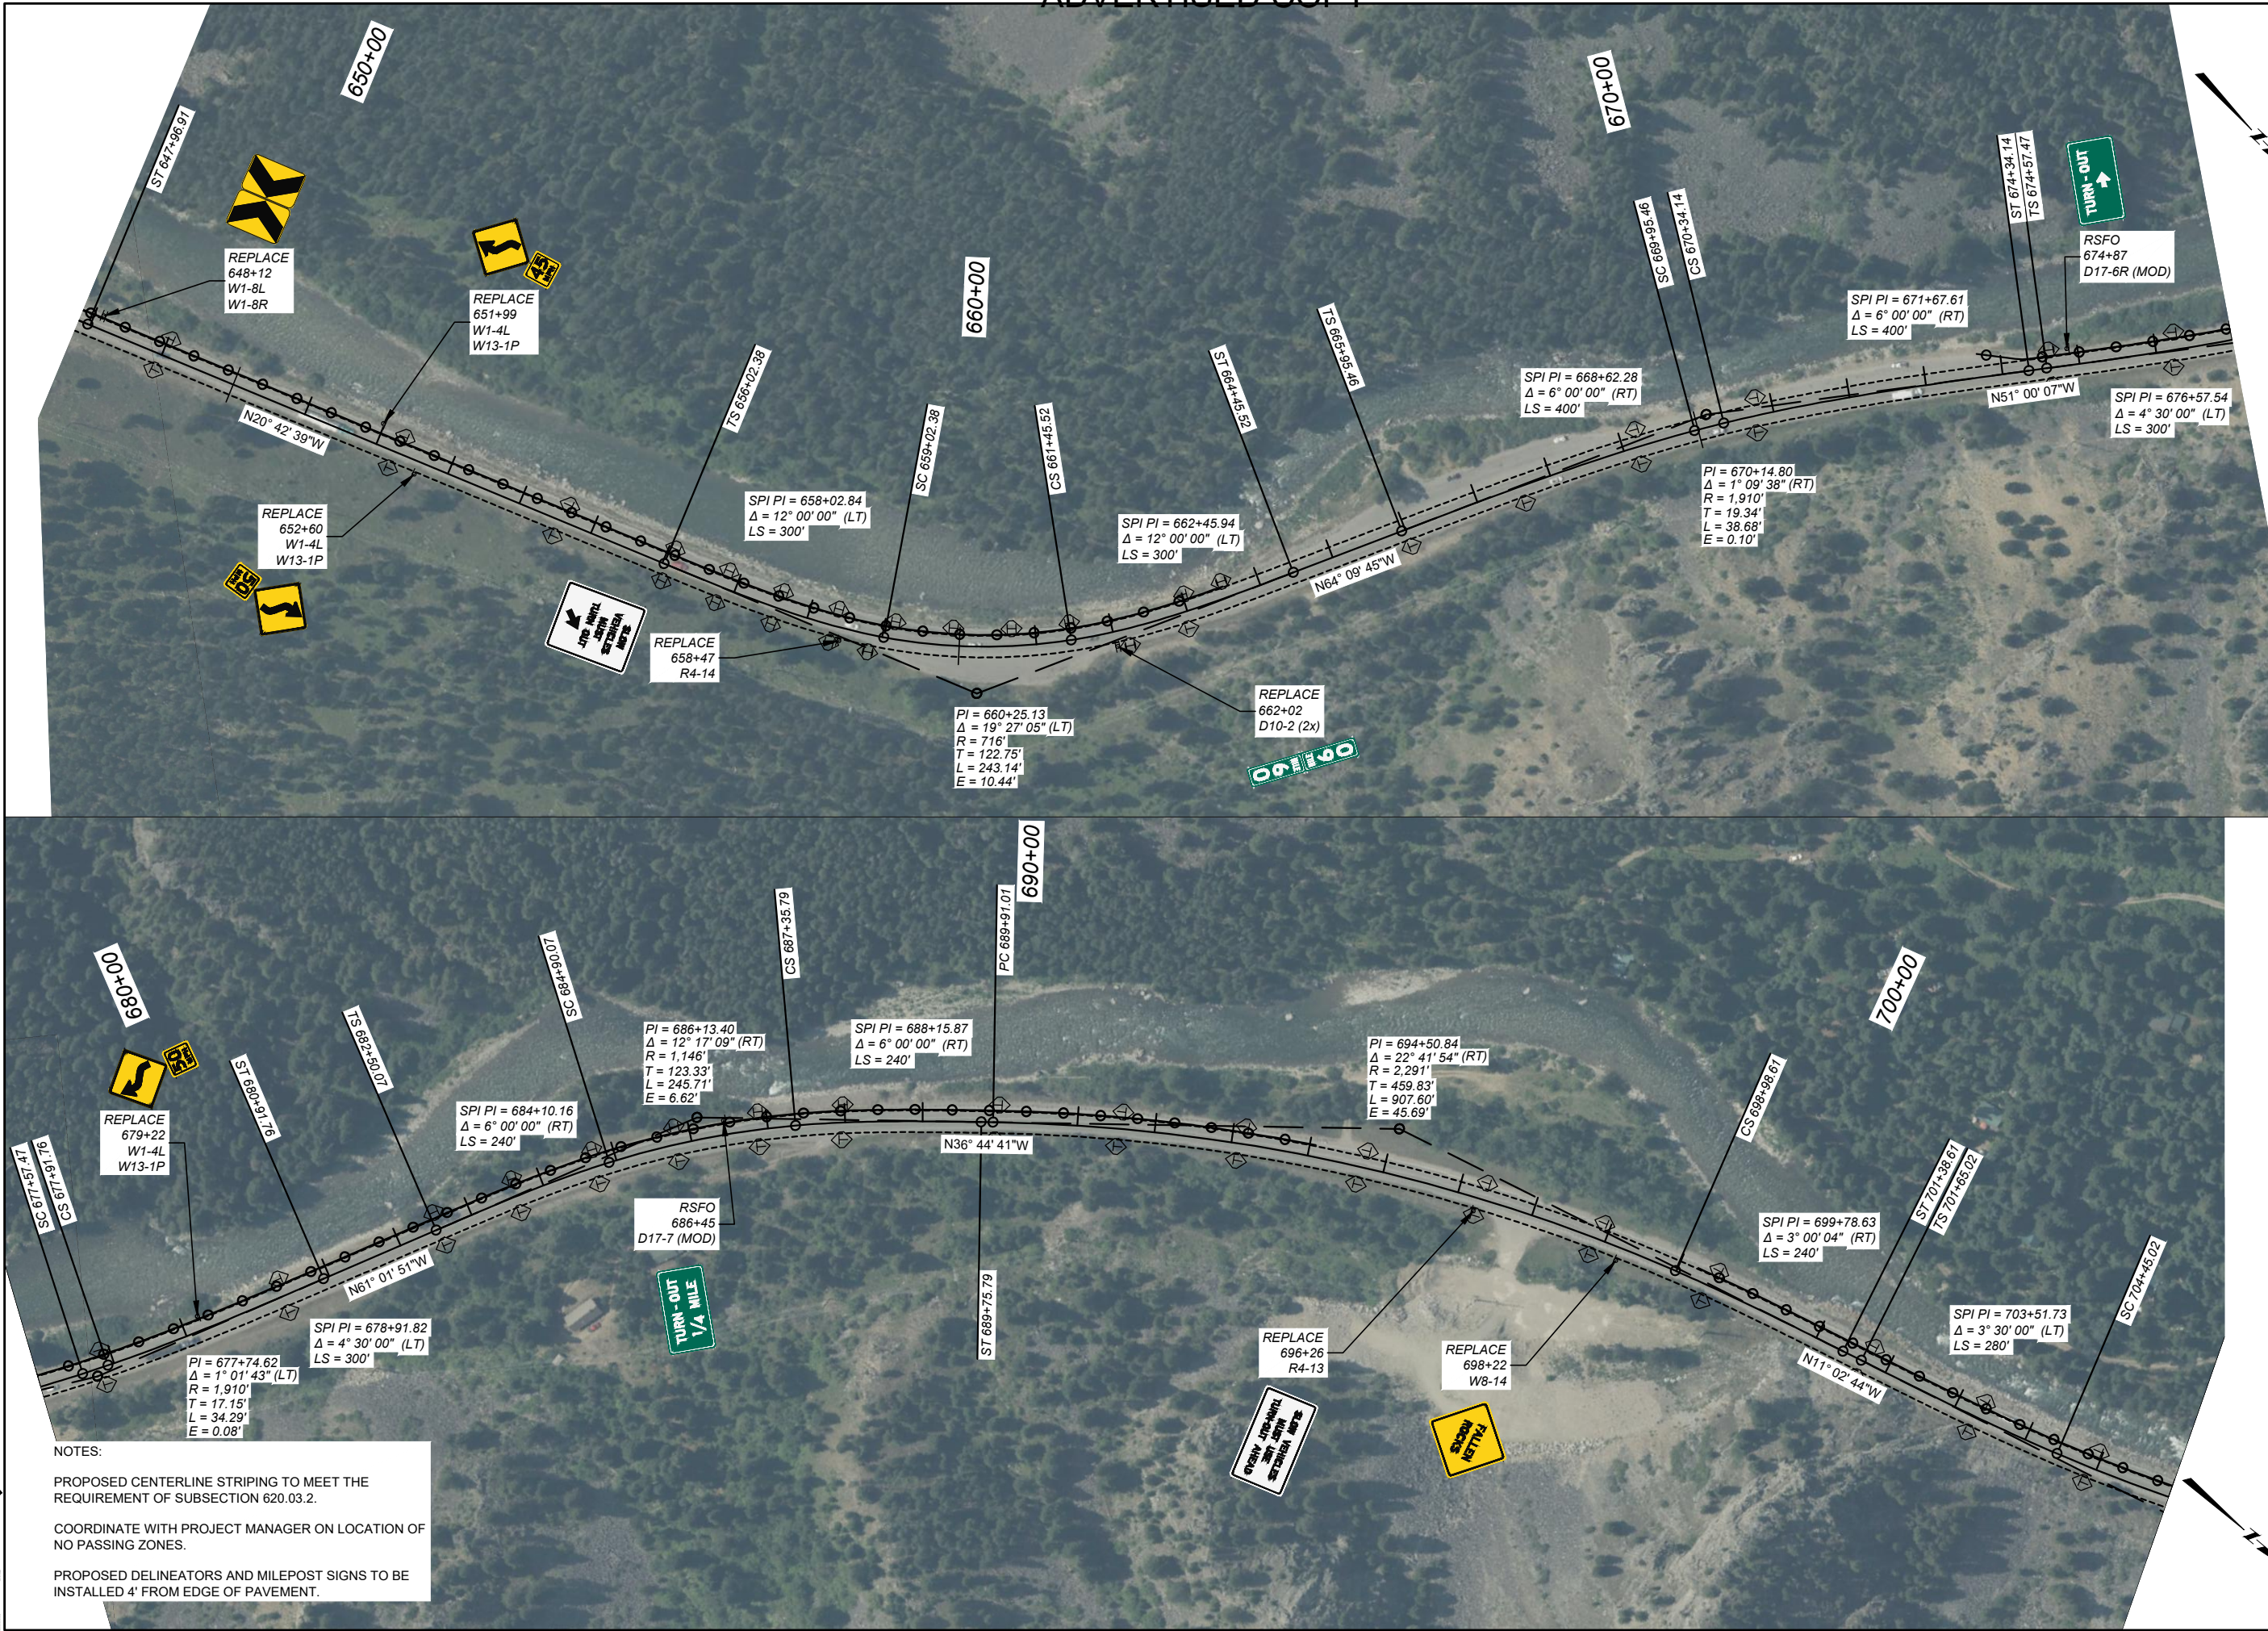

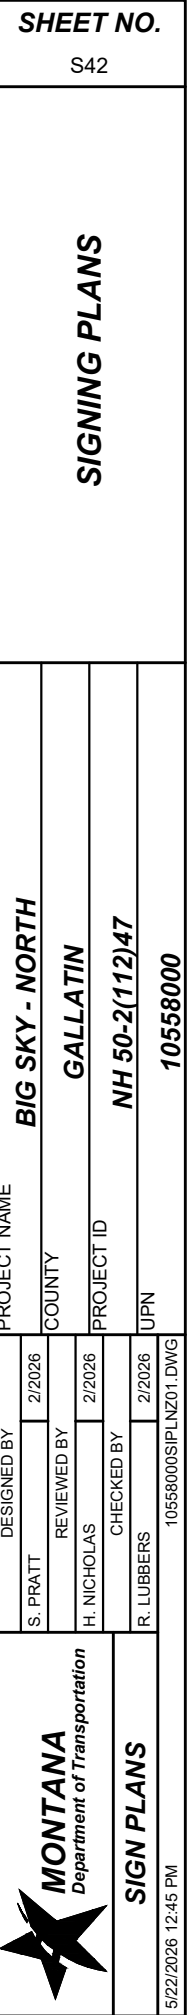

NOTES:

PROPOSED CENTERLINE STRIPING TO MEET THE REQUIREMENT OF SUBSECTION 620.03.2.

COORDINATE WITH PROJECT MANAGER ON LOCATION OF NO PASSING ZONES.

PROPOSED DELINEATORS AND MILEPOST SIGNS TO BE INSTALLED 4' FROM EDGE OF PAVEMENT.