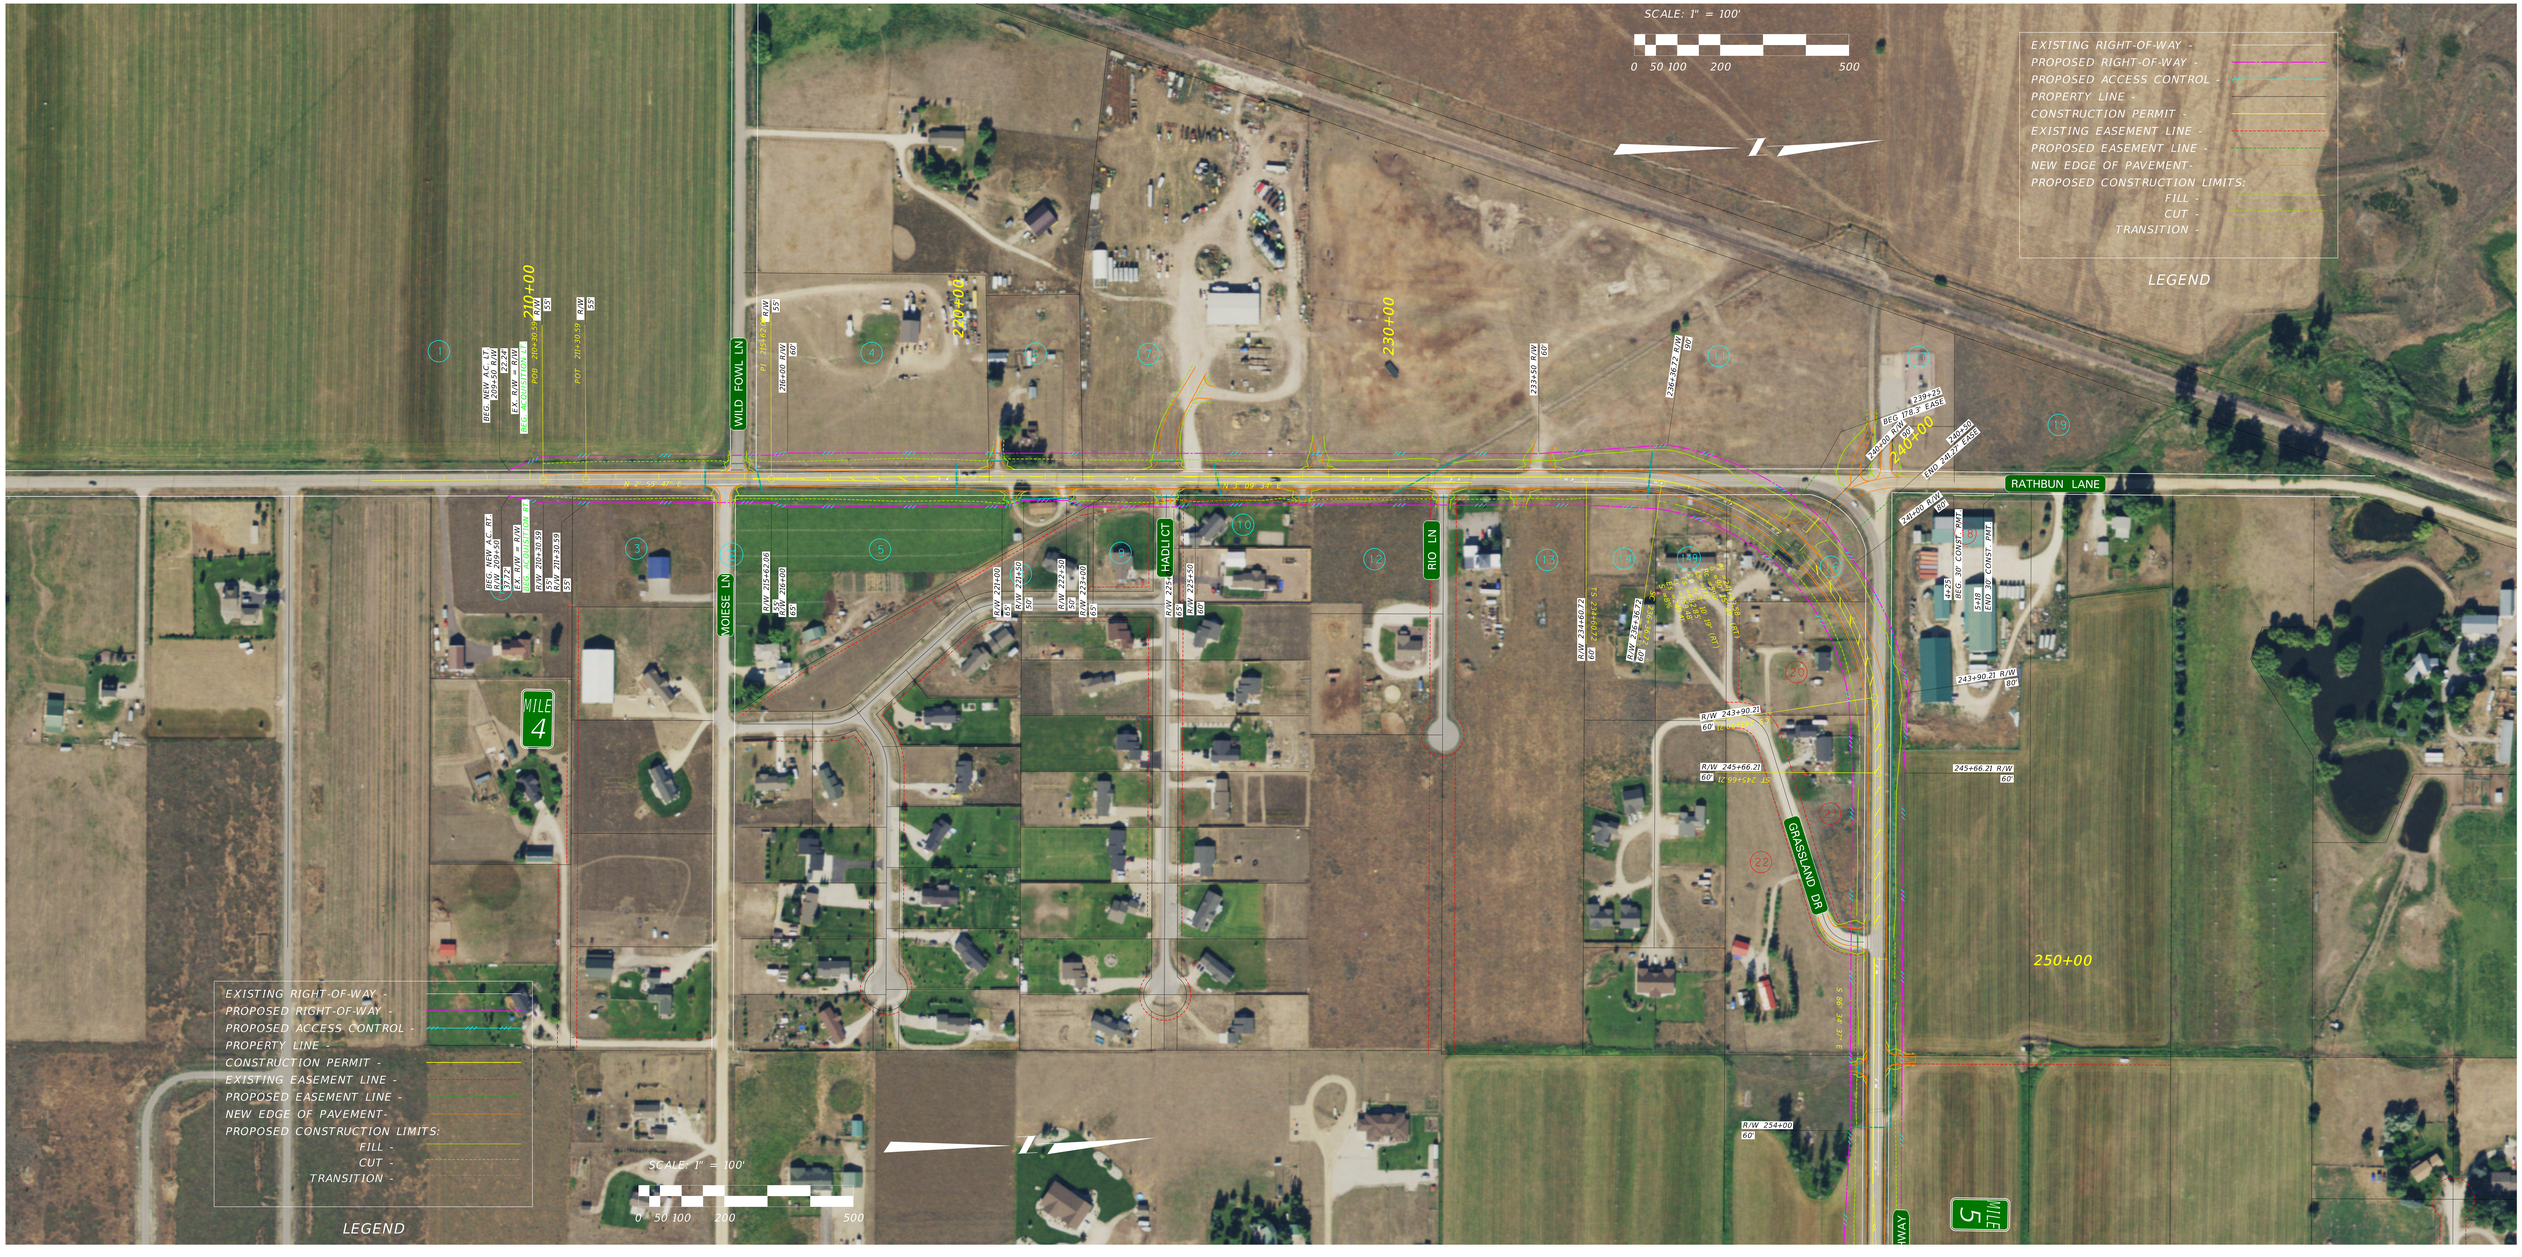

SCALE: 1" = 100'
0 50 100 200 500
EXISTING RIGHT-OF-WAY -
PROPOSED RIGHT-OF-WAY -
PROPOSED ACCESS CONTROL -
PROPERTY LINE -
CONSTRUCTION PERMIT -
EXISTING EASEMENT LINE -
PROPOSED EASEMENT LINE -
NEW EDGE OF PAVEMENT-
PROPOSED CONSTRUCTION LIMITS:
FILL -
CUT -
TRANSITION -
LEGEND
WILD FOWL LN
MOIESE LN
HADLI CT
RIO LN
RATHBUN LANE
GRASSLAND DR
MILE 4
MILE 5
210+00
220+00
230+00
240+00
250+00


ROUNDABOUT IS CURRENTLY BEING DESIGNED, AND DESIGN IS EXPECTED TO BE COMPLETED LATE FALL '22.
THE ADDITION OF THE ROUNDABOUT AT AMBROSE CREEK RD. WILL CHANGE THE PROPOSED CONSTRUCTION LIMITS AND PROPOSED RIGHT-OF-WAY ON S-203 FROM STA. 254+00 TO 275+55.
MILE 5
MILE 6
EASTSIDE HIGHWAY
MOISE LN
AMBROSE CREEK RD
KATRINA DR
O'MILE CREEK DR
ASPEN WOOD
GRANDVIEW DR
PORTER HILL
MOUNTAIN SPRINGS
METCALF VISTA RD
260+00
270+00
280+00
290+00
300+00
310+00
320+00
330+00
340+00
EXISTING RIGHT-OF-WAY
PROPOSED RIGHT-OF-WAY
PROPOSED ACCESS CONTROL
PROPERTY LINE
CONSTRUCTION PERMIT
EXISTING EASEMENT LINE
PROPOSED EASEMENT LINE
NEW EDGE OF PAVEMENT
PROPOSED CONSTRUCTION LIMITS:
FILL
CUT
TRANSITION
LEGEND
SCALE: 1" = 100'
0 50 100 200 500


0 50 100 200 500
950+00
360+00
370+00
380+00
390+00
400+00
410+00
420+00
430+00
OLD EAST SIDE HWY
CAMERON ROSE LN
LOW GLIDE
MILE 7
MILE 8
EL CAPITAN LOOP
EAST PINE LN
APPROX LOCATION OF IRRIGATION EASE
FLORENCE ACRES IS NOT A SUBDIVISION
EXISTING RIGHT-OF-WAY
PROPOSED RIGHT-OF-WAY
PROPOSED ACCESS CONTROL
PROPERTY LINE
CONSTRUCTION PERMIT
EXISTING EASEMENT LINE
PROPOSED EASEMENT LINE
NEW EDGE OF PAVEMENT
PROPOSED CONSTRUCTION LIMITS
FILL
CUT
TRANSITION
LEGEND
SCALE: 1" = 100'
0 50 100 200 500


SCALE: 1" = 100'
0 50 100 200 500
EXISTING RIGHT-OF-WAY
PROPOSED RIGHT-OF-WAY
PROPOSED ACCESS CONTROL
PROPERTY LINE
CONSTRUCTION PERMIT
EXISTING EASEMENT LINE
PROPOSED EASEMENT LINE
NEW EDGE OF PAVEMENT
PROPOSED CONSTRUCTION LIMITS:
FILL
CUT
TRANSITION
LEGEND
440+00
460+00
480+00
500+00
520+00
LAURA LN
LOG CABIN LN
SILVER HOLLOW TRL
N WINDOW LN
S WINDOW LN
RANCH HOUSE TRL
PINE RIDGE
BULLRUN RD
HUCKLEBERRY RD
MILE 9
MILE 10