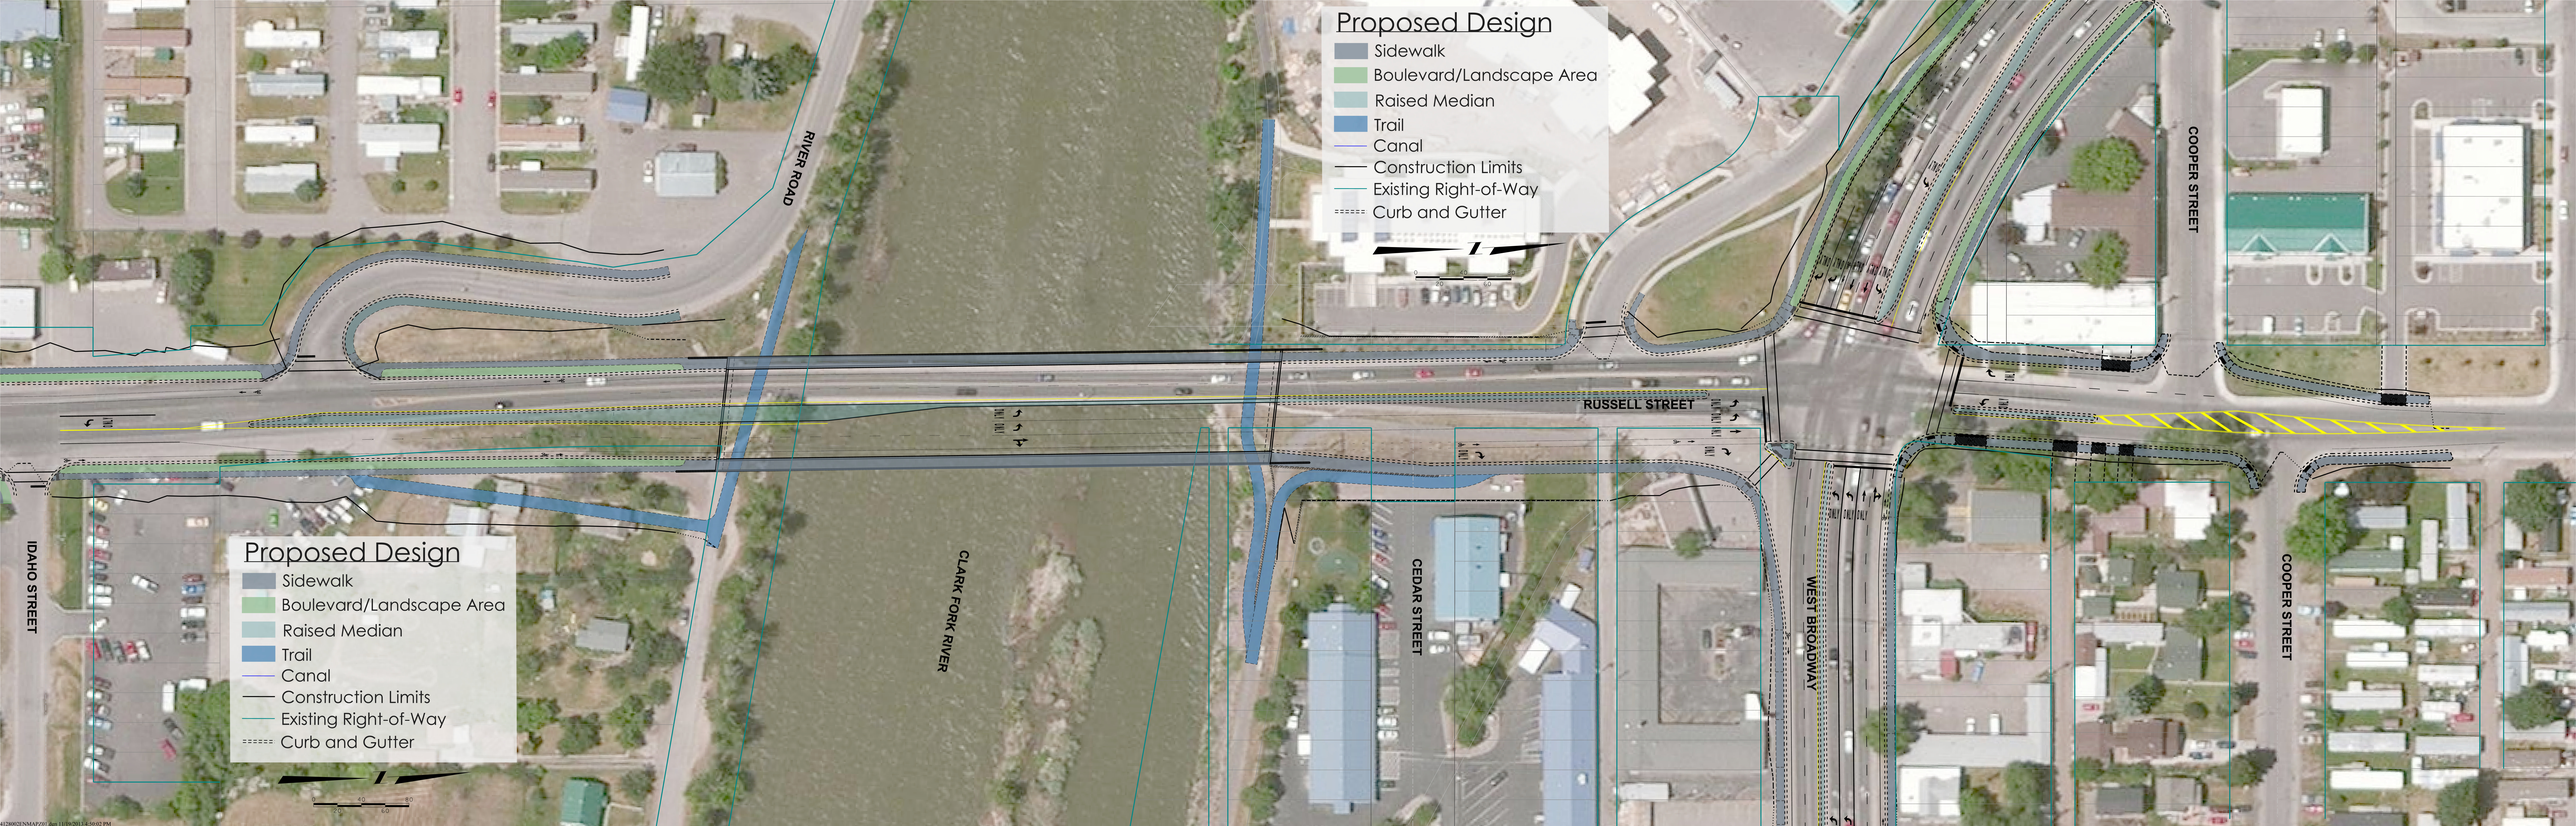

Proposed Design
Sidewalk
Boulevard/Landscape Area
Raised Median
Trail
Canal
Construction Limits
Existing Right-of-Way
Curb and Gutter
RIVER ROAD
RUSSELL STREET
COOPER STREET
IDAHO STREET
CLARK FORK RIVER
CEDAR STREET
WEST BROADWAY
COOPER STREET