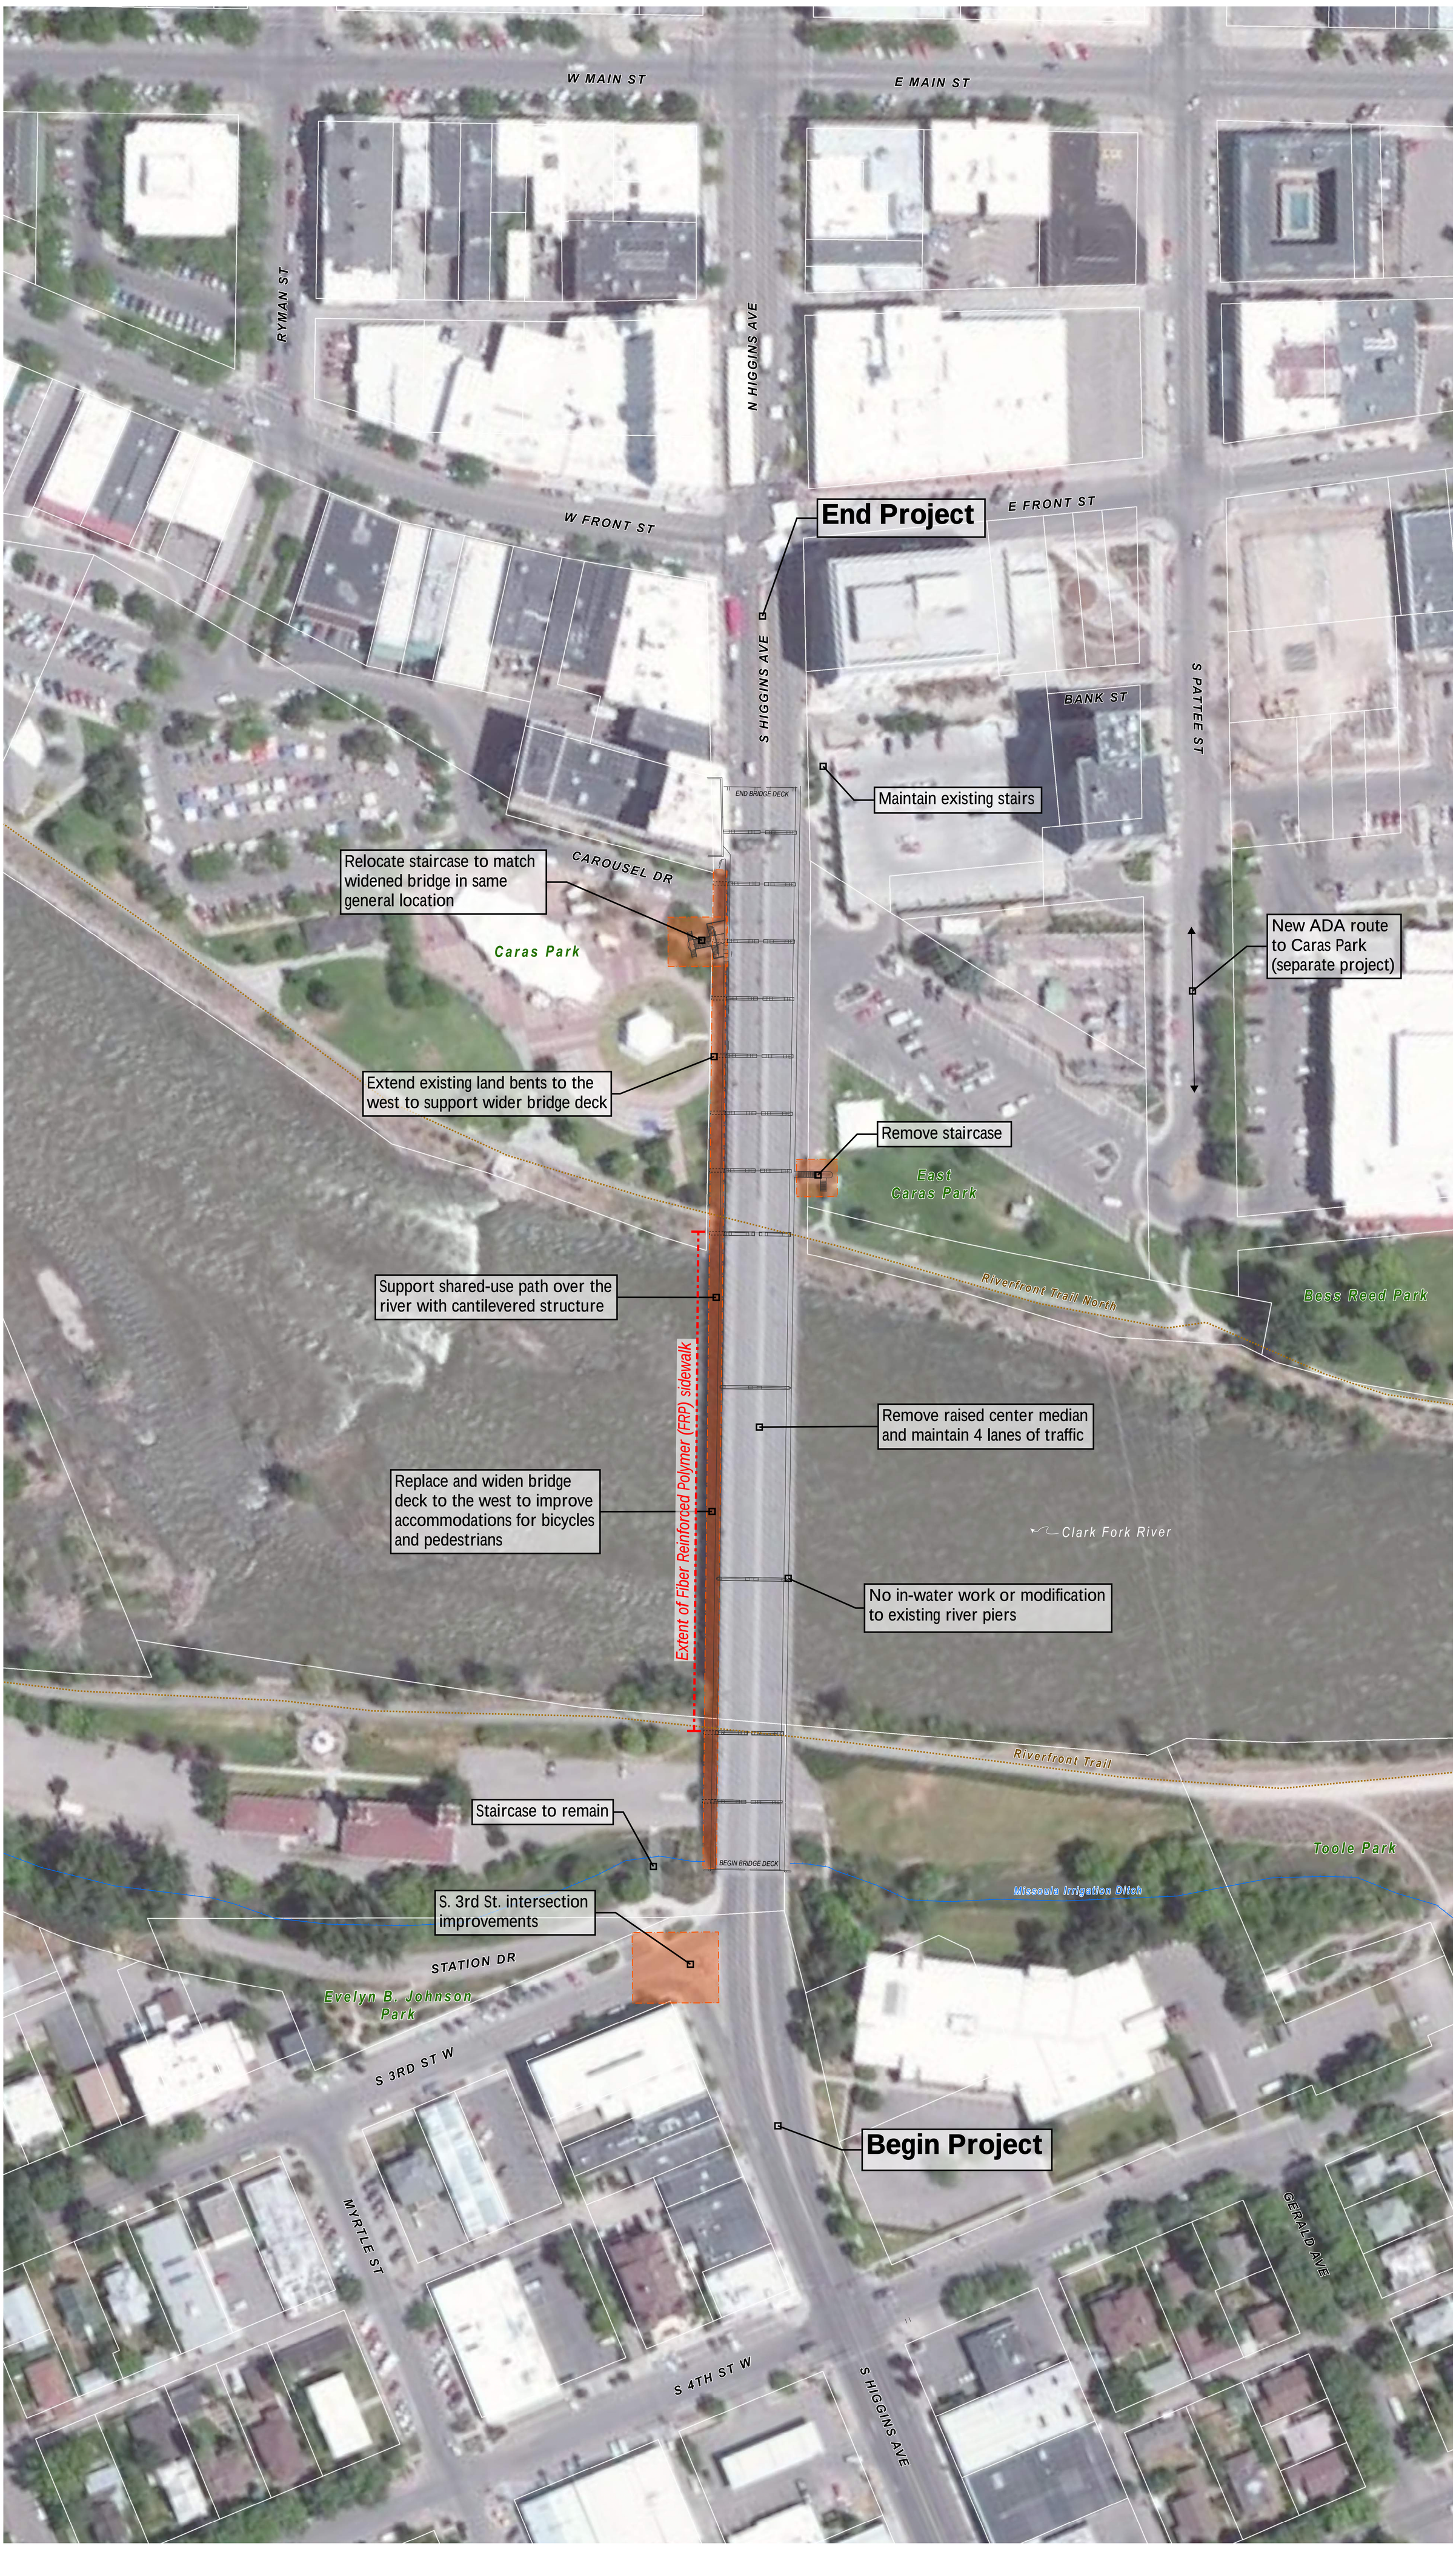

MONTANA MDT DEPARTMENT OF TRANSPORTATION

HDR

1 in = 50 ft

0 Feet 100

DATA SOURCES: MDT, Missoula County
IMAGERY: © 2018 Microsoft Corporation © 2018 DigitalGlobe ©CNES (2018) Distribution Airbus DS

HIGGINS AVENUE BRIDGE

PROJECT LOCATION MAP AND MAJOR DESIGN ELEMENTS

HIGGINS AVE. BR REHAB-MISSOULA

STB 8113(8) | UPN 8807000

DATE: 3/30/2018